




02 SF Level
6000

01 FF Level
3000


00 GF Level
0

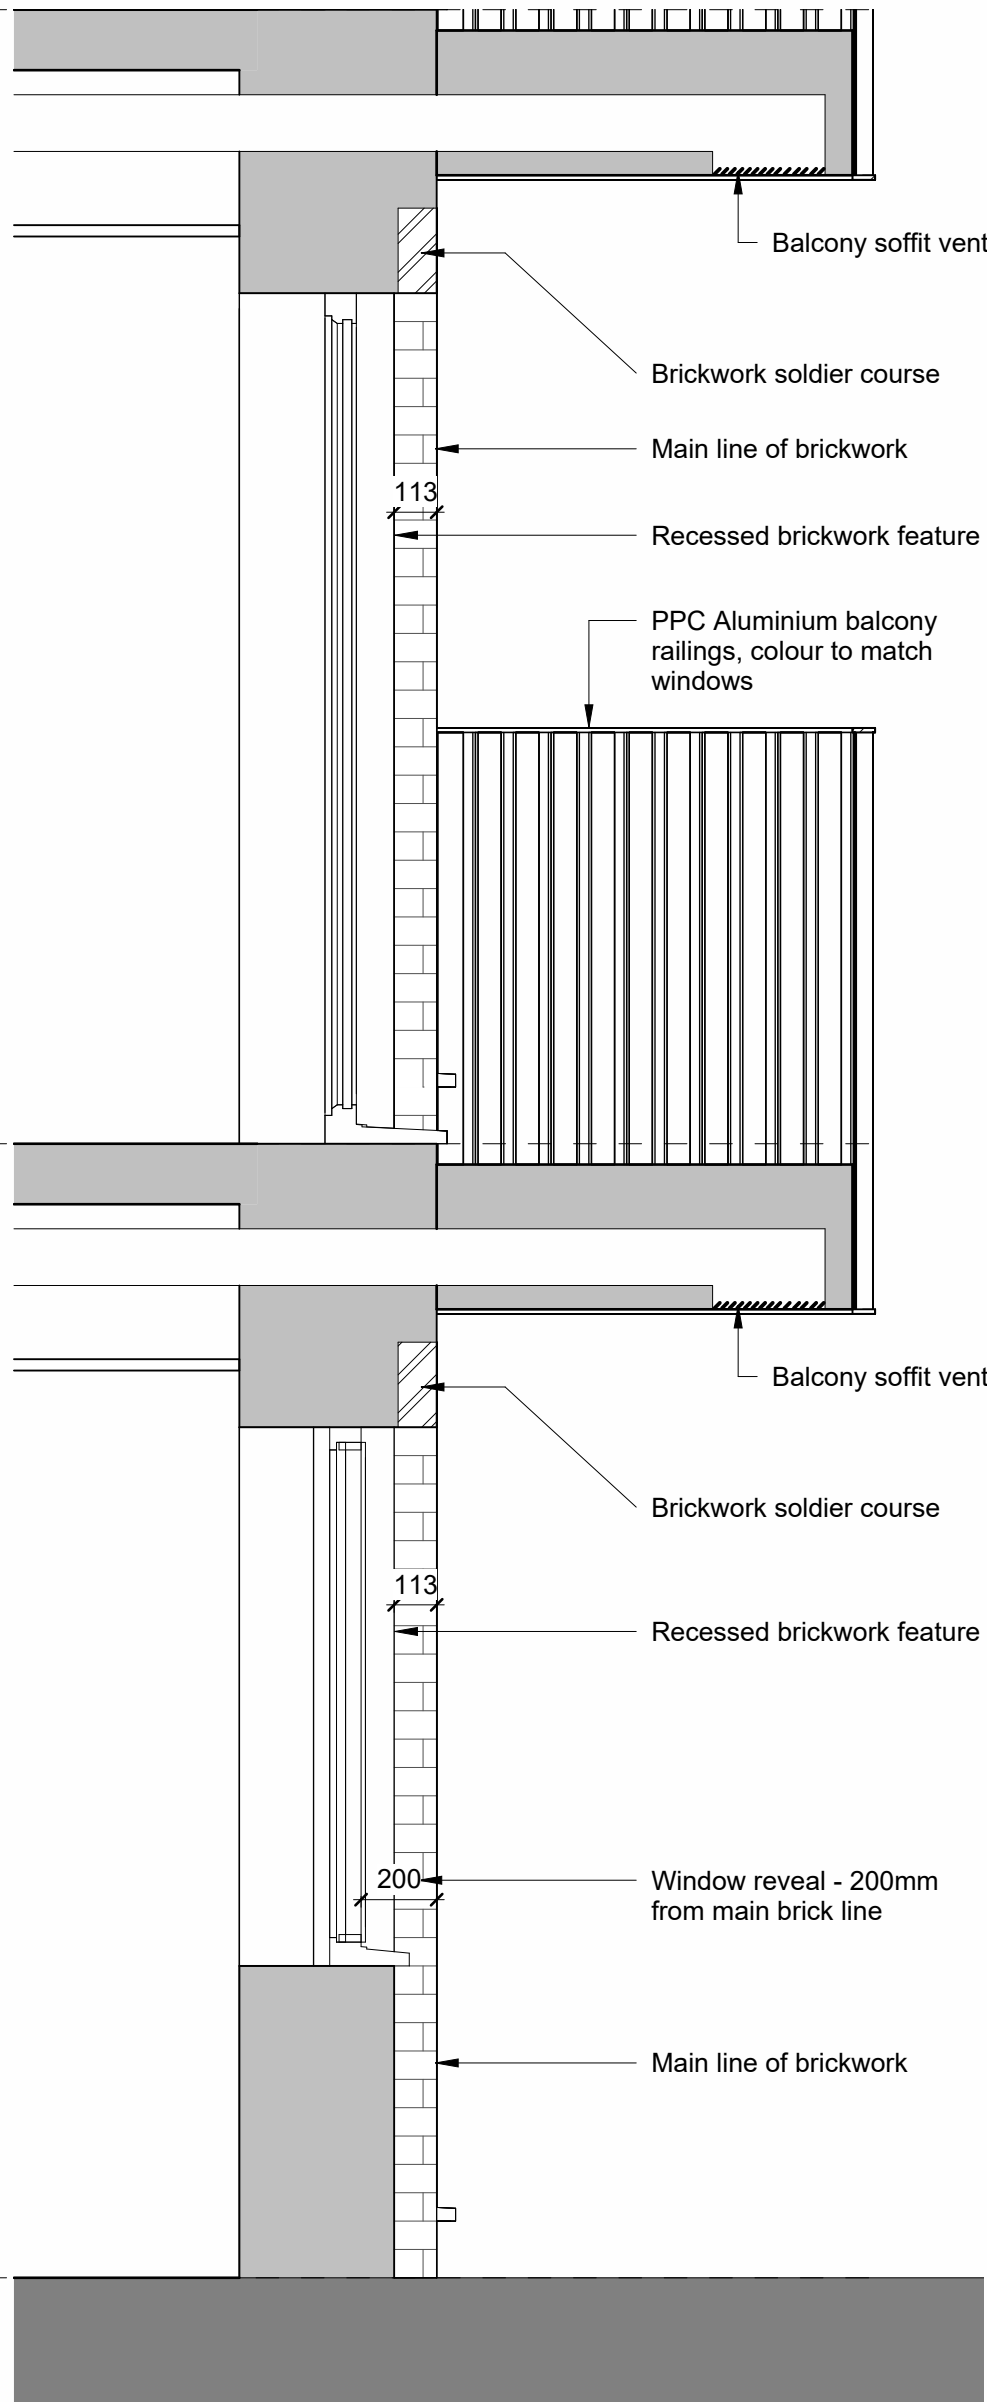


5 Elevation Key (West)
1 : 400

2 Bay Study Elevation Communal Garden GF and FF
1 : 20

3 Communal Garden Bay Study Section
1 : 20

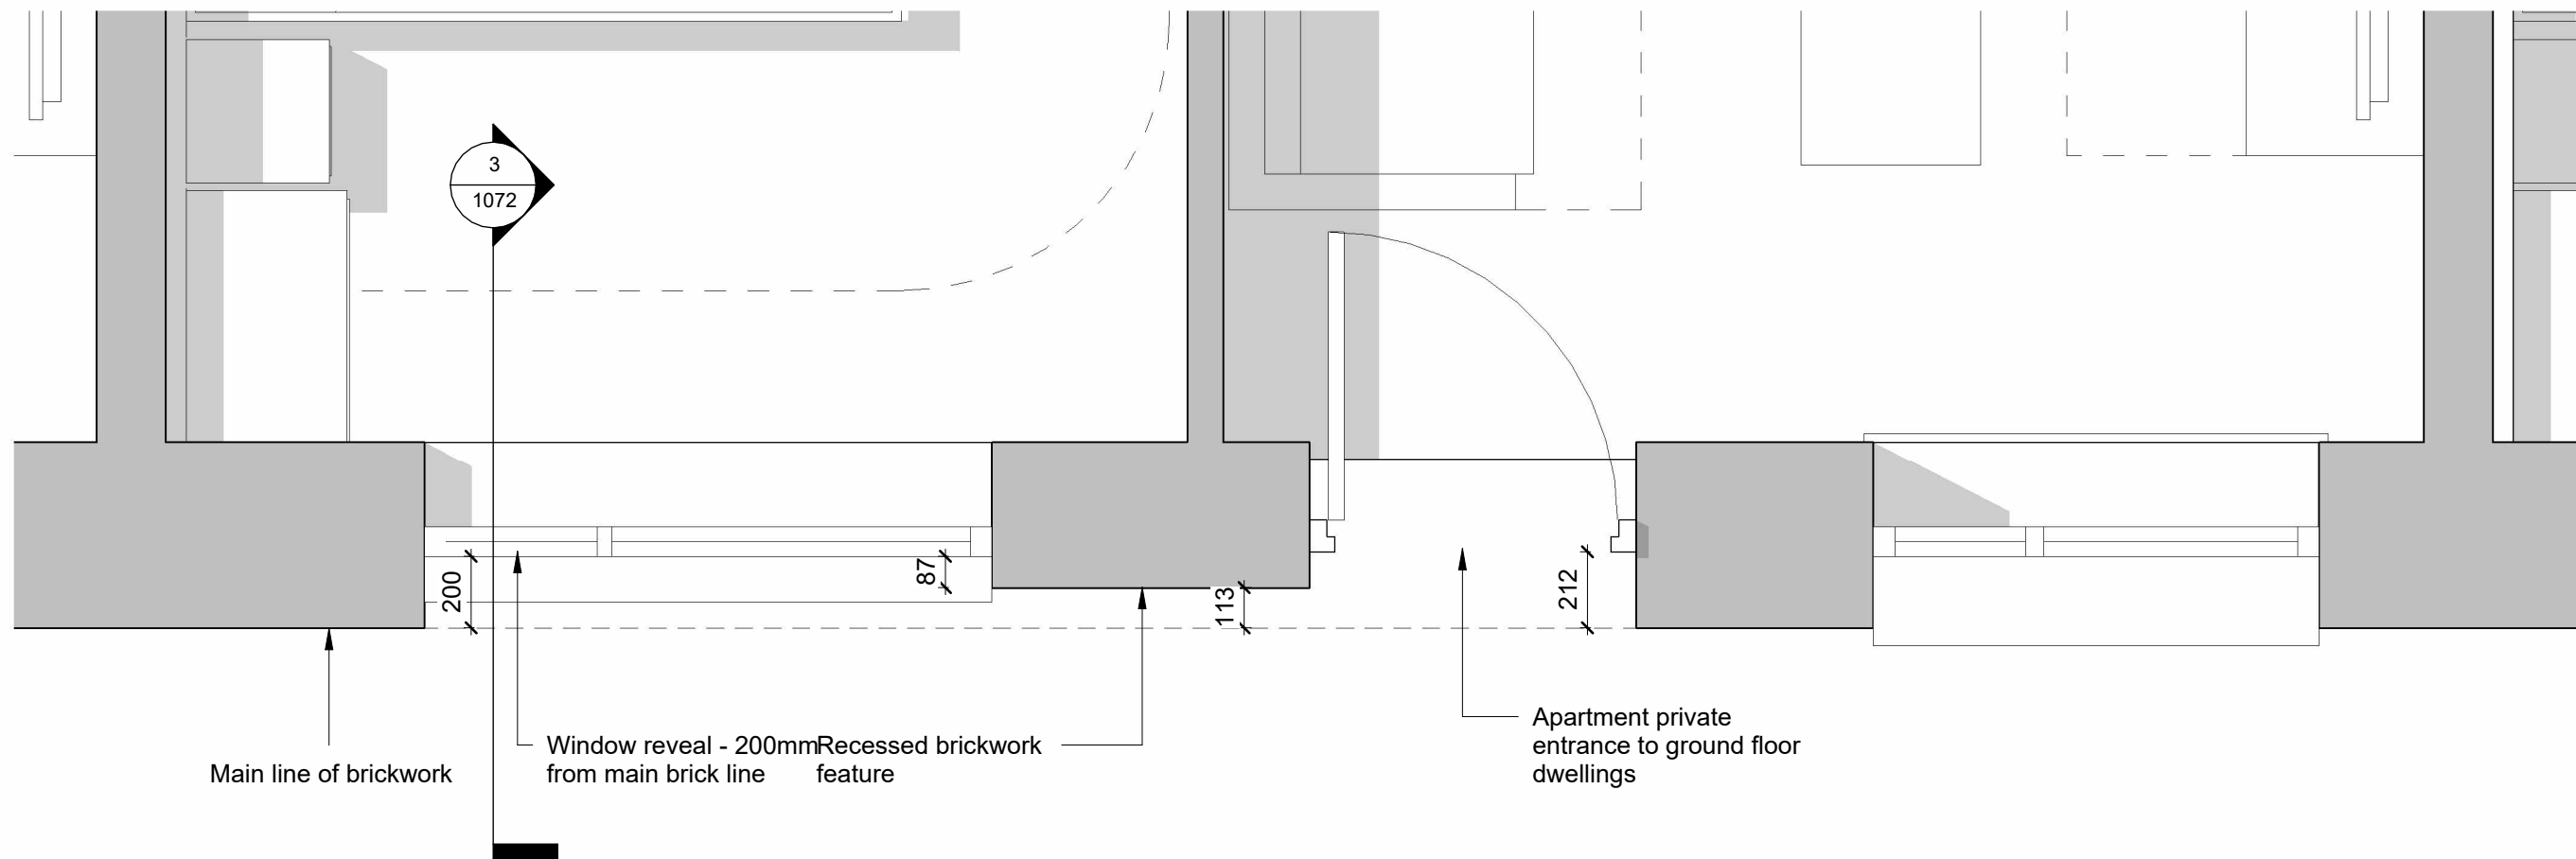

1 Communal Garden Bay Study Plan
1 : 20

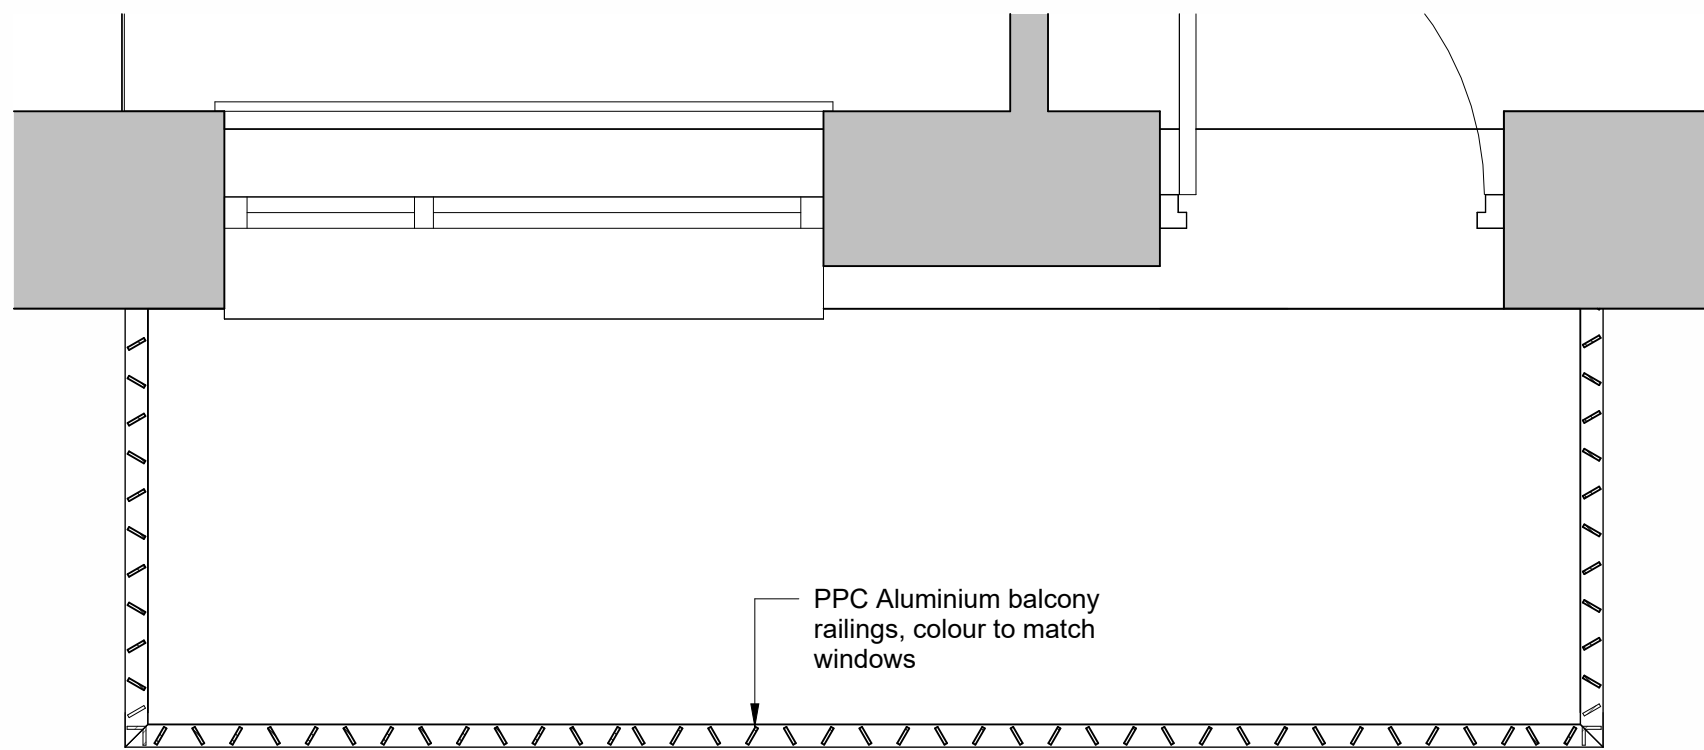

4 Projecting Balcony Plan
1 : 20

© Bowker Sadler Partnership Limited
This drawing is the subject of copyright which vests in Bowker Sadler Partnership Limited. It is an infringement of copyright to reproduce this drawing, by whatever means, including electronic, without the express written consent of Bowker Sadler Partnership Limited which reserves all its rights.
Bowker Sadler Partnership Limited asserts its rights to be identified as the author of this design.
Report Errors and Omissions to the Architect.
Check all dimensions on site.
Drawing to be read in conjunction with the Health and Safety Plan and all relevant Risk Assessments.

1:50
1:100

1m 2 3 4 5 6

C	31/03/25	JC	Key plan & soffit vent added	CL
B	7/03/25	KLM	Updated to suit revisions to elevations.	CL
A	18/11/24	KLM	Railings updated	CL

BowkerSadler

Project
Grey Mare Lane, Beswick

Client
Great Places Housing Group

Drawing
Typical Bay Study - Communal Garden Elevation

Scale	Sheet Size	Drawn	Checked	Date
As indicated	@ A1	KLM	CL	17/10/2024
Project No.	Originator	Zone	Level	Form
22-049 - BSA -				Discipline
Status	Number	Revision		
	A -	1072	C	

Hatherlow House, Hatherlow, Romiley, Stockport, SK6 3DY
0161 406 7333 office@bowker-sadler.co.uk www.bowker-sadler.co.uk