




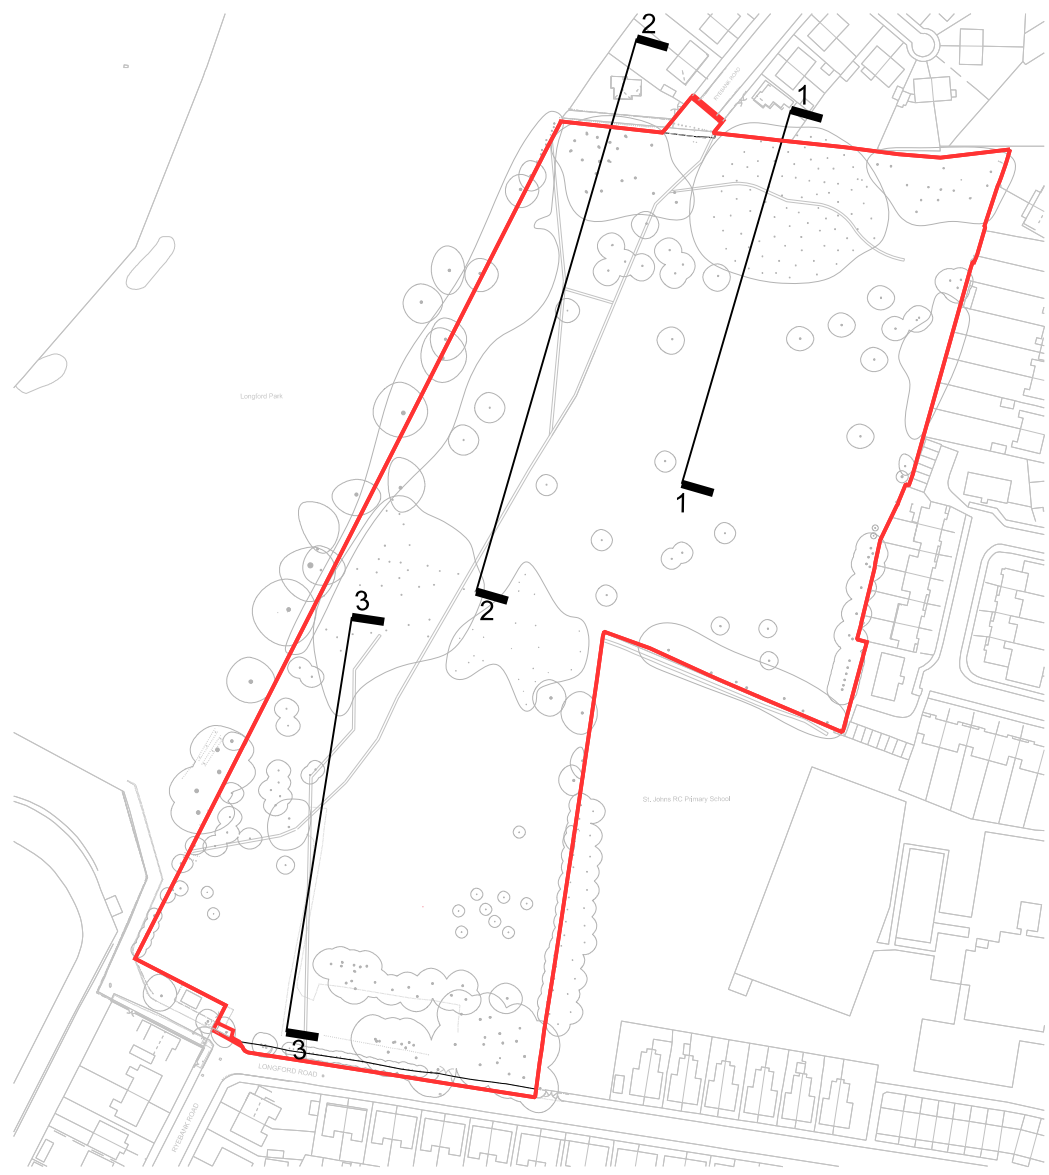


1:2500 KEY PLAN

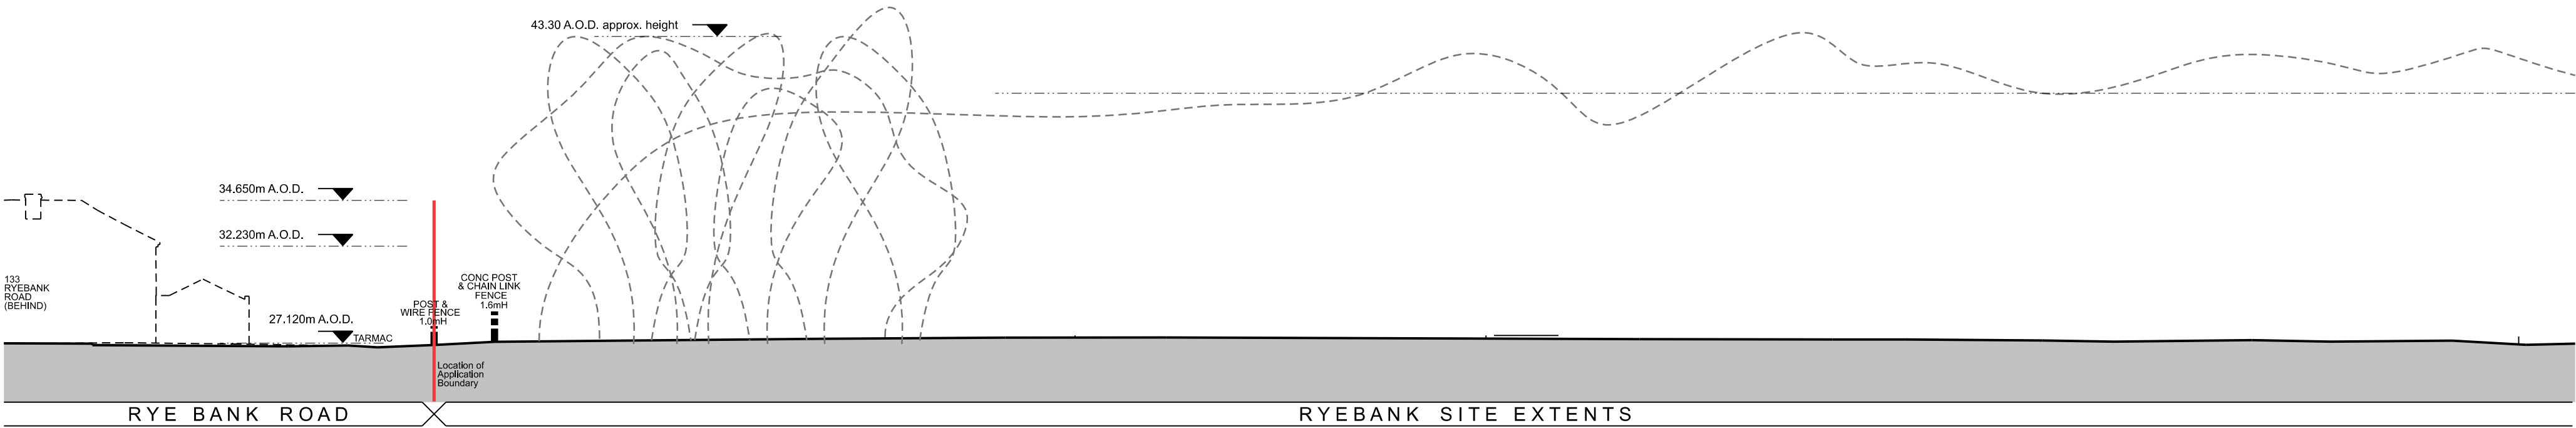

1:250 EXISTING SECTION 1-1

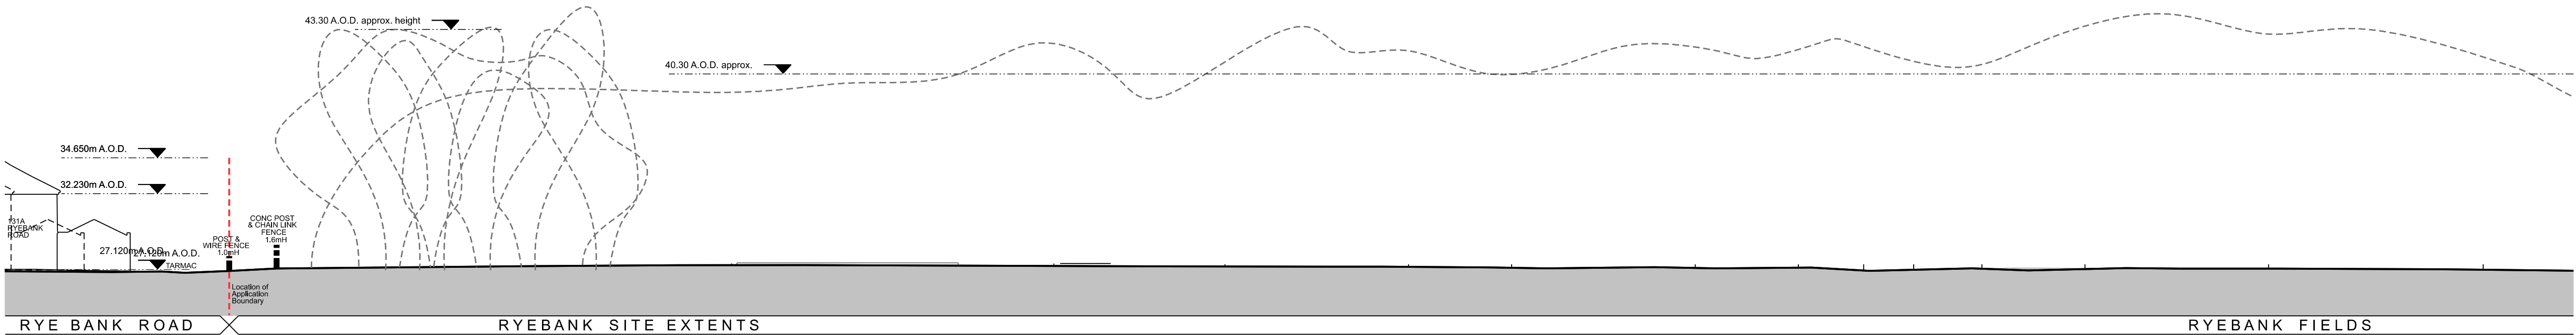

1:250 EXISTING SECTION 2-2

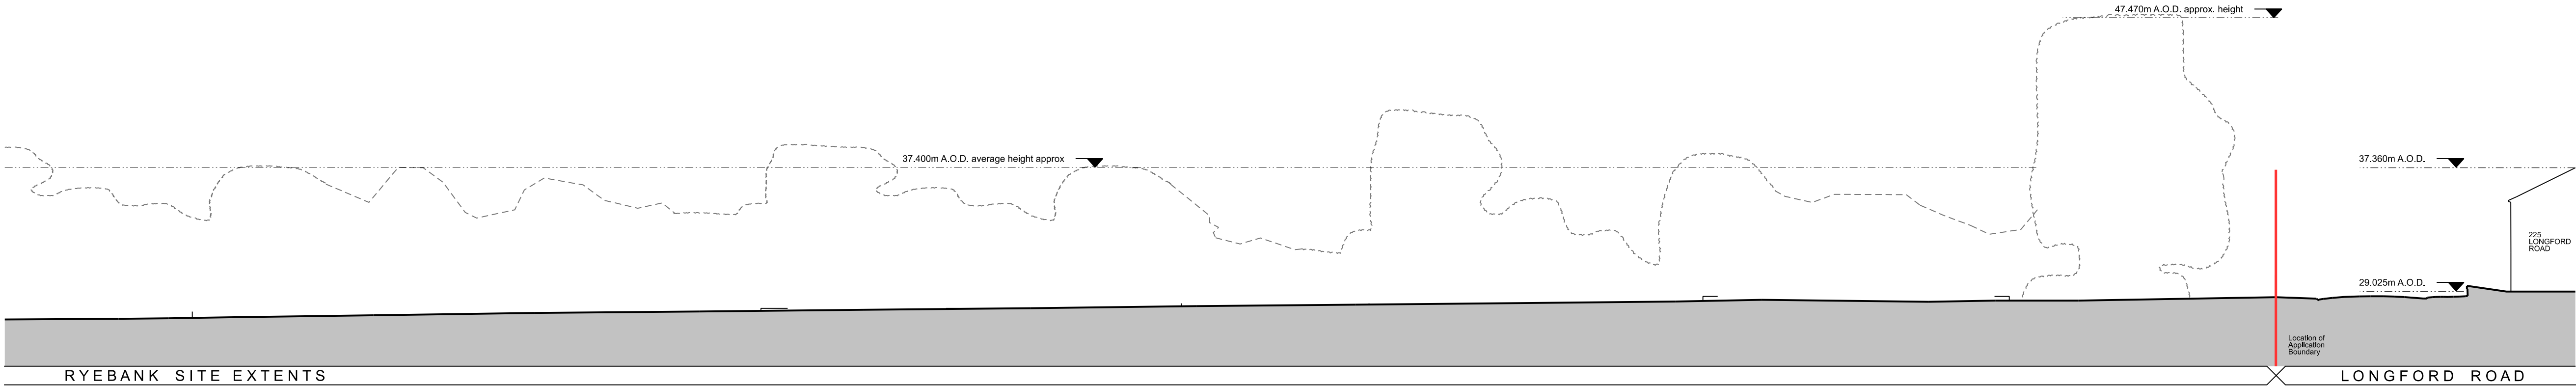

1:250 EXISTING SECTION 3-3

Copyright of this drawing is vested in 5plus Architects and it must not be copied or reproduced without written consent.
Figured dimensions only are to be taken from this drawing. DO NOT SCALE OFF THIS DRAWING IF IN DOUBT, ASK.
All contractors must risk the site and be responsible for taking and checking all dimensions relative to their work.
Notes and details are to be checked at any intervals between drawings and site conditions.
Electronic data drawings based on 'read only' and should not be interpreted for measurement.
All dimensions and levels should be 'read only' from those values related to text, on the drawings.

KEY PLAN:

B 18/12/24 PLANNING ISSUE
A 05/12/24 First Preliminary Issue

REV: DATE: DETAILS:

5plus architects
PROJECT: Ryebank Road Chorlton
TITLE: Existing Site Section - Sheet 01
4th Floor
The Hive
47 Lever Street
Manchester
M1 1FN
+44 (0)161 228 0211
www.5plusarchitects.com

PROJECT: Ryebank Road Chorlton
TITLE: Existing Site Section - Sheet 01
SCALE: 1:250@ A1
ORIGIN DATE: 05/12/24
DRAWN: TH
CHECKED: PD
STATUS: PLANNING
PROJECT: 05476
DRAWING NO: 5PA-MP-XX-DR-A-050001
REV: B
Architecture | Masterplanning | Interiors | Graphics | Branding