THIS DRAWING IS COPYRIGHT AND MAY
NOT BE USED OR REPRODUCED WITHOUT
PERMISSION OF KNOWLES & CO.

DRAWING TO SCALE FOR TOWN PLANNING
PURPOSES . NO DIMENSIONS TO BE TAKEN
FOR CONSTRUCTION PURPOSES.

ALL DETAILS OF EXISTING CONSTRUCTION
TO BE VERIFIED BY THE CONTRACTOR
PRIOR TO COMMENCEMENT OF ANY WORKS.

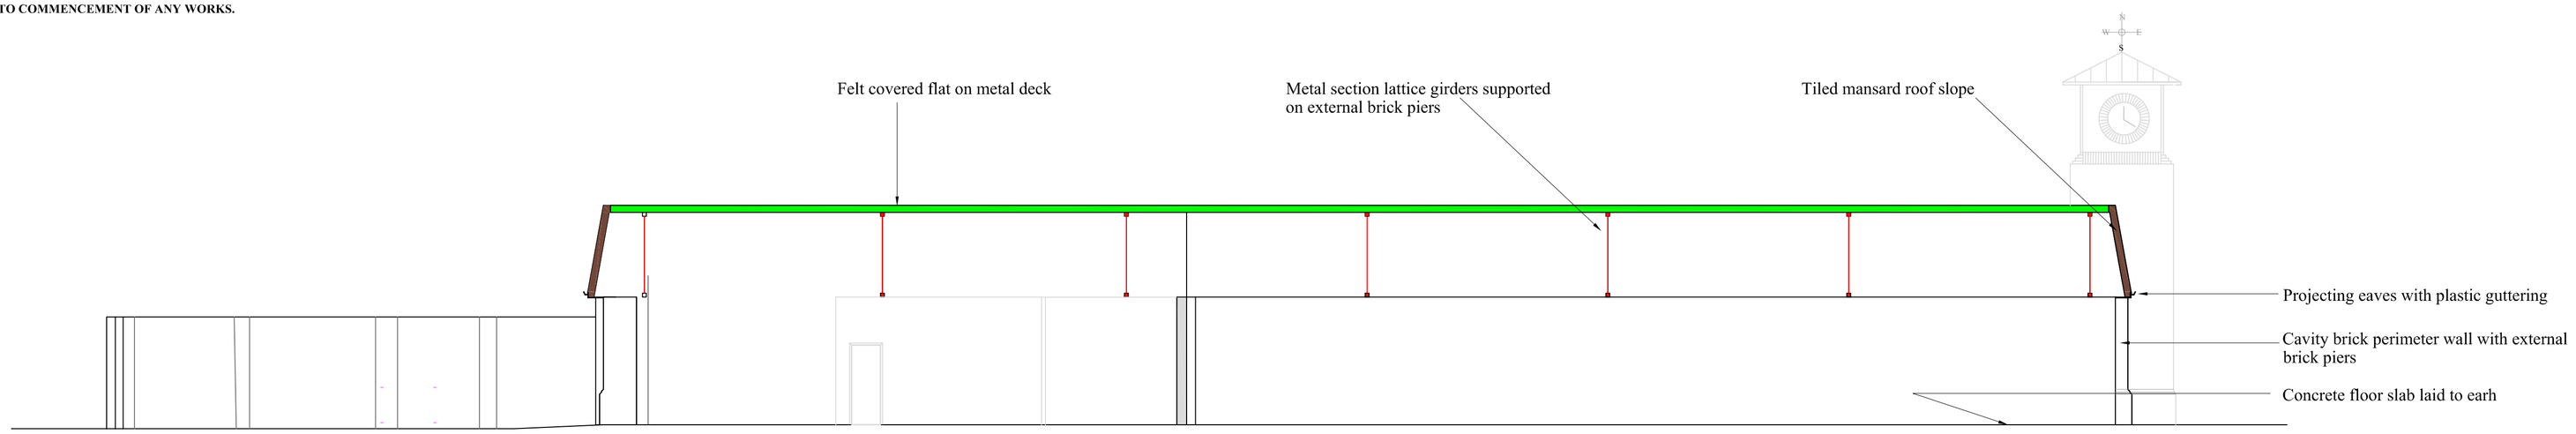

LONGITUDINAL SECTION A-A AS EXISTING

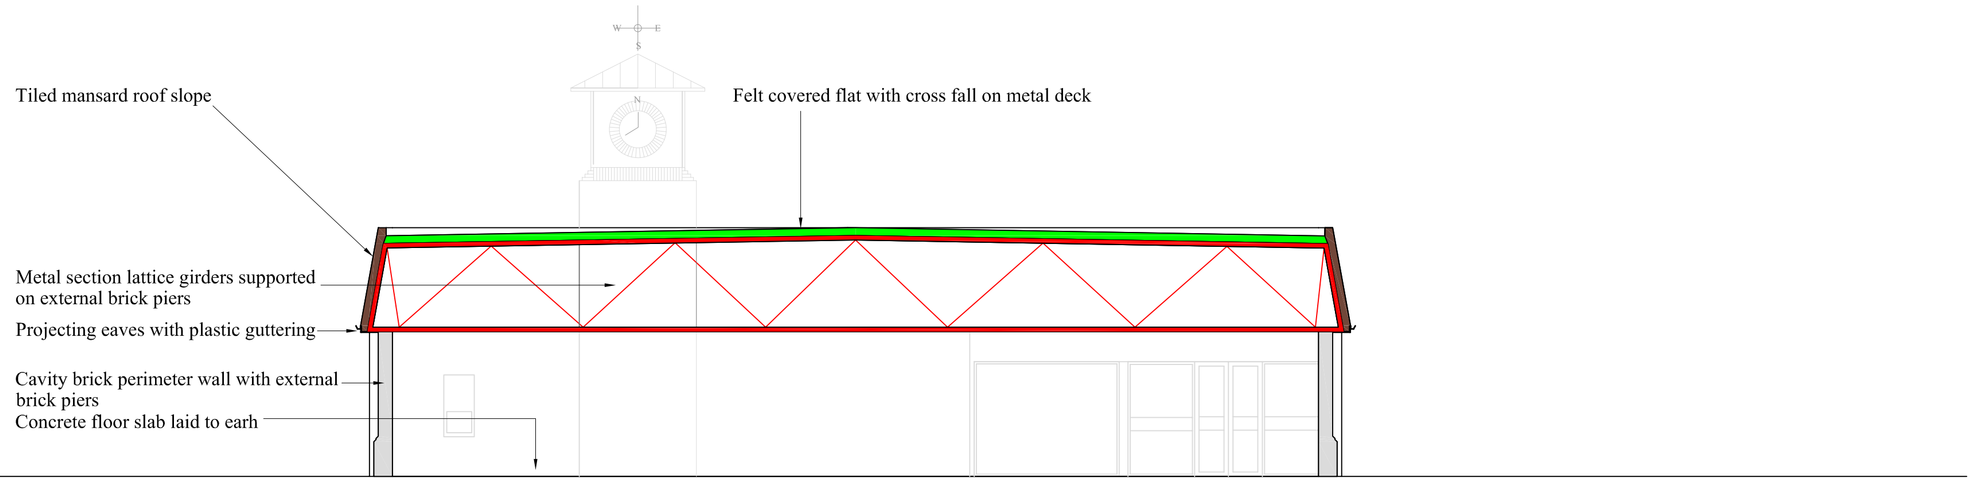

CROSS SECTION B-B AS EXISTING

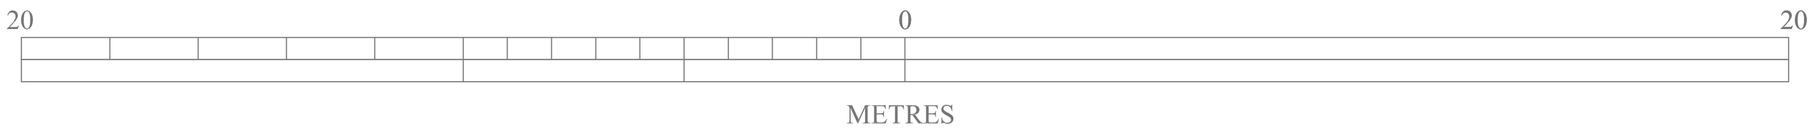

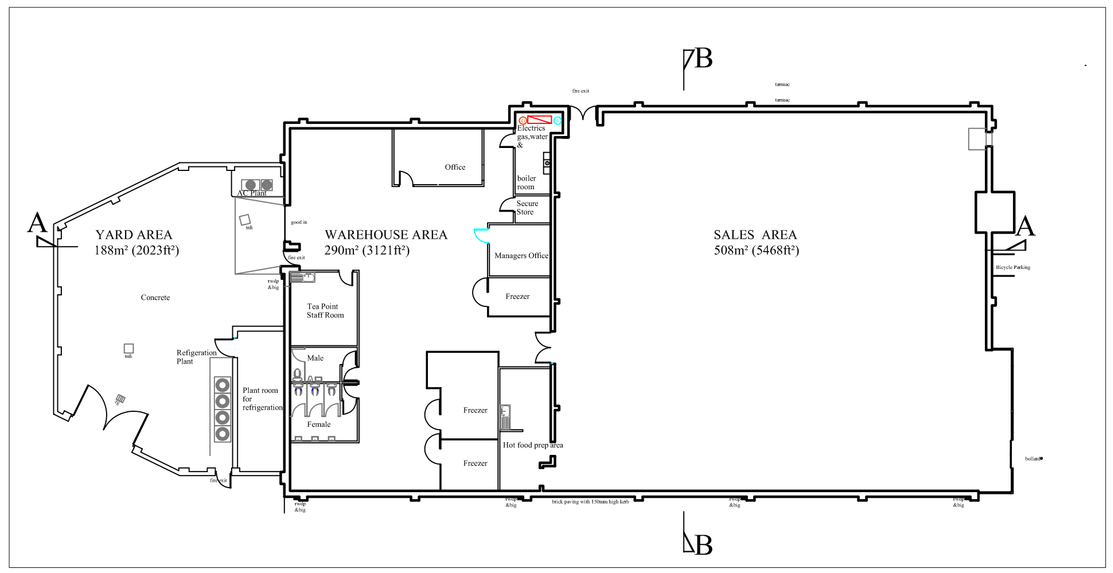

Notes

Rev	Date	Drawn	Description	Ch'k'd	App'd
0	29.02.25	rk	Original Drawing	rk	rk

Knowles & Co.
CHARTERED BUILDING CONSULTANCY & PROJECT MANAGEMENT

Suite 4 , 1 Bridewater Road ,
MANCHESTER , M28 3JE .
TEL. 0161 790 0377
E-MAIL. robert.knowles @robertknowles.co.uk

Client's Name and Address:

STARCRESTER PROPERTIES
12, VAUGHAN STREET ,
MANCHESTER
M12 5FQ

Project Name & Address:

PROPOSED RECONFIGURTION
35 COPSON STREET
WITHINGTON
MANCHESTER
M203HE

Job No.:	Dwg. No.:	Date:	Drawn:	Rev:
52978	P04	28.02.25	rk	"O"

Scale: 1:100 @ A1&1:200@A3

Sheet No. 4 of 13

Drawing Title:
EXISTING SECTION A-A & B-B