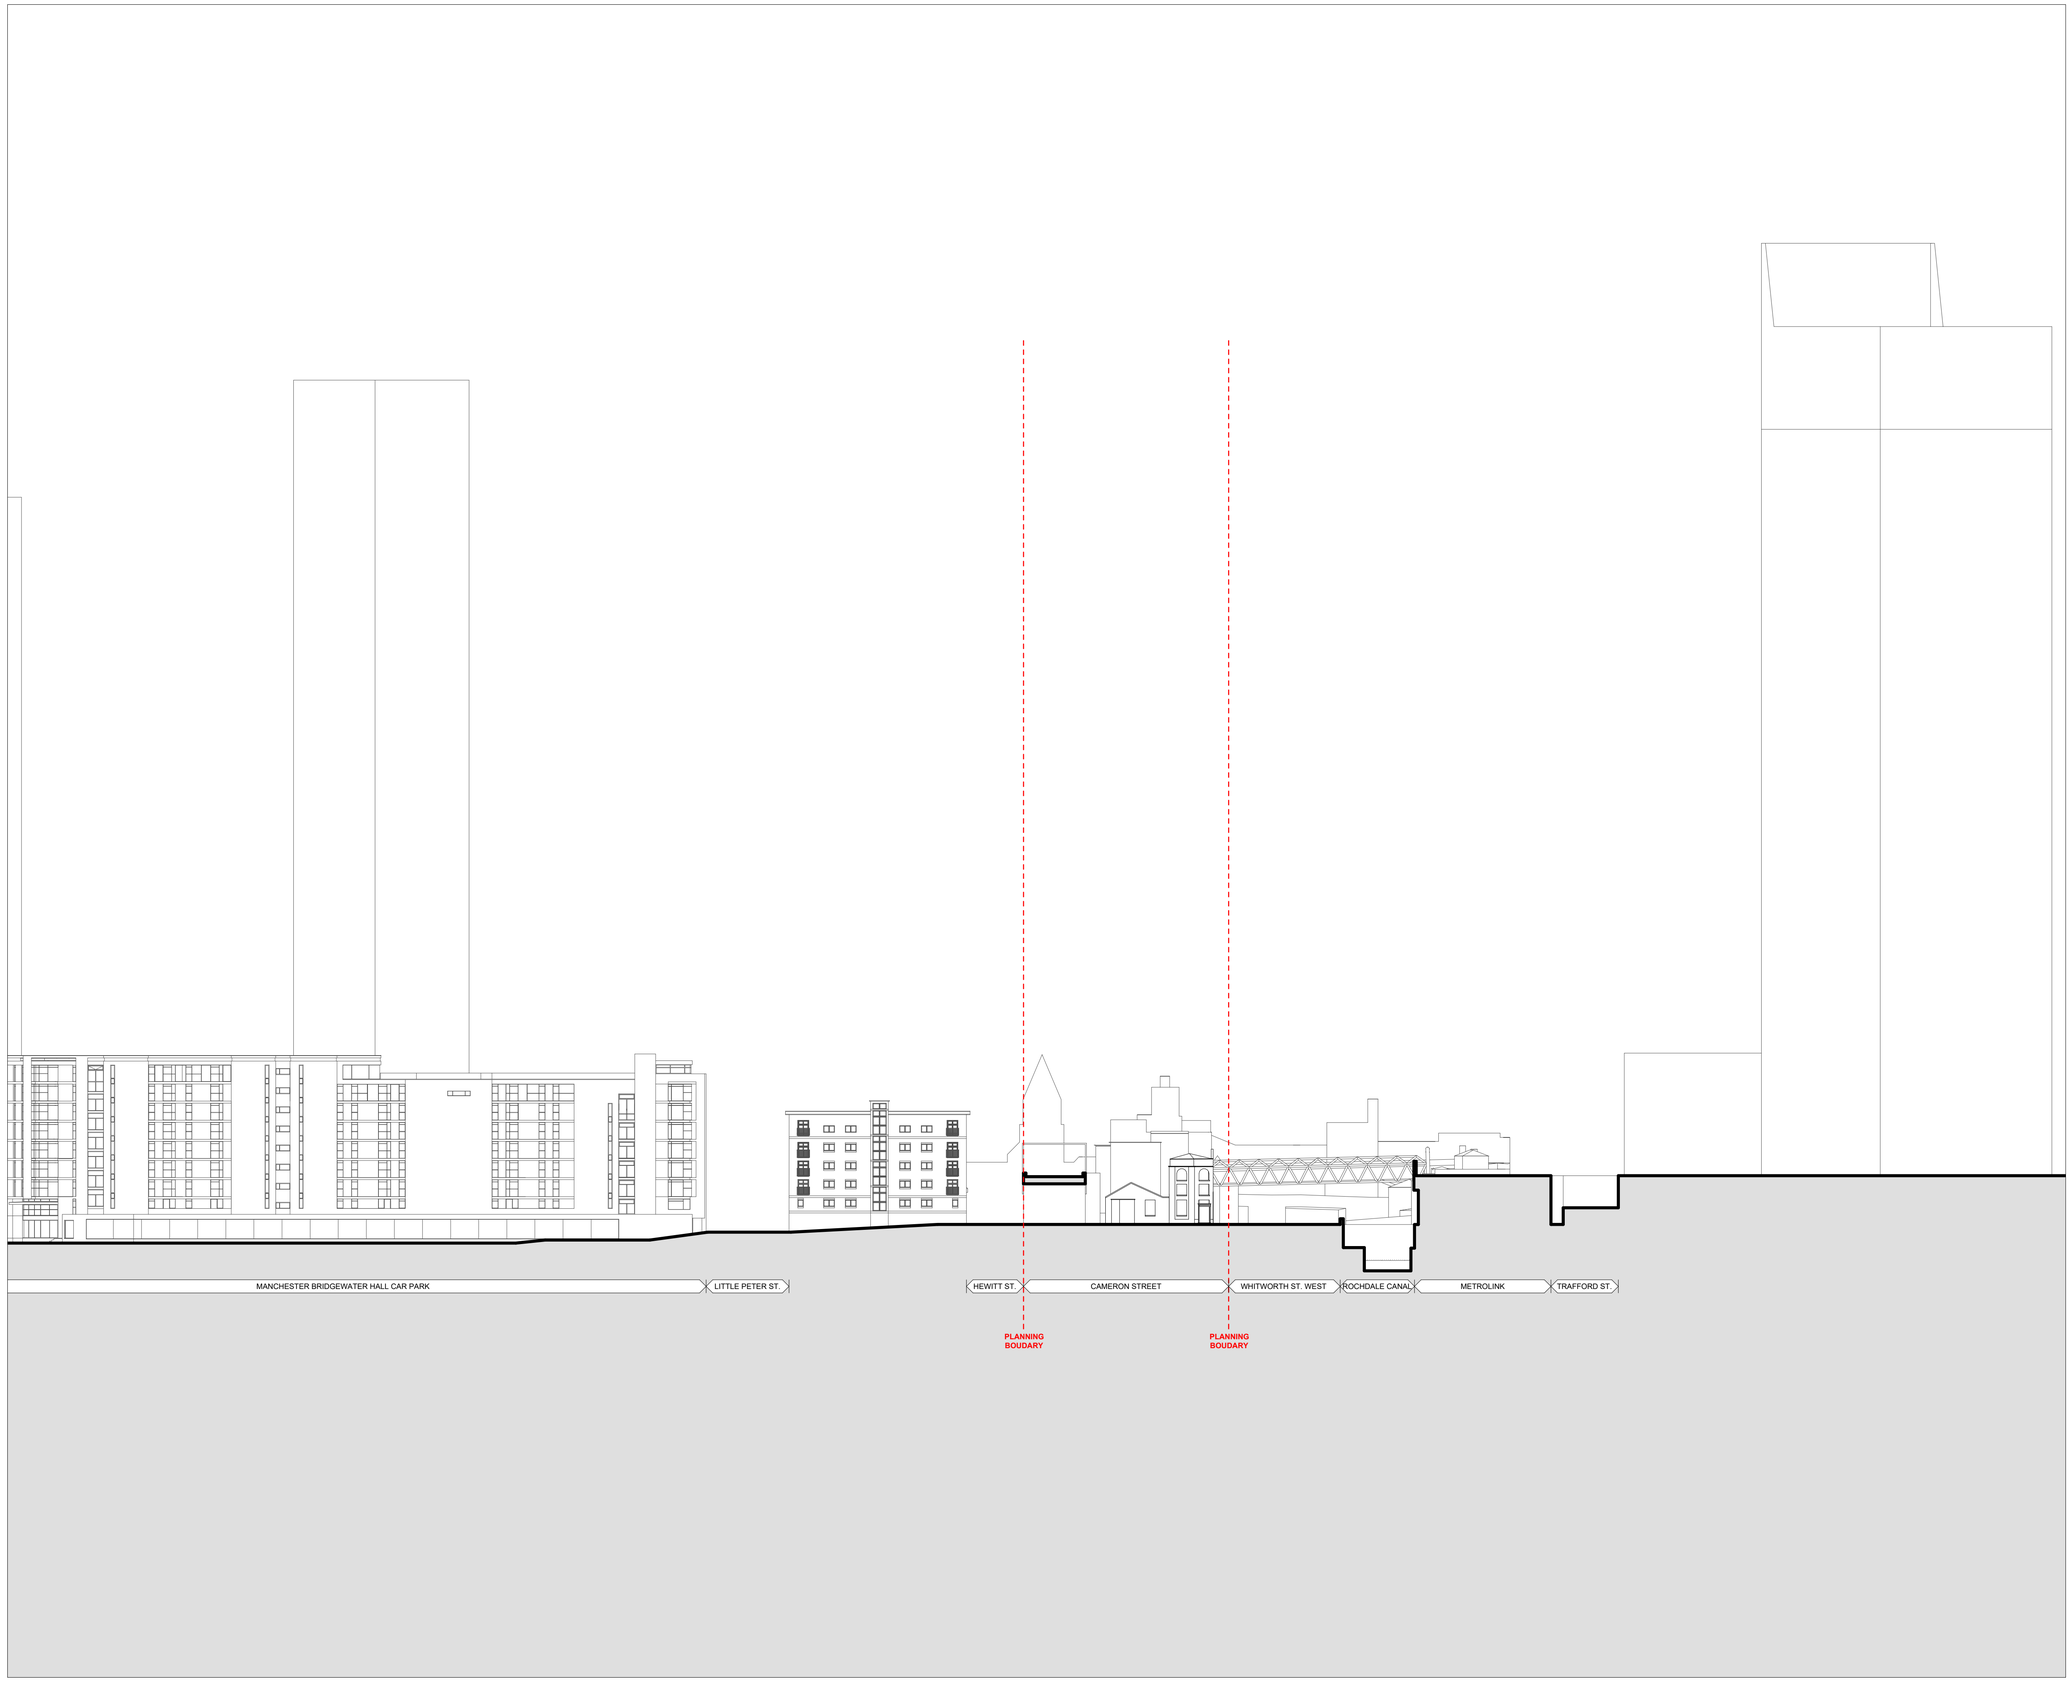

A1

© COPYRIGHT
The copyright in this drawing is vested in Sheppard Robson and no license or assignment of any kind has been, or is, granted to any third party whether by provision of copies or originals or otherwise unless agreed in writing.

DO NOT SCALE FROM THIS DRAWING
The contractor shall check and verify all dimensions on site and report any discrepancies in writing to Sheppard Robson before proceeding work

FOR ELECTRONIC DATA ISSUE
Electronic Data / drawings are issued as "read only" and should not be interrogated for measurement. All dimensions and levels should read, only from those values stated in text on the drawing.

NOTES

REVISIONS

REV.	DATE	AMENDMENT
P01	18/11/24	Issued for Planning
P02	19/03/25	Drawing Title Amended

KEYPLAN

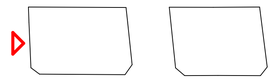

CLIENT
Glenbrook WWS Limited

SHEPPARD ROBSON

77 Parkway Camden Town London NW1 7PU
T: +44 (0)20 7504 1700 E: enquiries@sheppardrobson.co.uk

PROJECT
2-4 Whitworth Street West

SCALE@A1	DATE	ORIGINATOR	CHECKED	AUTHORISED
1 : 500	19/03/25	MT	PC	TOB

DESCRIPTION
General Arrangement
Existing East Elevation with Context

STAGE
Stage 2

STATUS	PURPOSE FOR ISSUE	SR NO.
S2	Planning	7196

DRAWING NO.	REV.
7196-SRA-XX-ZZ-DR-A-02217	P02