



Planning Condition 7 (Cycle Storage Facilities) - 43 x Cycle Stores

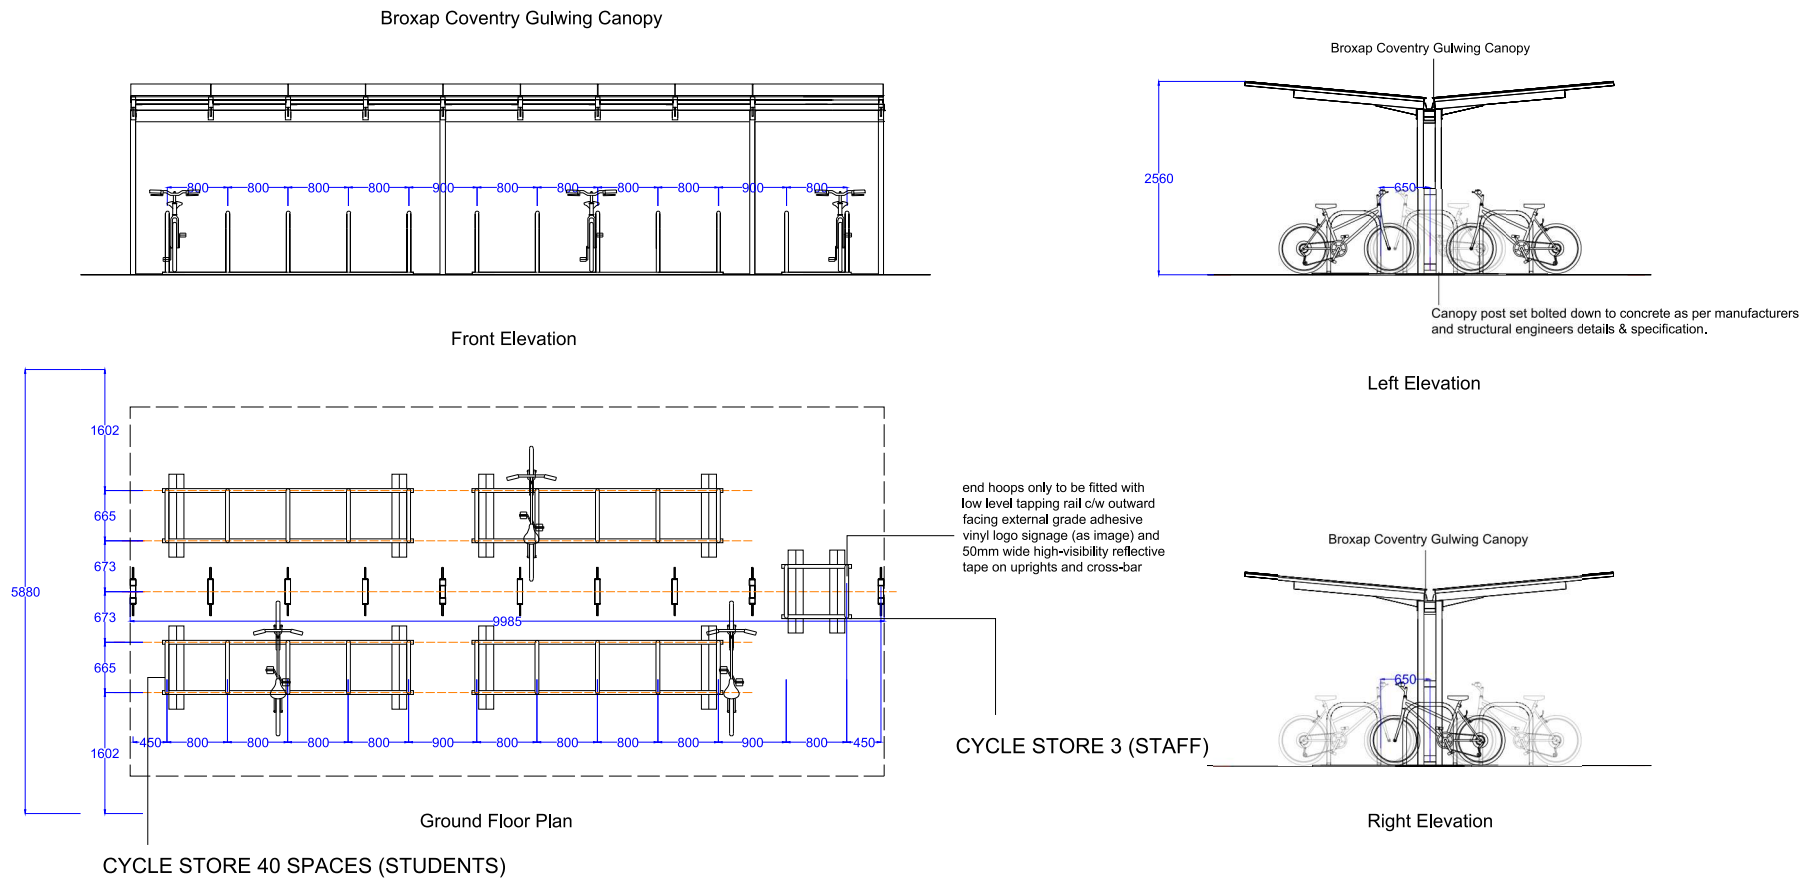

Planning Condition 8 (Storage & Disposal of Refuse) - 3 x Bin Stores

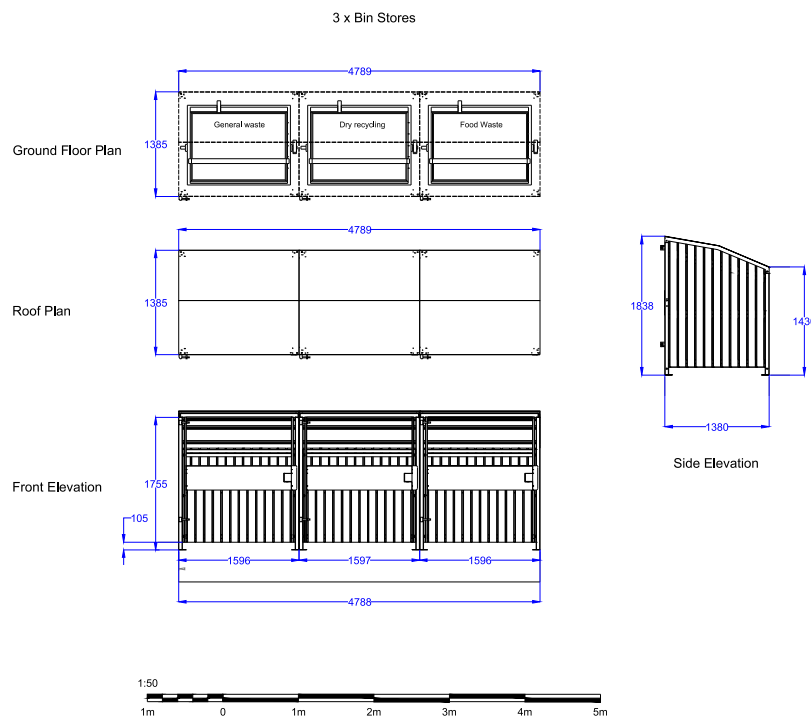

DRAWING NOTES

Written dimensions to be taken in preferences to scaled dimensions. The Contractor is responsible for checking all dimensions before work starts.

All work is to be carried out to the requirements, and to the satisfaction of the Local Authority. These drawings are for planning purposes only

Any discrepancies to be brought to the attention of 4D Planning Consultants immediately.

REVISIONS

REV	DATE	DESCRIPTION	BY	CH

PROJECT TITLE

Units 1, 3 & 4,
1121 Ashton Old Road,
Manchester, M11 1AA
Change of Use Ref: 138709/FO/2023

Planning Condition 7 - Cycle Storage Facilities
Planning Condition 8 - Storage & Disposal of Refuse

DRAWING TITLE

Proposed Bin + Cycle Storages

CLIENT

UK Management College

DRAWING No

4D02

Scale 1:50 @ A1

DATE

Dec 2024

DRAWING STATUS


Planning Condition

4D PLANNING™

Architecture | Town Planning

T: 0161 408 4680 www.GetMePlanning.com

www.GetMePlanning.com

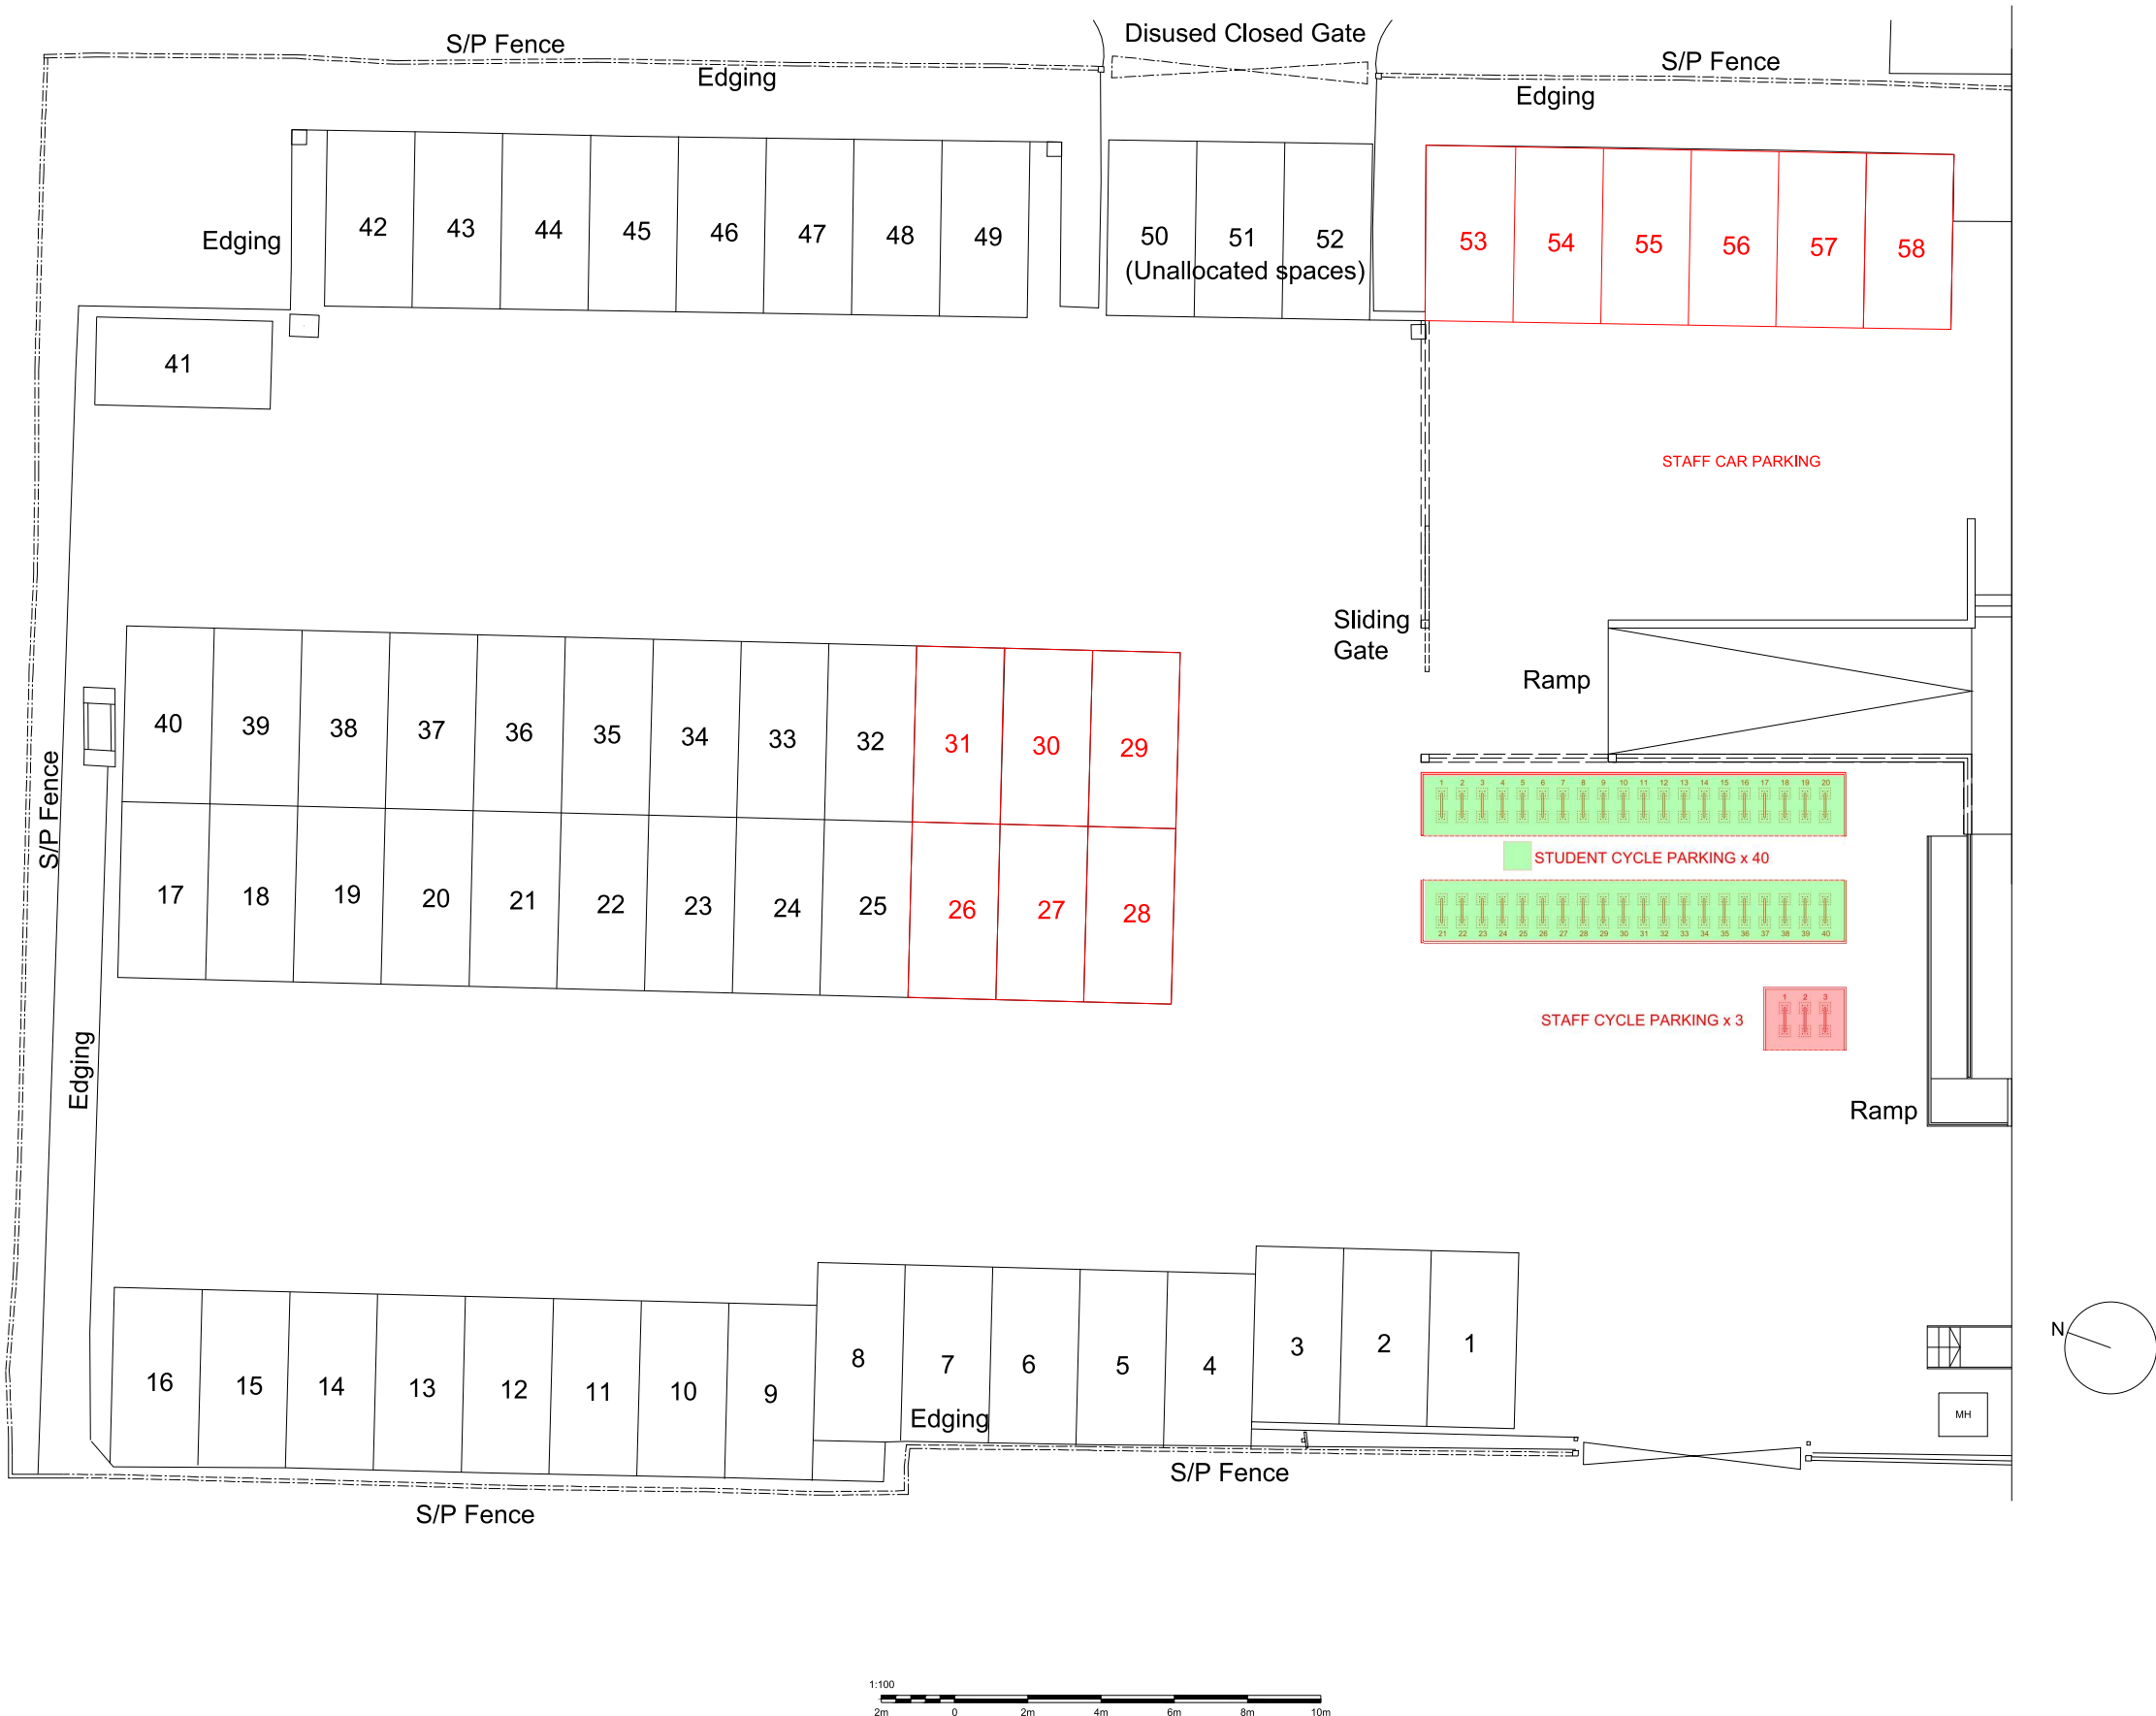

DRAWING NOTES

Written dimensions to be taken in preferences to scaled dimensions. The Contractor is responsible for checking all dimensions before work starts.

All work is to be carried out to the requirements, and to the satisfaction of the Local Authority. These drawings are for planning purposes only

Any discrepancies to be brought to the attention of 4D Planning Consultants immediately.

REVISIONS

REV	DATE	DESCRIPTION	BY	CH
A	6.2	Revised car parking space design with 3 unallocated spaces, 5 extra car parking spaces + cycle parking spaces	KO	

PROJECT TITLE

Units 1, 3 & 4,
1121 Ashton Old Road,
Manchester, M11 1AA

Change of Use

DRAWING TITLE

Proposed Car Parking

CLIENT

UK Management College

DRAWING No	REV
4D07	A/

Scale 1:100 @ A1

DATE	DRAWING STATUS
Feb 2024	Planning

4D PLANNING™

Architecture | Town Planning

T: 0161 408 4680 www.GetMePlanning.com

www.GetMePlanning.com