



DRAWING NUMBER: PH0213-000.1 STATUS: PRELIMINARY
CLIENT: SAN JUAN CANOPY
PROJECT NAME: SAN JUAN_BEECH ROAD - CHORLTON
DRAWING TITLE: SITE LOCATION PLAN
SCALE: 1:1250 @ A3
DATE: 12.18
DRAWN BY: HA CHECKED BY: PS

REV:




BY:

REV: DATE: NOTE:

1 1 1

NOTES

- DO NOT SCALE FROM THIS DRAWING.
- IF ANY DISCREPANCIES ARE FOUND, NOTIFY PHAUS.
- THIS DRAWING IS THE PROPERTY OF PHAUS AND IS NOT TO BE REPRODUCED WITHOUT OUR CONSENT.
- CONTRACTORS TO PERFORM THEIR OWN DIMENSION CHECK ON SITE.

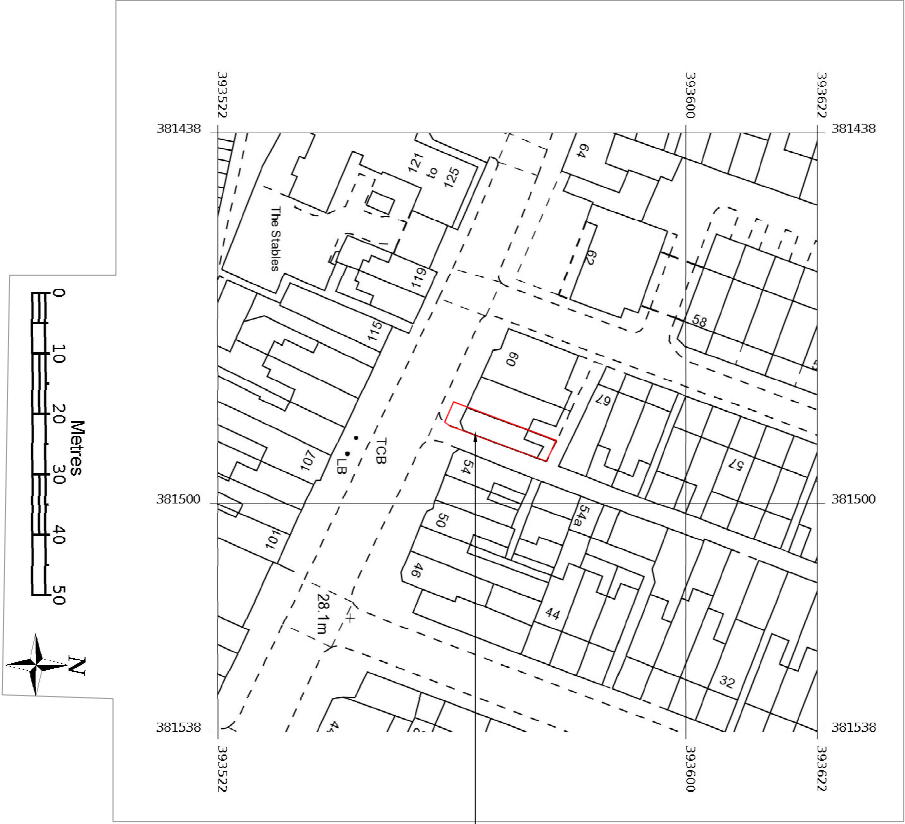

Bar San Juan, 56 Beech Road
Chorlton, M21 9EG