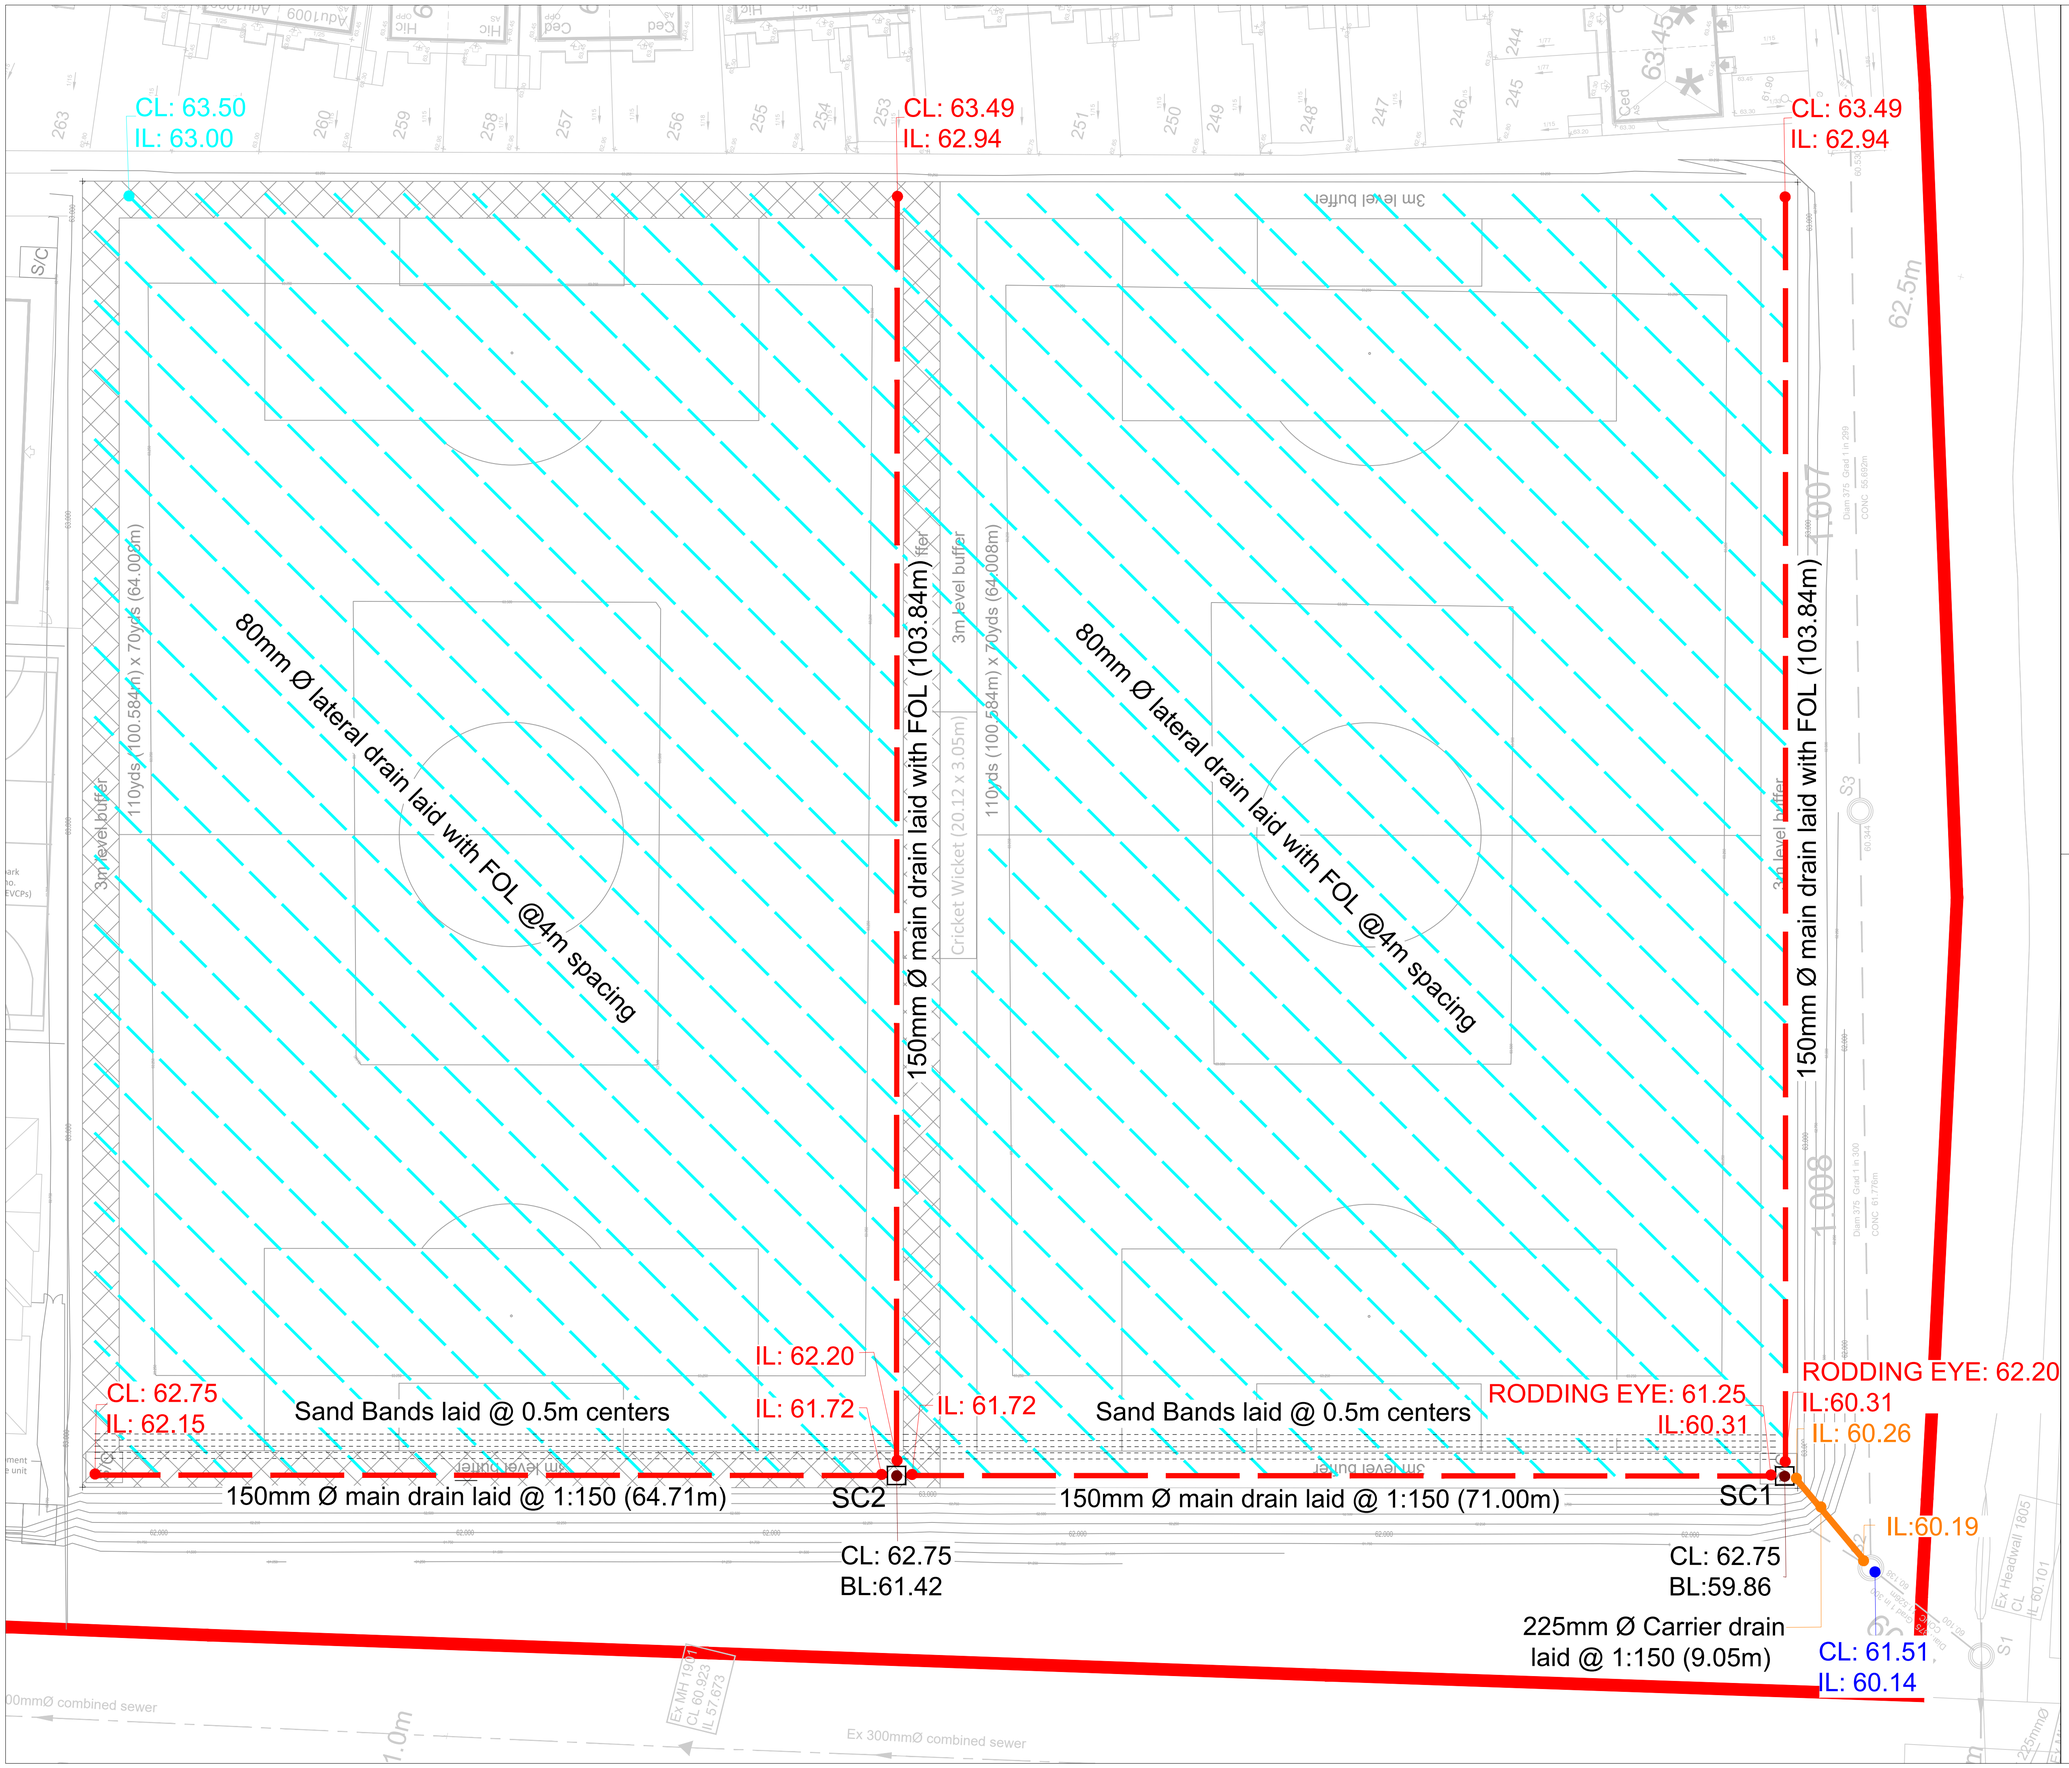

Legend

- 80mm Ø Perforated lateral drains
- 150mm Ø Perforated main drain
- 225mm Ø Unperforated carrier drain
- SC Silt chambers
- Secondary sand bands

drawing details

client:	project:	drawing title:	
Greater Manchester Youth Federation	Mount Road	Proposed Drainage Layout Drawing no: J007286 003	drawn by: NBTS checked by: LG date: 18.12.2024 scale: 1:250 @ A1

revision history

revision:	details:	DR	CH	AP	date:

drawing status

Draft For Information

notes

Refer to drawing 'EPG Hydrobrake Flow Control Chamber Detail' for SC1 detail

This drawing, design and information is subject to copyright of the Sports Turf Research Institute (STRI). It must not be reproduced in any way without written permission of the company.

It is the contractor's responsibility to ascertain the location of all services prior to the commencement of work. Setting out shall be the responsibility of the contractor, any discrepancies shall be reported and clarified at the earliest opportunity.

STRI

STRI
St Ives Estate
Bingley
West Yorkshire
BD16 1AU
tel: 01274 565131
fax:01274 561891
email: digitaldesign@strigroup.com
web: www.strigroup.com