




1. Front - Planning
1 : 100




2. Left Side - Planning
1 : 100




3. Rear - Planning
1 : 100

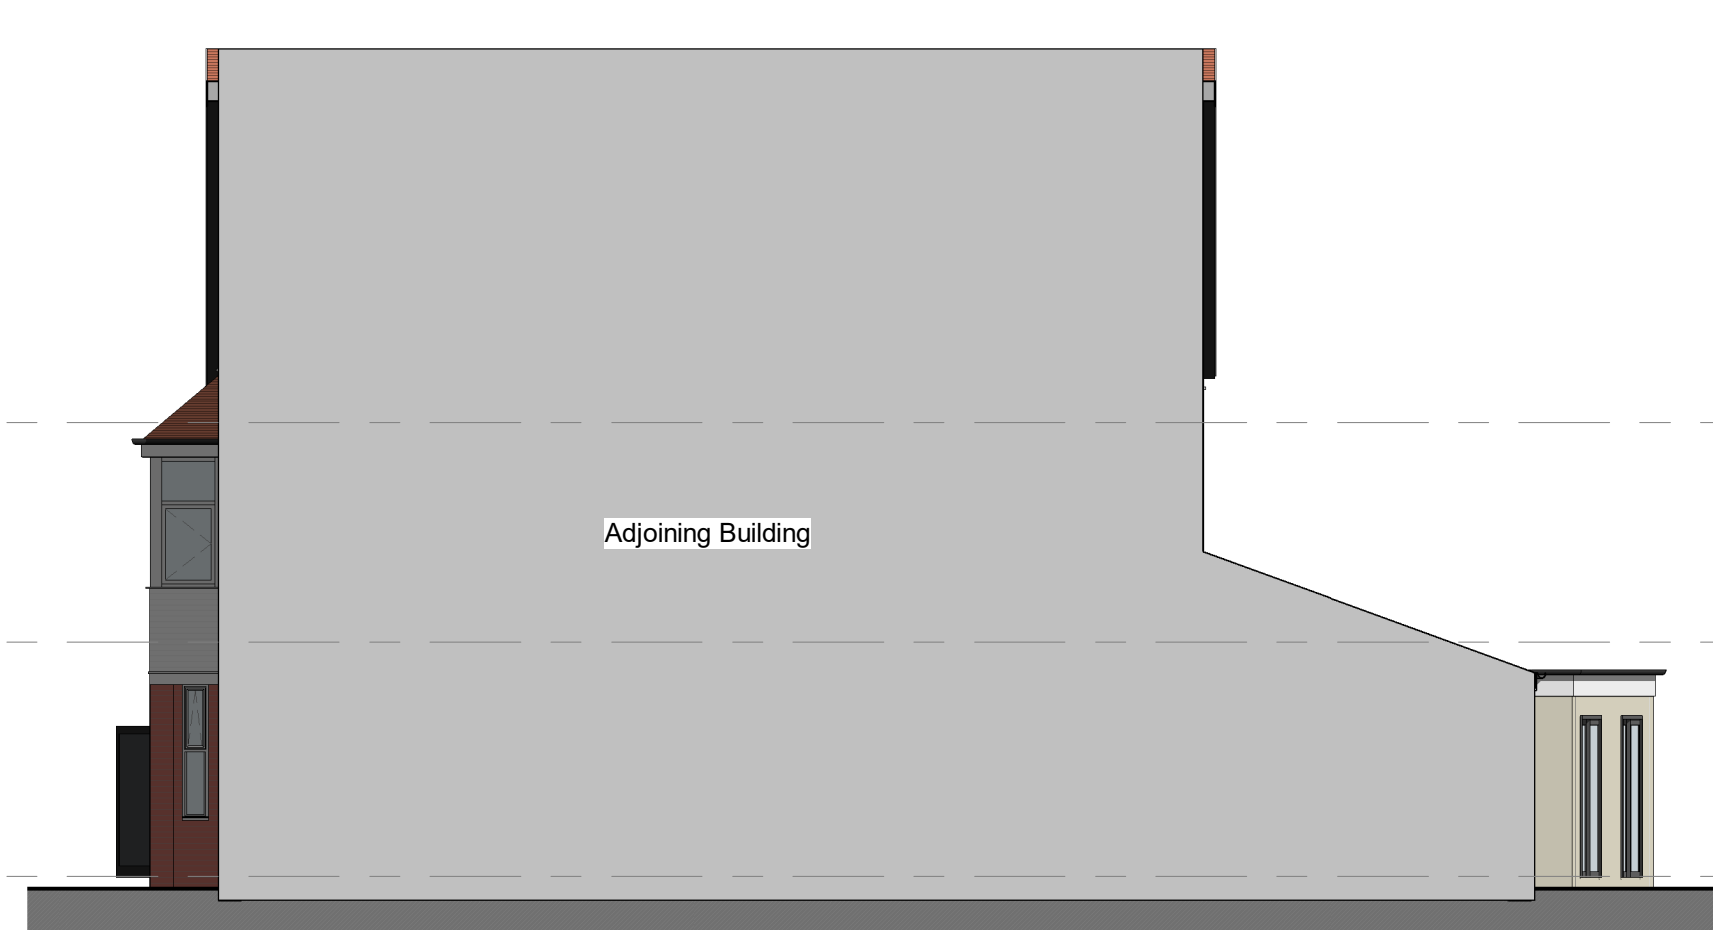


4. Right Side - Planning
1 : 100

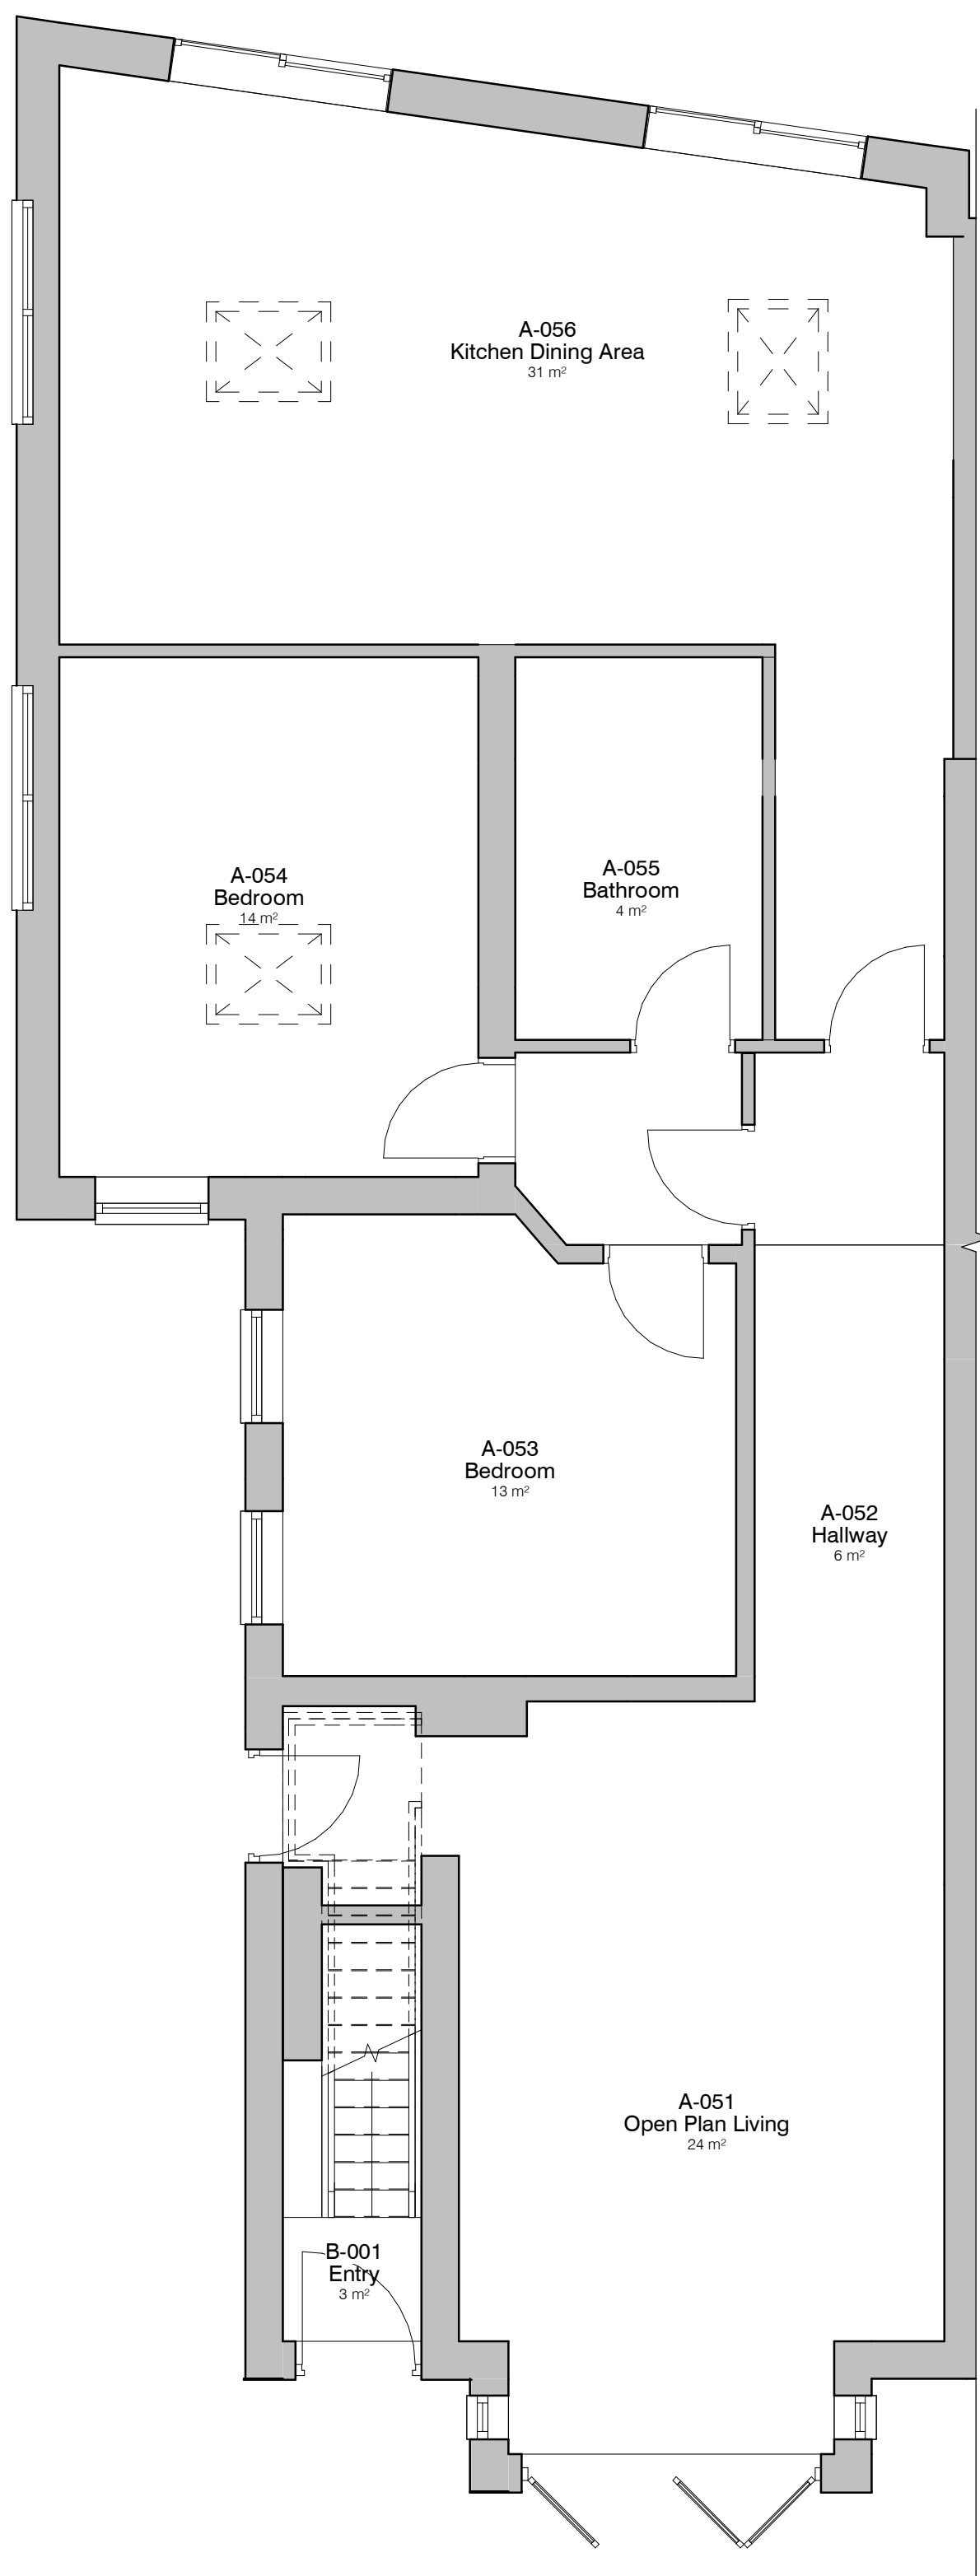


5. Level 0 - GA Proposed - 01 Planning
1 : 50

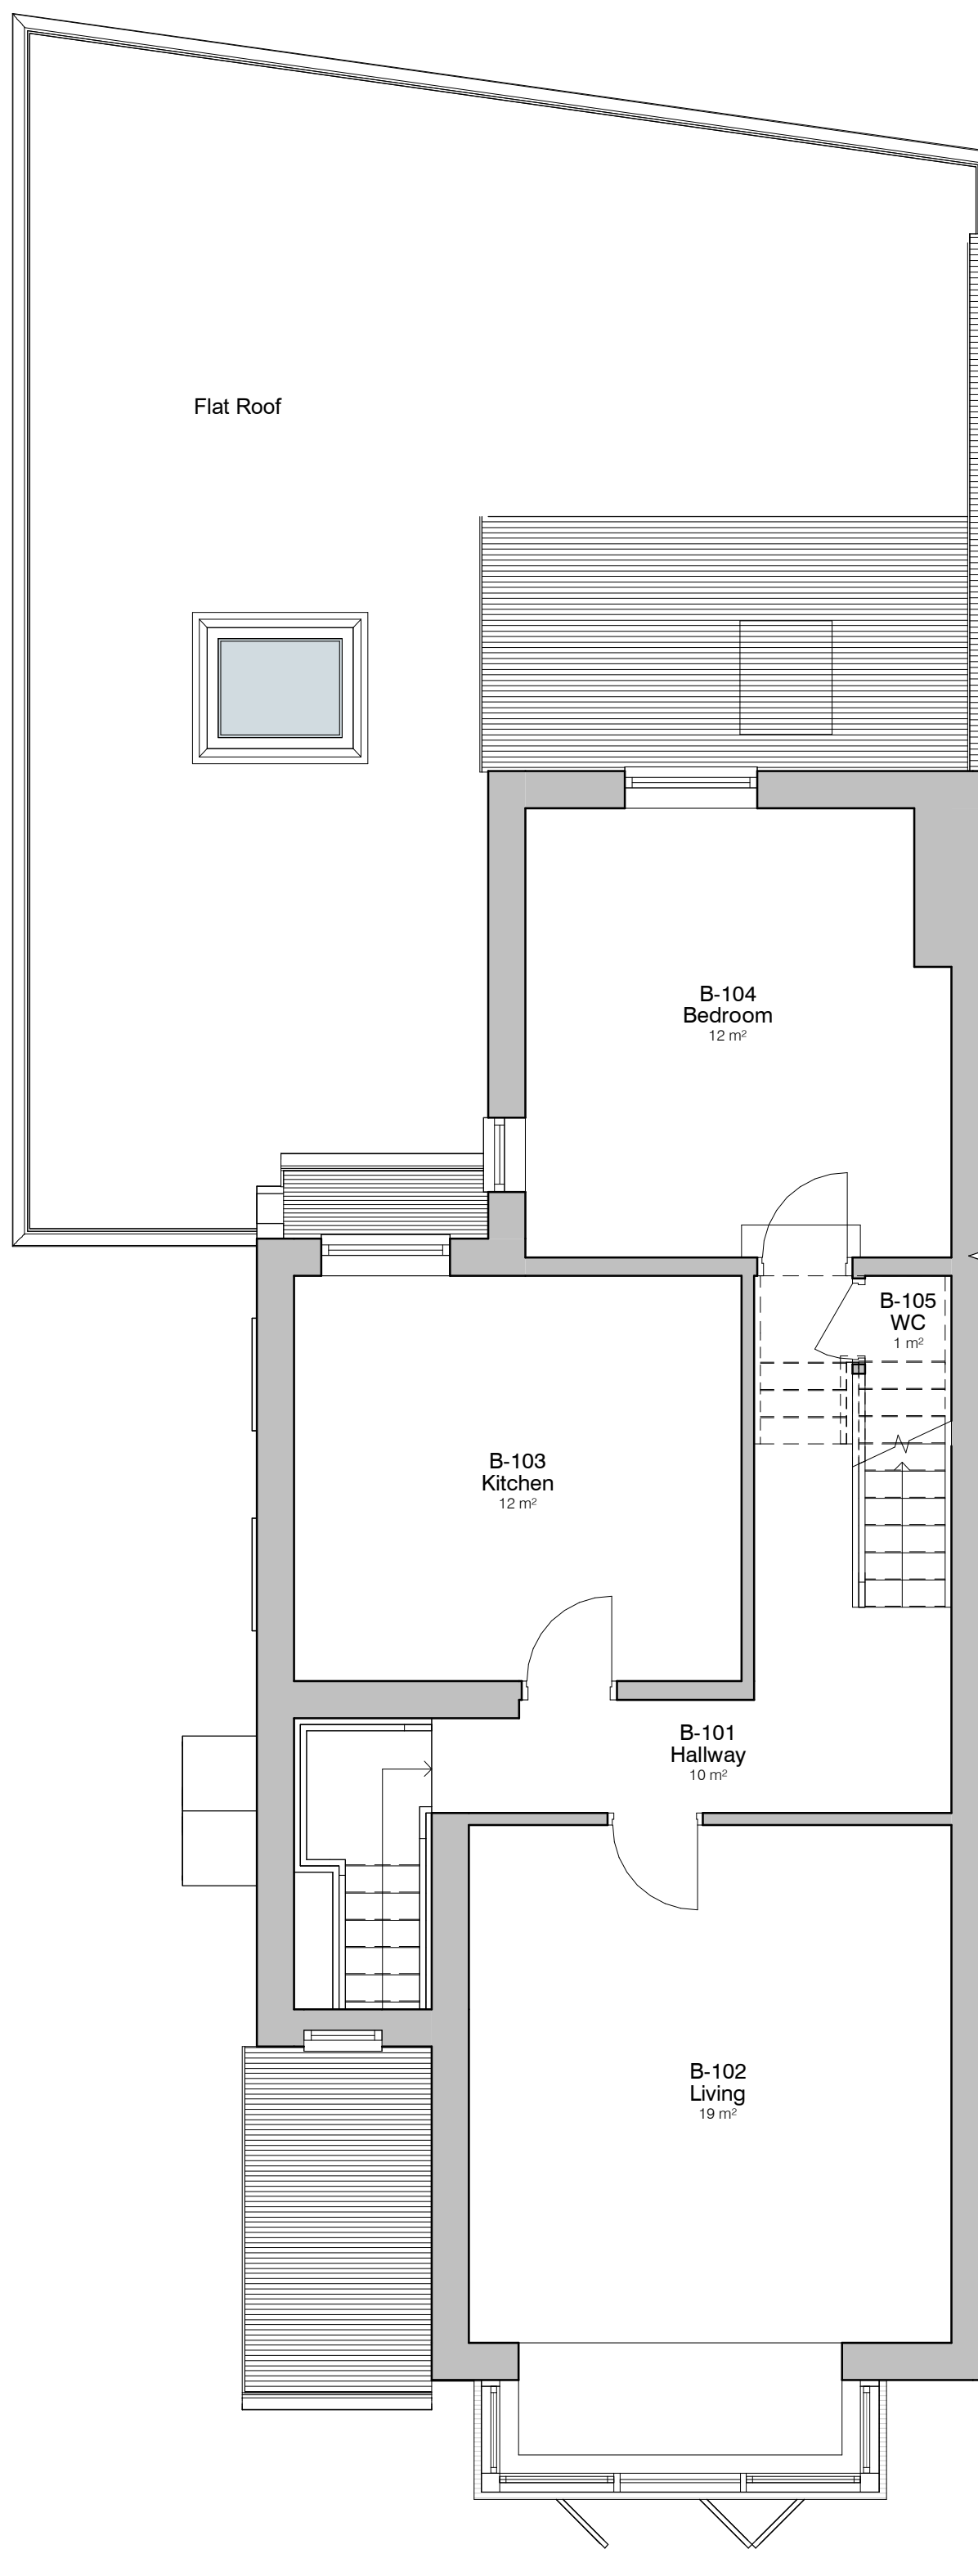

6. Level 1 - GA Proposed - 01 Planning
1 : 50

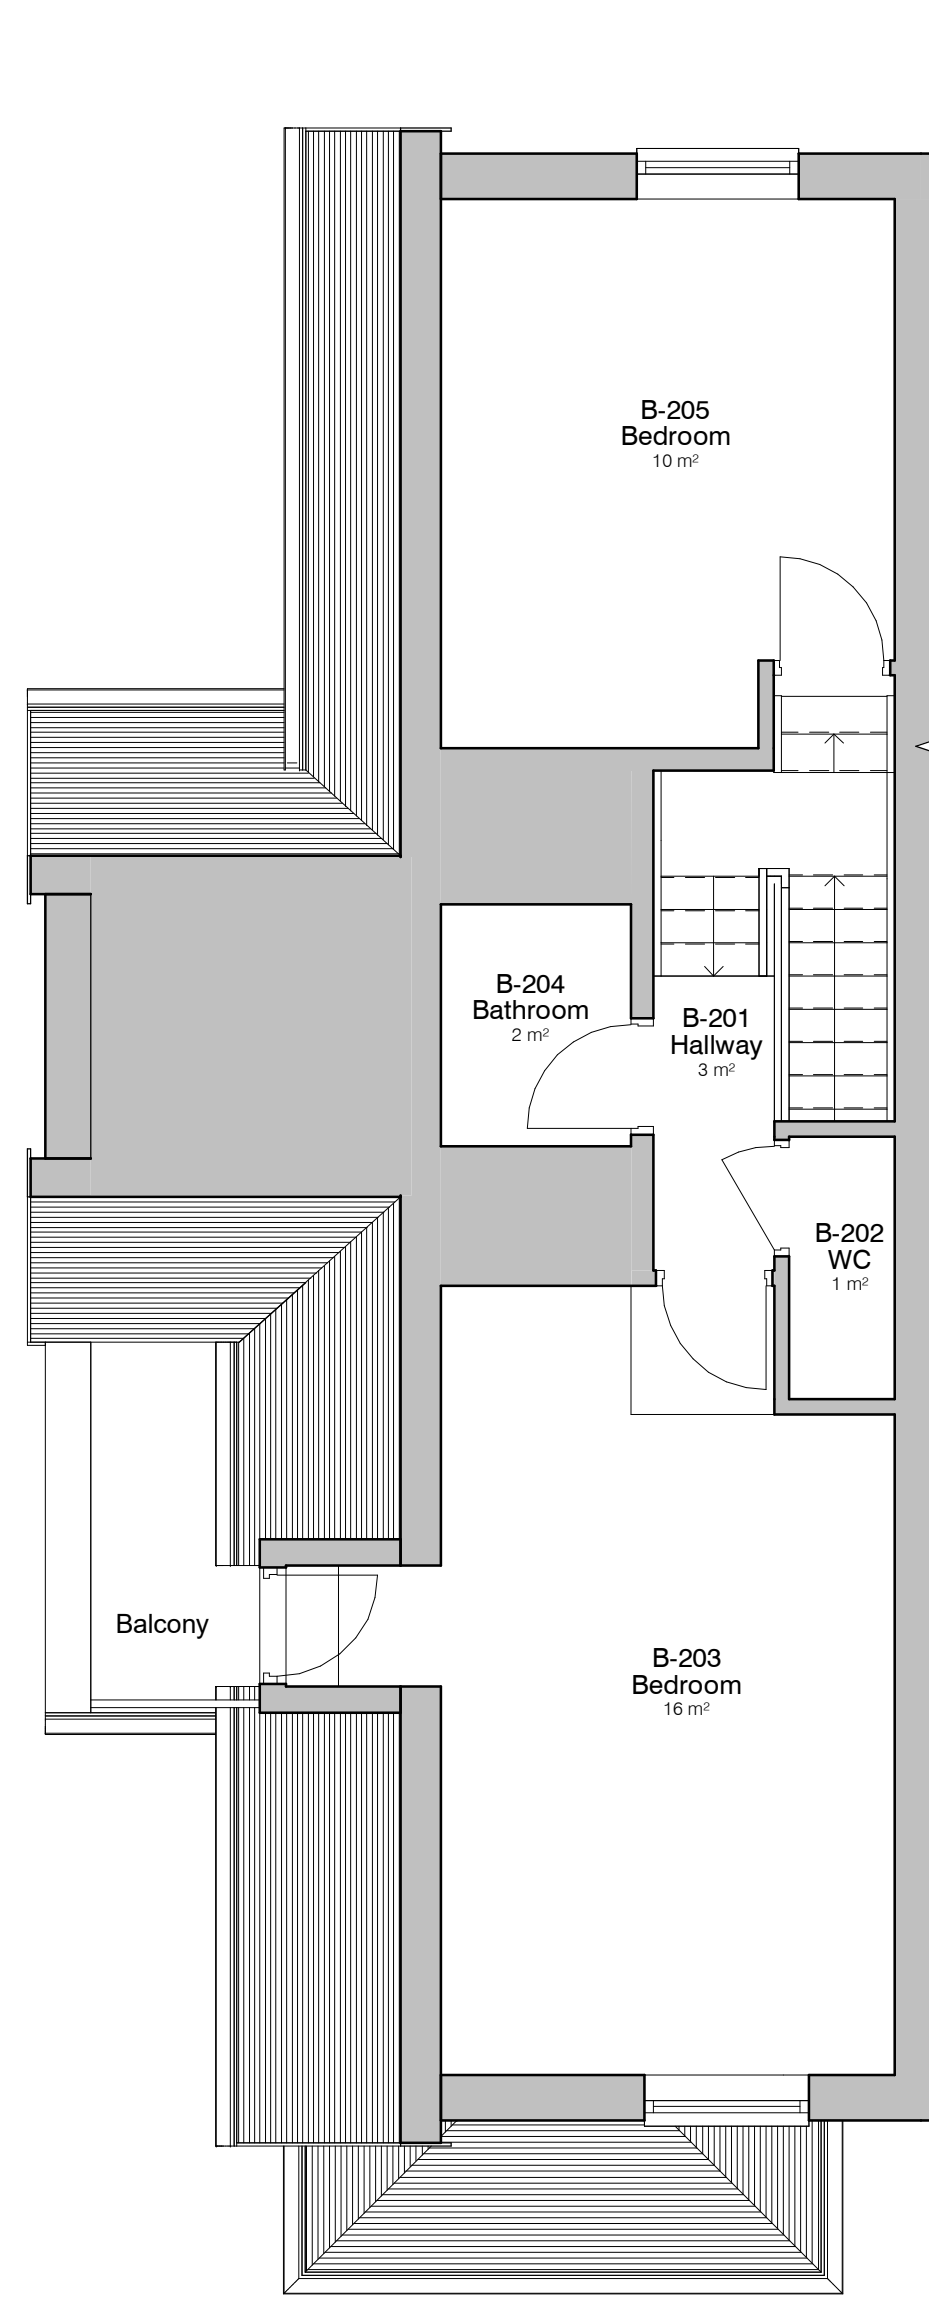

7. Level Roof - GA Proposed - 01 Planning
1 : 50

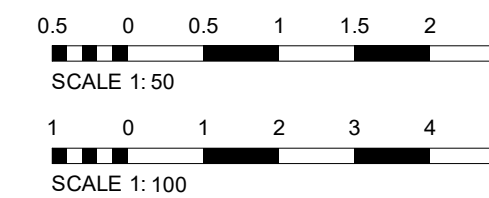

PROJECT	DESCRIPTION	DATE	BY
6 Melton Road	As indicated	11 APR 2025	CW
CLIENT	STATUS	PROJECT NO.	REVISION
S. Roberts	PLANNING	DA24057.	202.
TITLE	PROJECT NO.	REVISION	DATE
Proposed GA Plans and Elevations - Planning	DA24057.	202.	
NOTES			
THIS DRAWING MUST NOT BE REPRODUCED WITHOUT WRITTEN CONSENT OF DEBTAL ARCHITECTURE. ALL DIMENSIONS AND MATERIALS SHALL BE CHECKED AND CONFIRMED BY THE ARCHITECT PRIOR TO CONSTRUCTION. THE ARCHITECT SHALL BE RESPONSIBLE FOR THE ACCURACY OF THE INFORMATION PROVIDED IN THIS DRAWING. ALL DIMENSIONS SHALL BE IN ACCORDANCE WITH CURRENT STATUTORY REGULATION, RELEVANT CODES OF PRACTICE AND PREVIOUS AGREEMENTS. ALL DIMENSIONS ON THIS DRAWING ARE IN MILLIMETRES UNLESS OTHERWISE STATED.			