

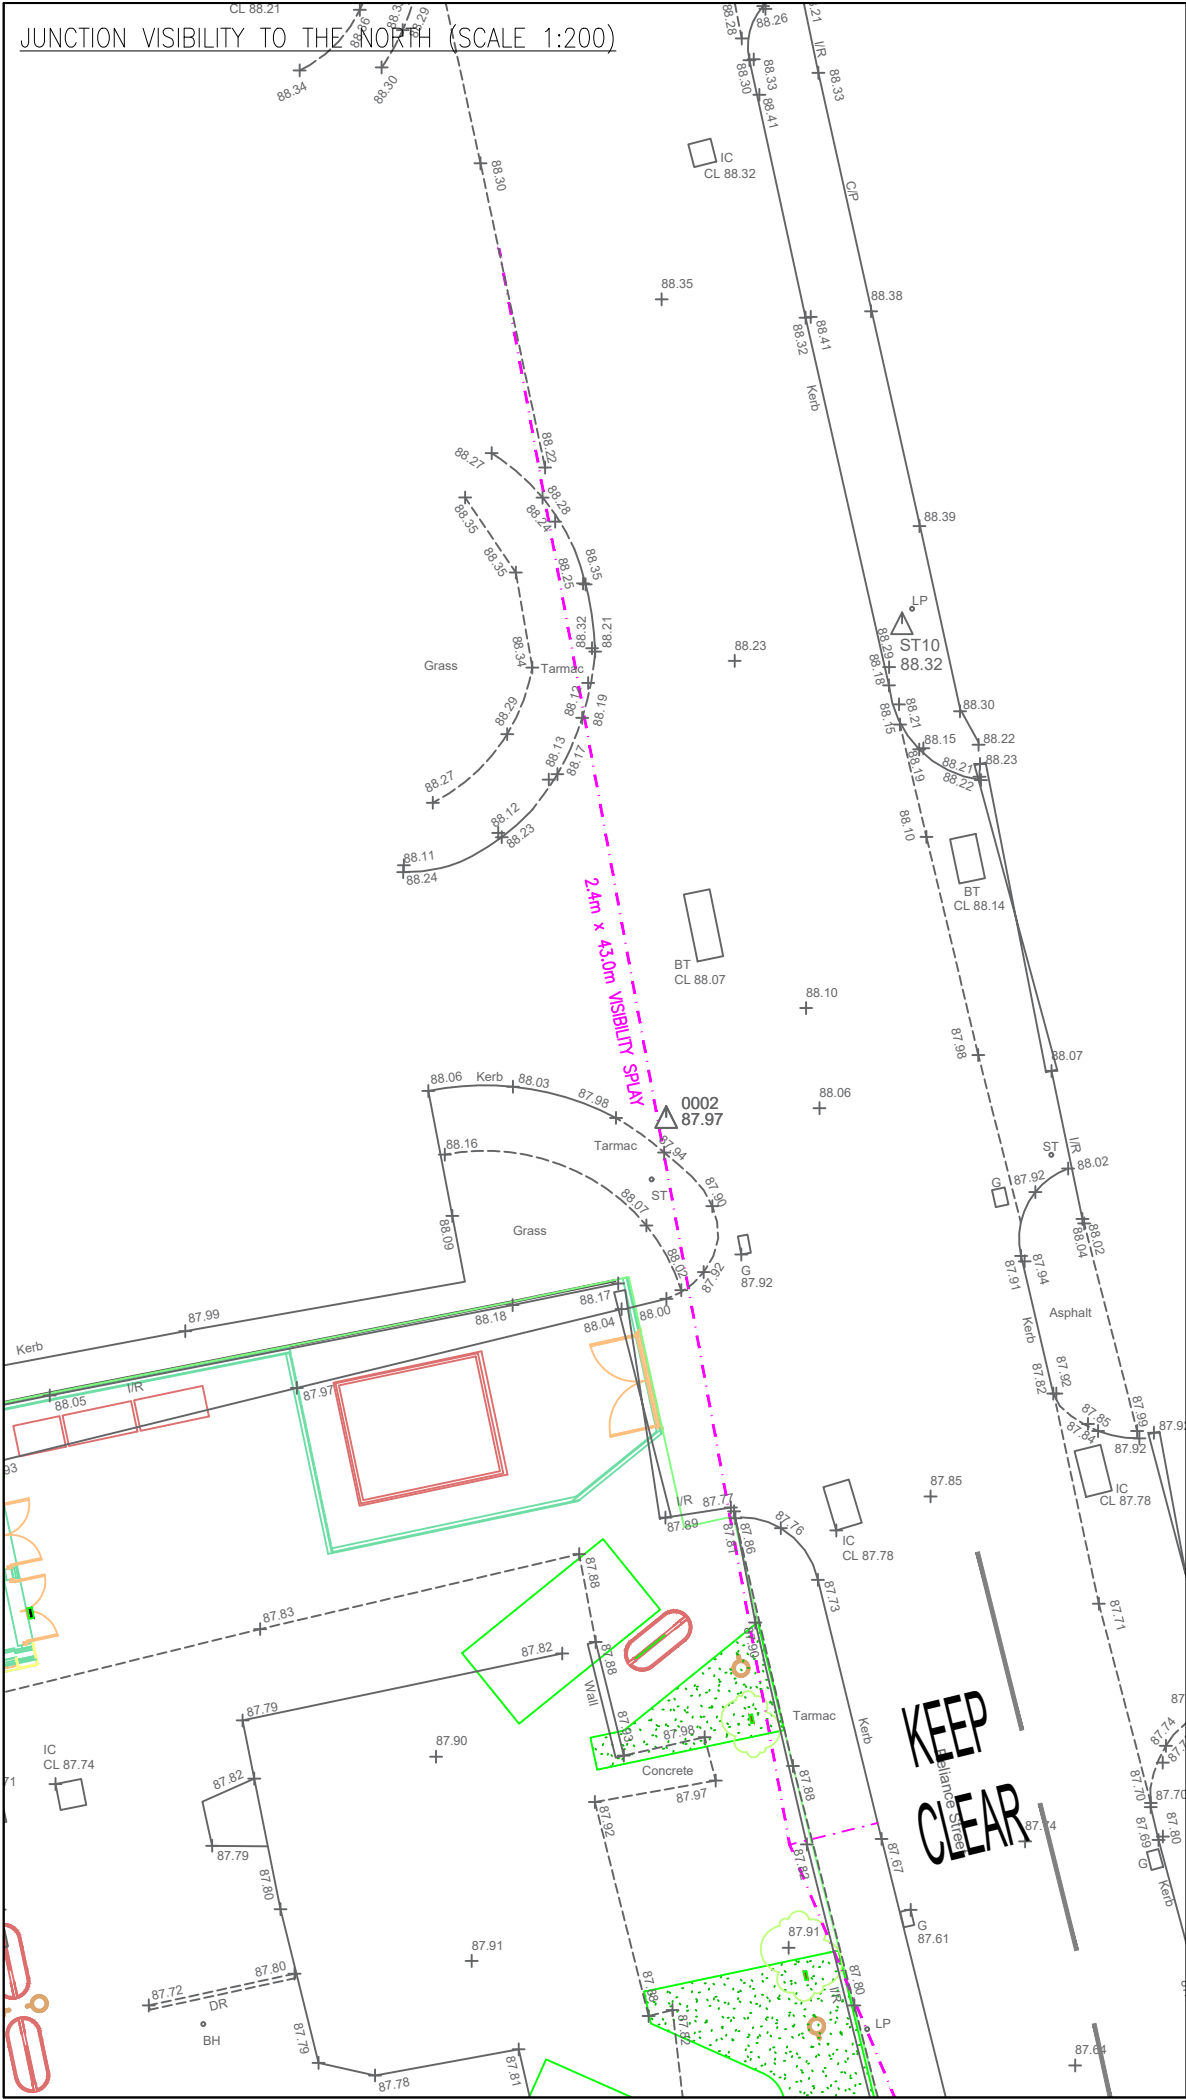


JUNCTION VISIBILITY TO THE NORTH (SCALE 1:200)

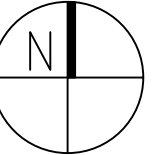

JUNCTION VISIBILITY TO THE SOUTH (SCALE 1:100)

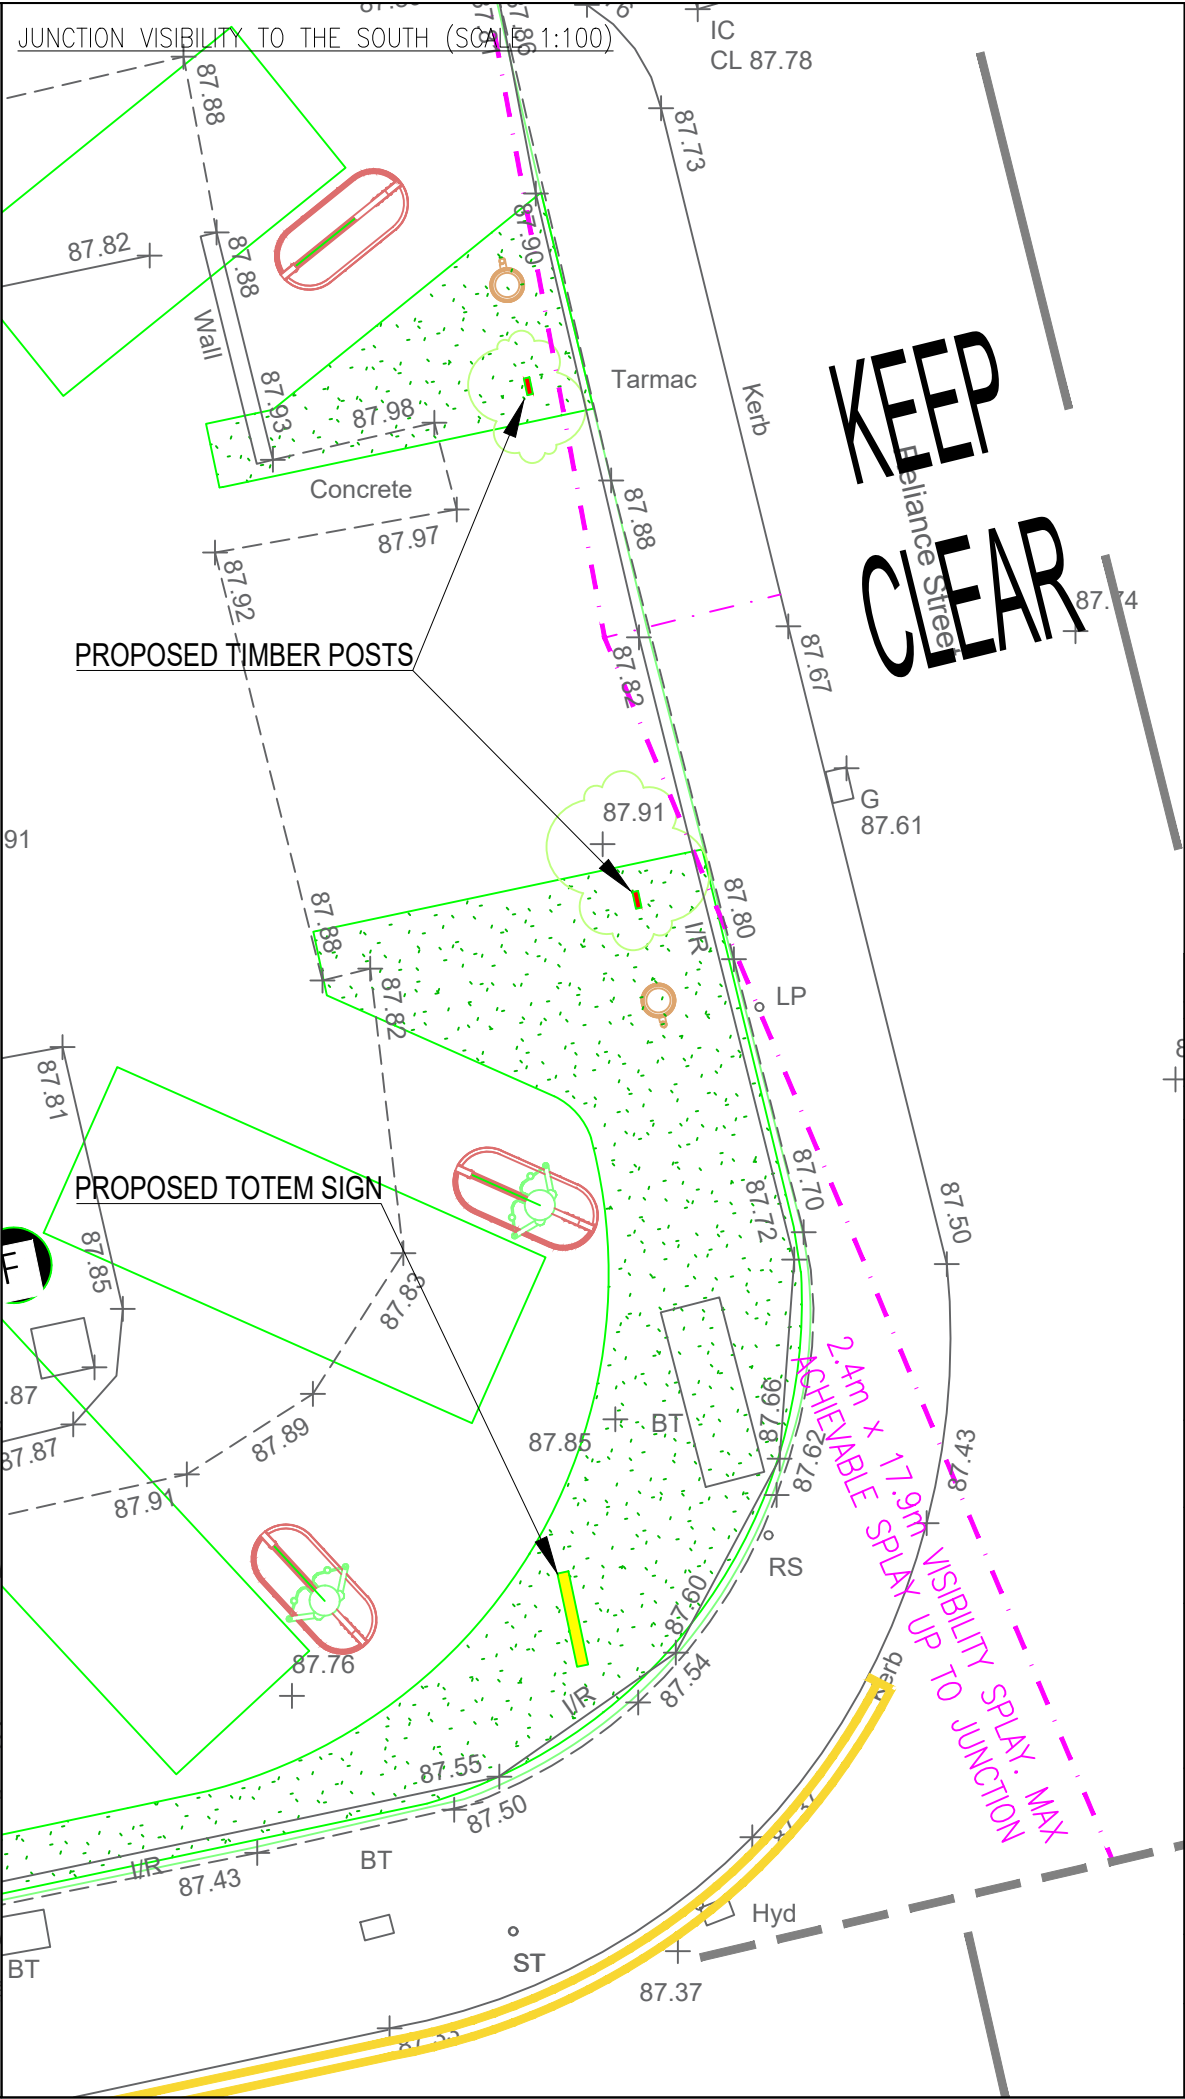

REV	DATE	BY	DESCRIPTION	CKD	APP
DRAWING STATUS:					
FOR PLANNING					
Ordnance Survey (c) Crown Copyright 2018. All rights reserved. Licence number 100022432					
 1st Floor Millers House, Roydon Road, Stanstead Abbots, SG12 8HN Tel: 01920 871777 www.eastp.co.uk					
CLIENT:					
BE.EV					
ARCHITECT:					
ARCHITECT THAT					
PROJECT:					
RELIANCE STREET, MANCHESTER					
TITLE:					
VISIBILITY SPLAY (ADVERTISTING CONSENT)					
SCALE  A3: AS SHOWN		DESIGN—DRAWN: JM		DATE: 14/03/2025	
PROJECT No: 3815 / 4759		DRAWING No: SK04 Rev A			