
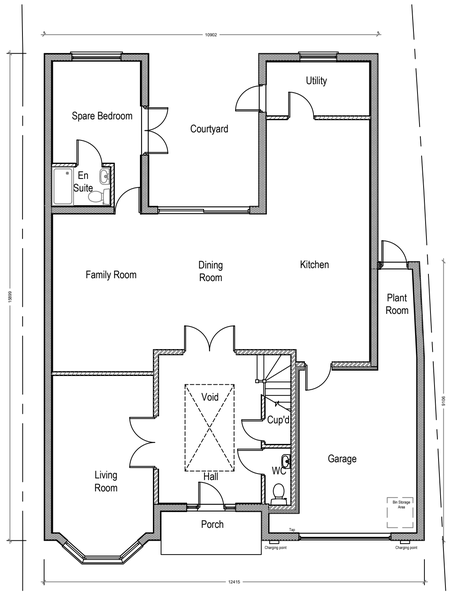


Proposed Ground Floor

Scale 1:100

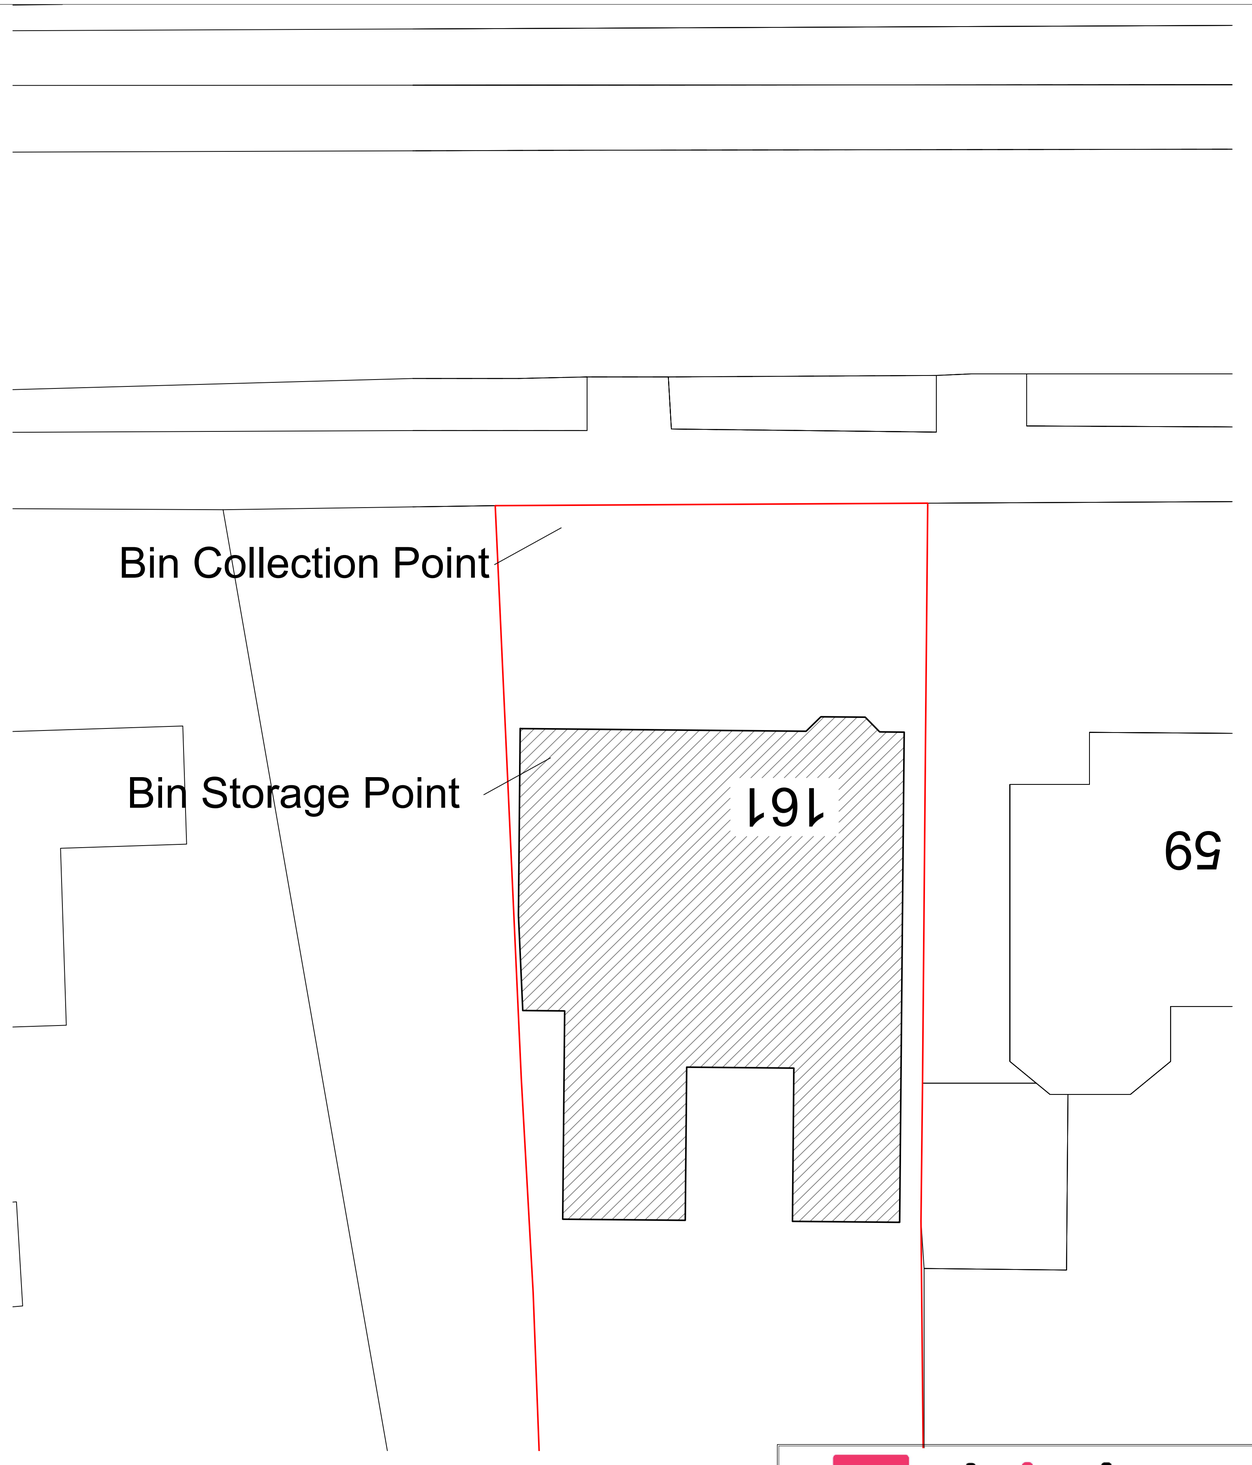

Arkiplan
74 Cardiff Road, CF15 7QE • Enquiries@ArkiPlan.co.uk

Site	161 Old hall lane, Manchester, Lancashire M14 6HJ	**Date**	17.02.2025
		Sheet	21-0304 D01 Rev 0
		Job	New Build House
		Scale	As Shown@A1
		Title	As Shown