
No dimensions are to be scaled from this drawing; all dimensions and sizes to be verified on site.

No structural information is to be taken from these drawings – refer to Structural Engineer's drawings.

| Rev: | Description: | Date: |
|---|---|---|
| R01 | Drawing Originated | Oct 24 |

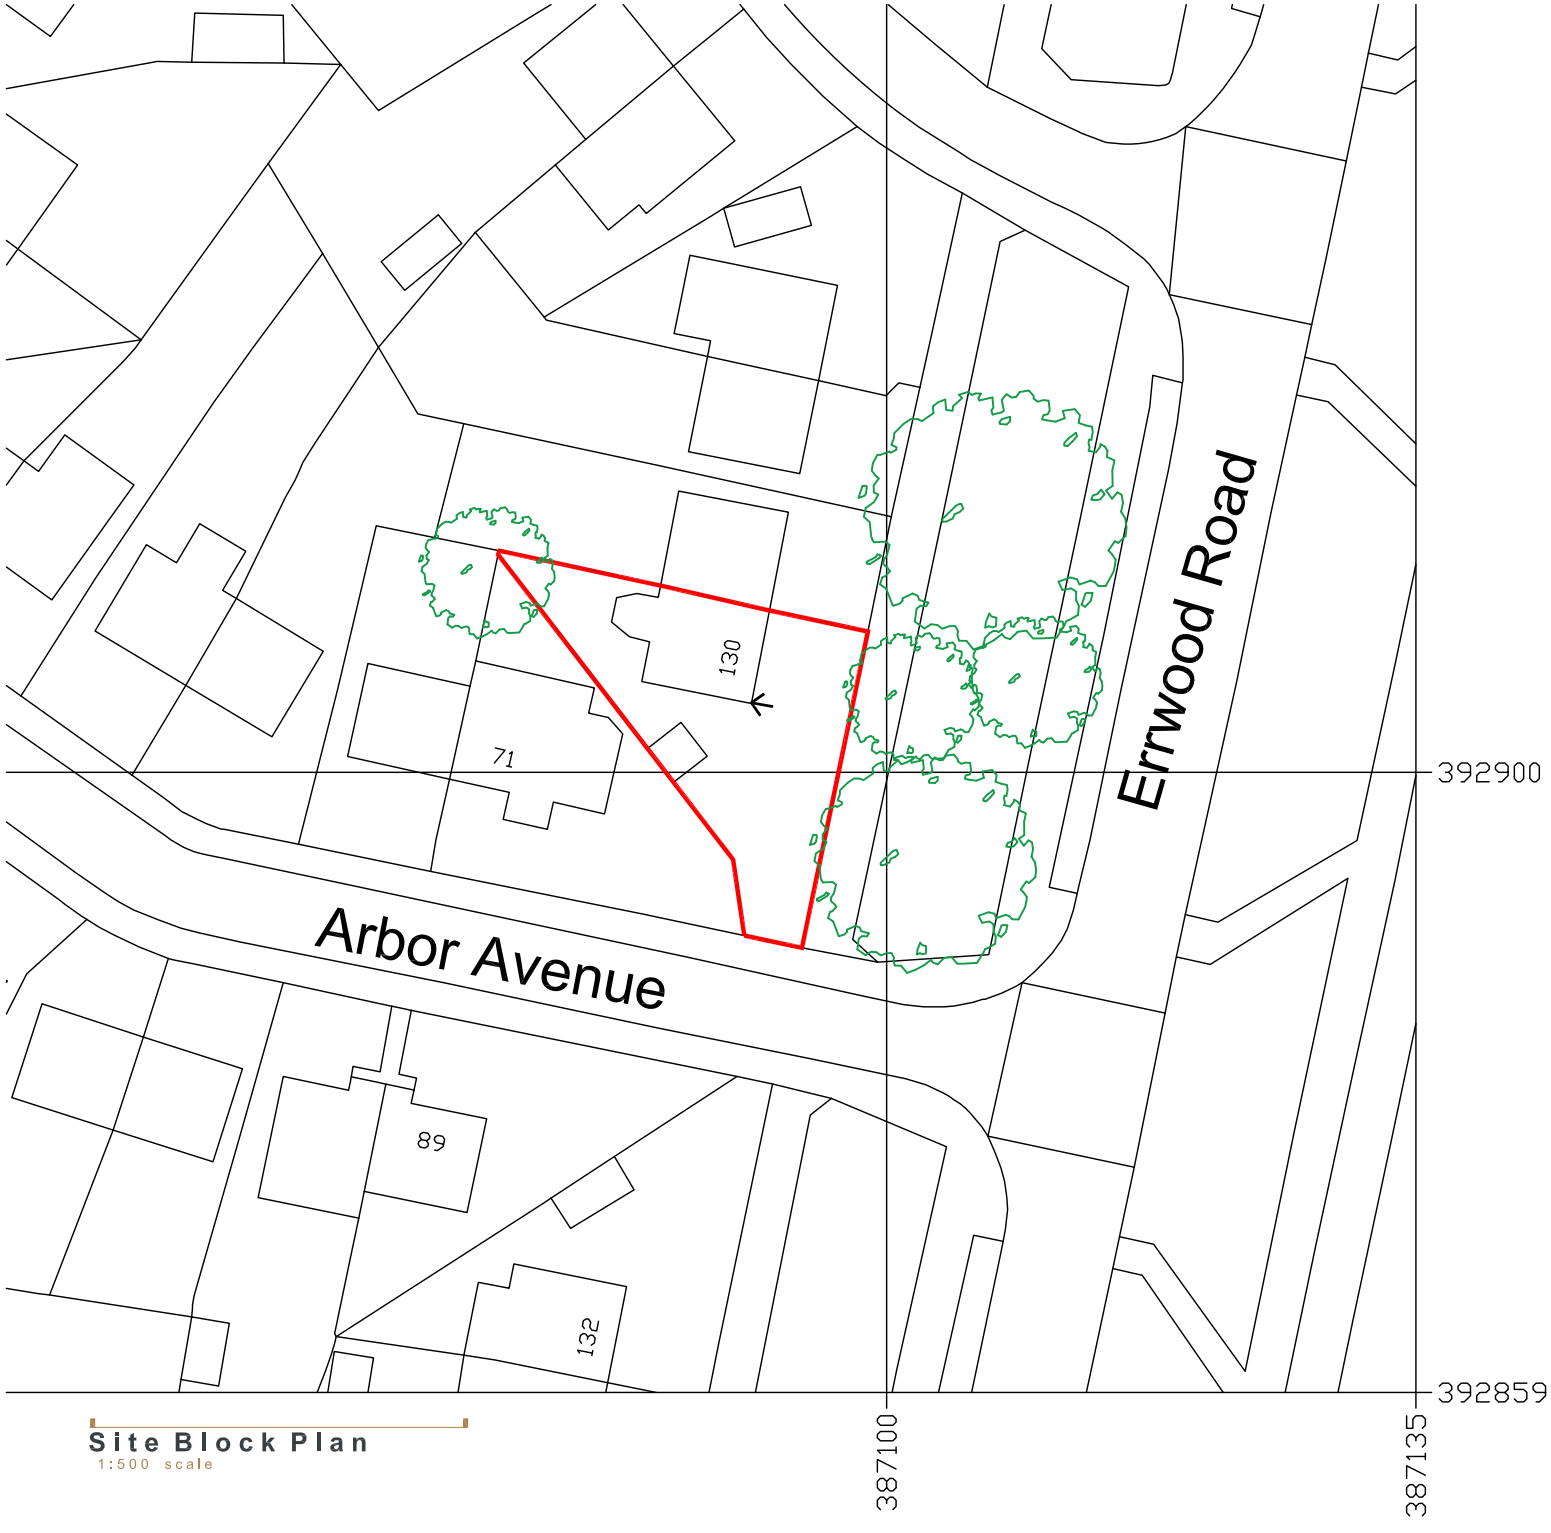


Site Block Plan
1:500 scale

**Client :**
Sam Padley & Giulia Molteni

**Job Title:**
PD Hip to Gable Extension & Dormer Loft Conversion at, 130 Errwood Road, M19 1HS

**Drawing Title:**
Existing Site Block Plan

| Scale: | Drawn By: | Date: |
|---|---|---|
| 1:500 @ A4 | | Oct 2024 |

| Job No: | Drawing No: |
|---|---|
| 04224 | 04224/SBP/01/R01 |