


DEMISE AREA'S

1ST 377 sqm | 4057 sqft
4TH 231 sqm | 2486 sqft

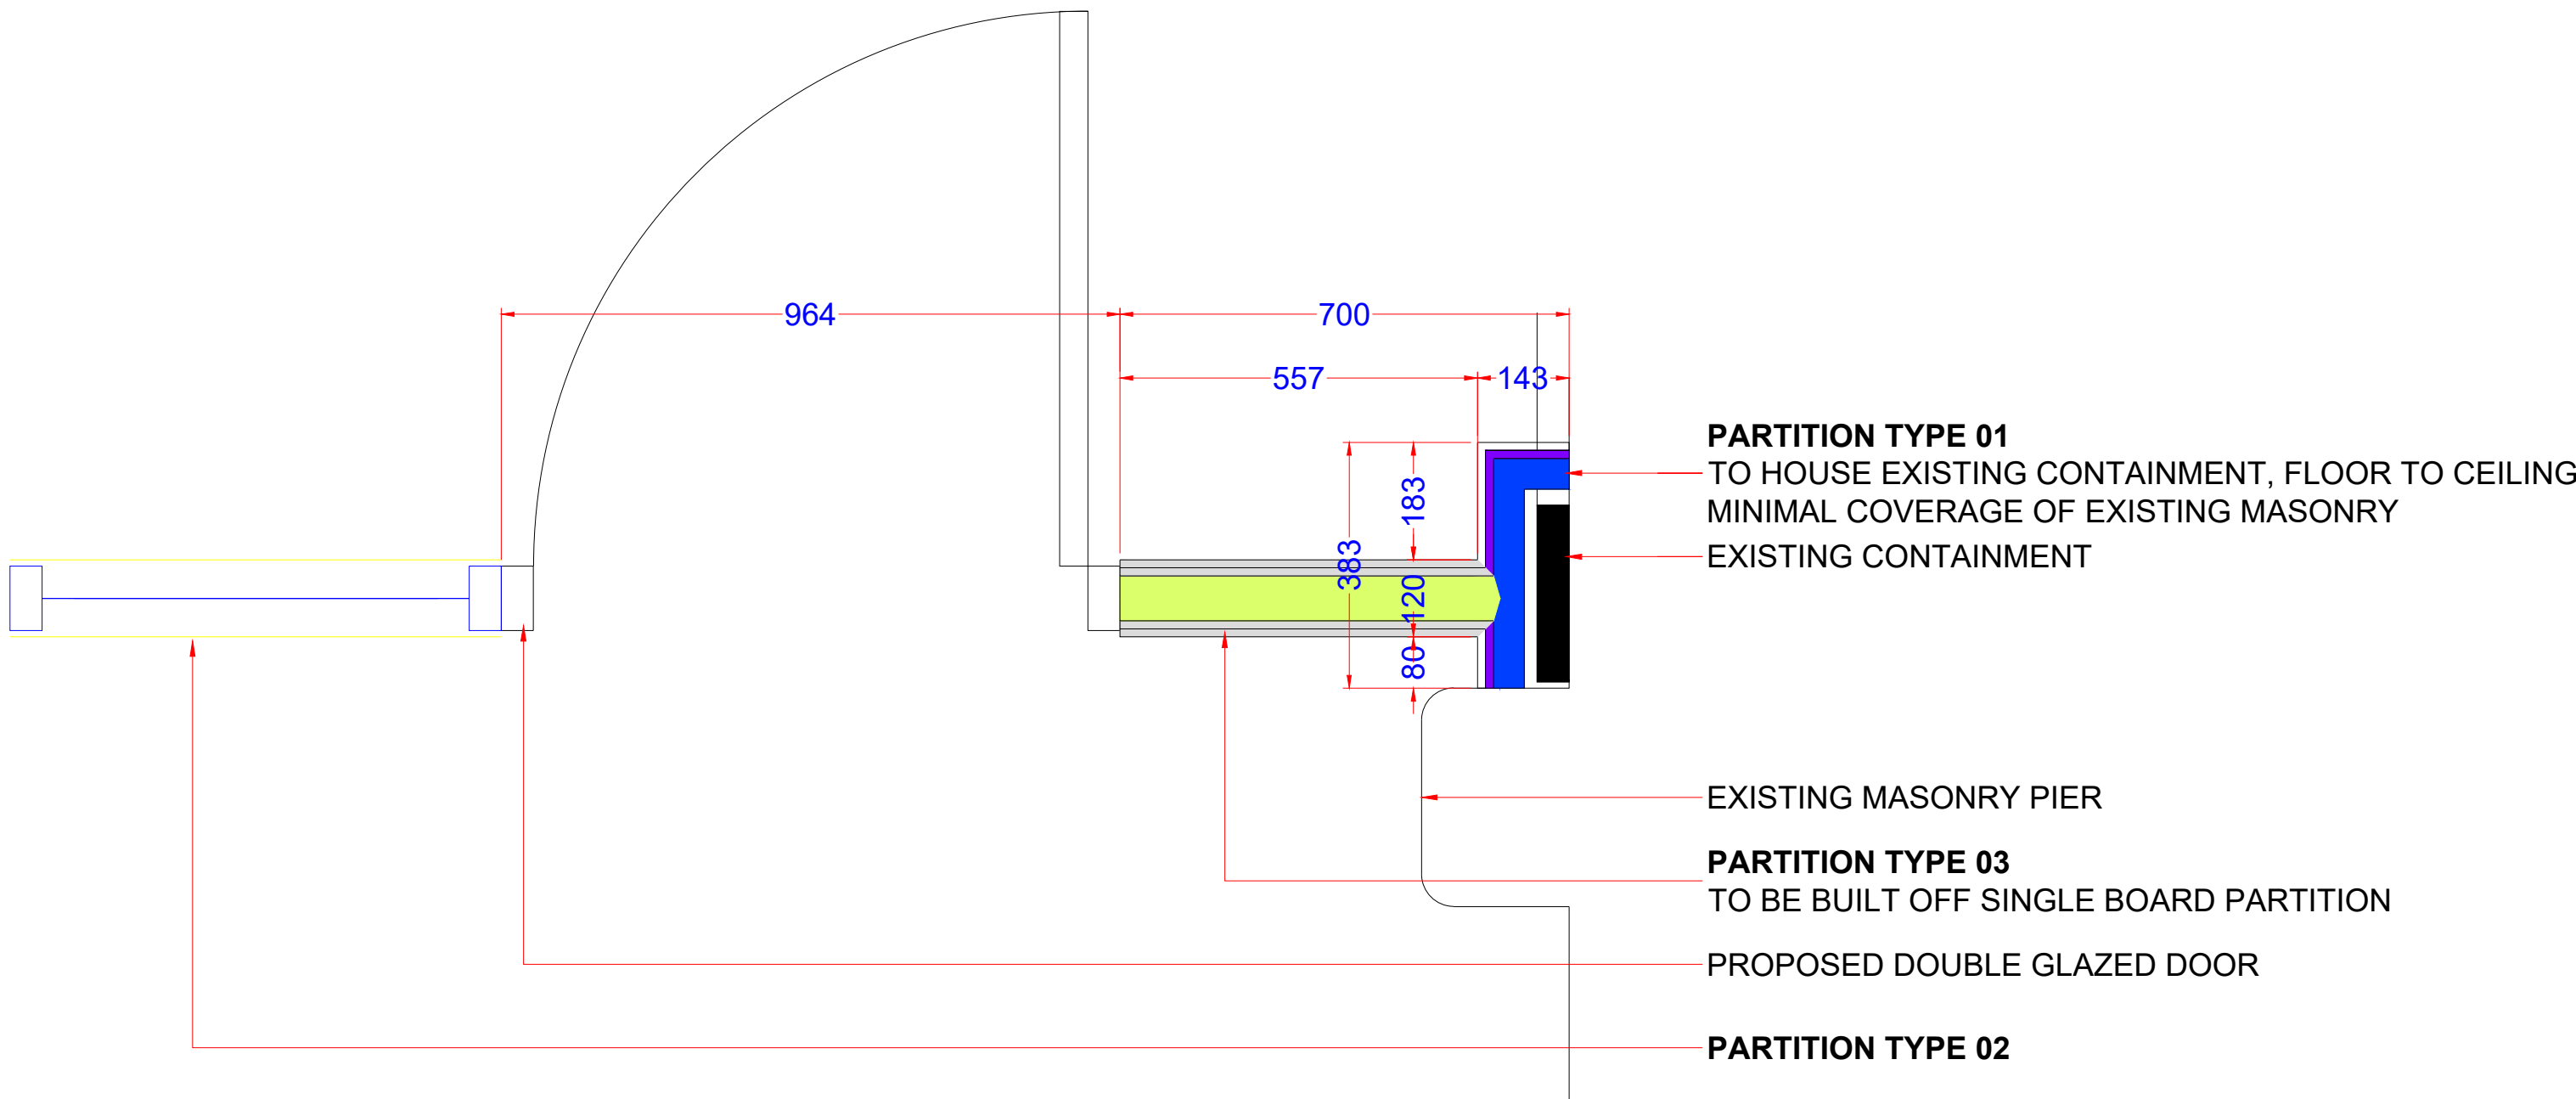

DETAIL 01 - MEETING ROOM 01 / DOOR FF02
ABUTMENT DETAIL

PROPOSED FIRST & FOURTH FLOOR - DETAILS

CHECKED		Date	By:
Issued		NOTE:	
T 0109 241 000		THIS DRAWING IS THE COPYRIGHT OF CLAREMONT GROUP INTERIORS LTD. AND MAY NOT BE REPRODUCED IN ANY FORM WITHOUT PRIOR WRITTEN CONSENT.	
T 0109 241 000		DO NOT SCALE FROM THIS DRAWING. ALL DIMENSIONS ARE TO BE CHECKED ON SITE. ALL DIMENSIONS ARE SHOWN IN MILLIMETERS (SCALING BY LOCAL AUTHORITIES IS PERMITTED).	
www.claremontgroup.com			
CLIENT		ALL ABOUT FOOD	
PROJECT TITLE & SITE ADDRESS		Fourways House, 57 Hilton Street, Manchester, M1 2EJ	
DRAWING TITLE		PROPOSED FIRST & FOURTH FLOOR DETAIL	
DRAWING NO		E013981 1&4F 400	
LEAD DESIGNER		DRAWN BY	
FB		SW	
DATE		SCALE	
08.01.25		1:10	
PAPER SIZE		A1	
DRAWING STATUS		PLANNING	