




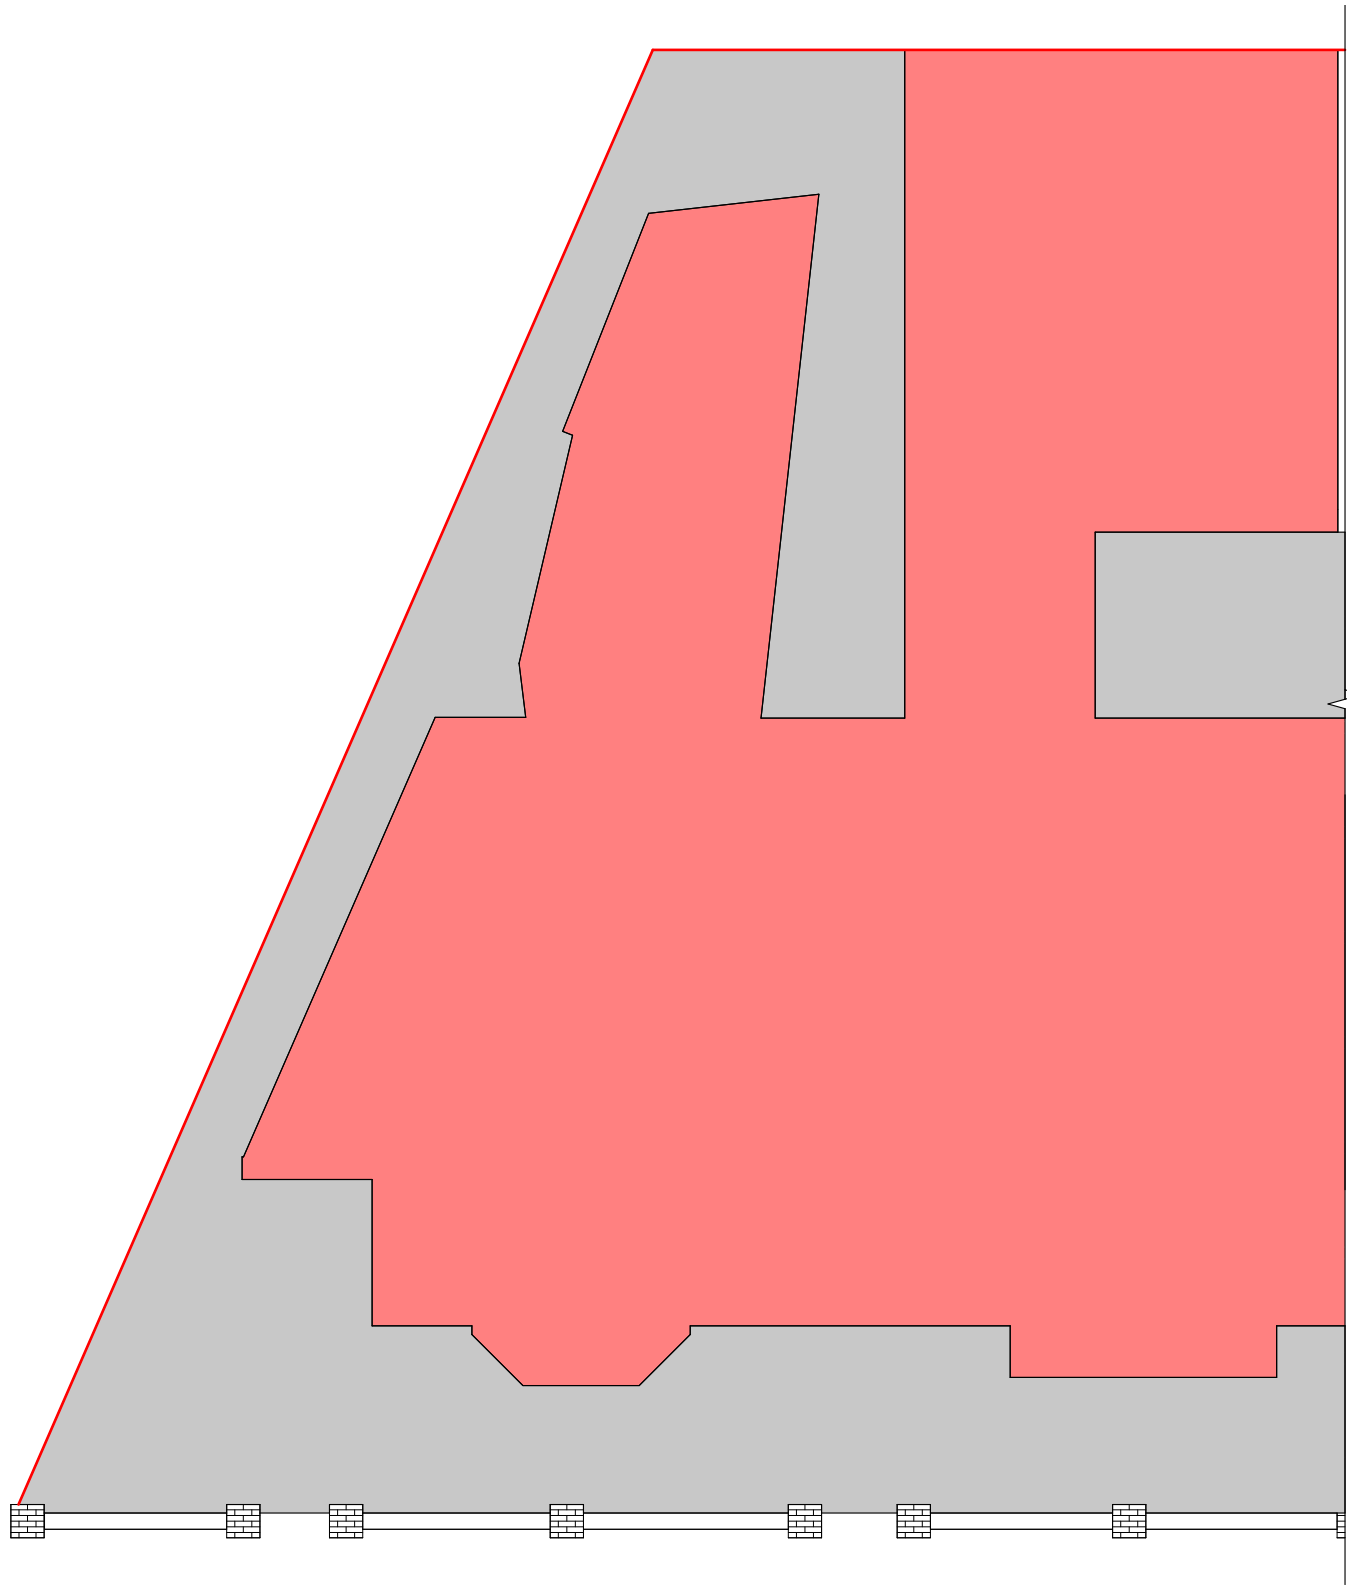


2 Site - Existing
1 : 100

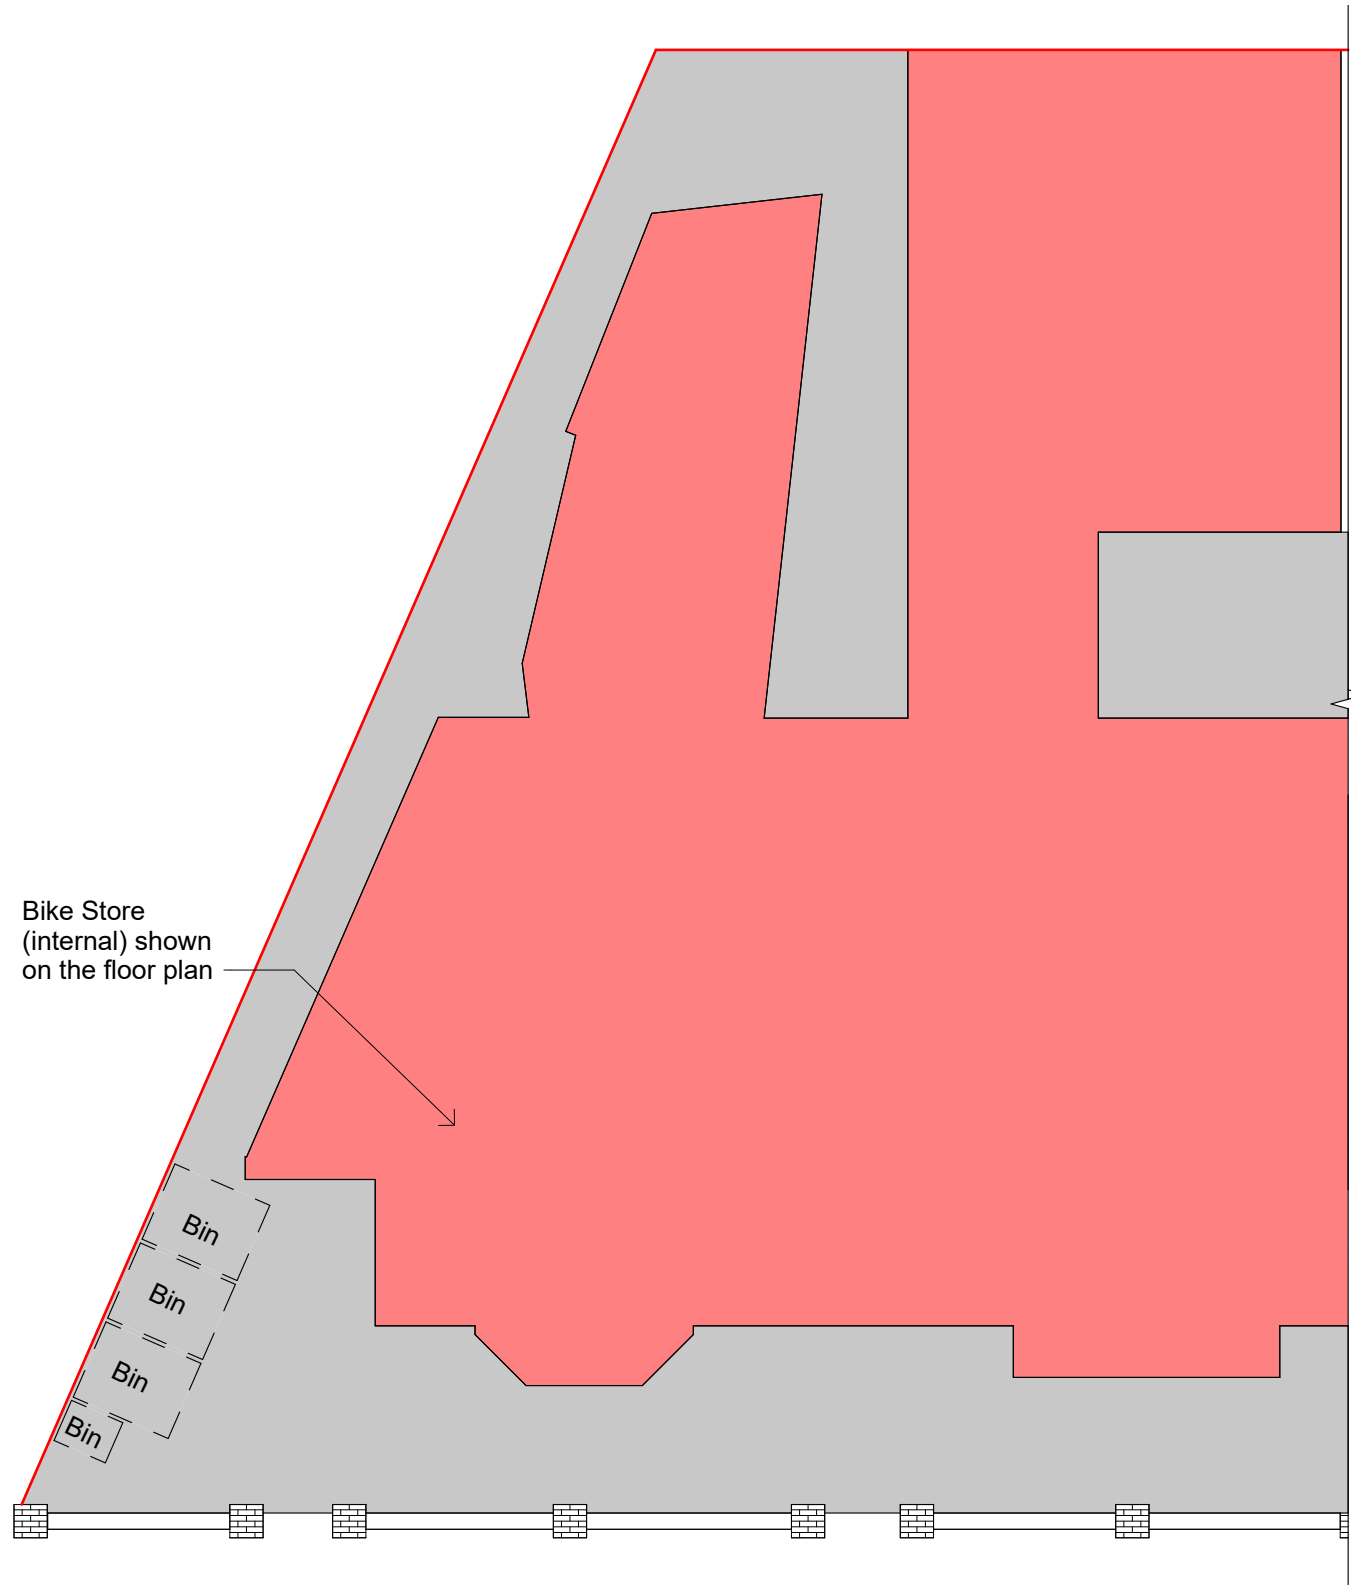

1 Site - Proposed
1 : 100

- Site Key
- Grass
 - Paving Stones
 - Driveway
 - Timber Fencing
 - Brickwork
 - Hedges
 - Trees
 - Parking
 - Existing Building
 - Proposed Building

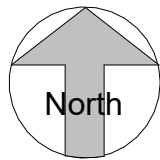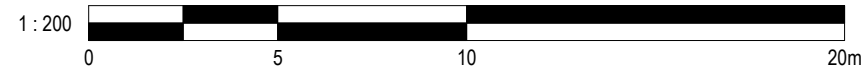

PROJECT		125 Droylesden Road		PROJECT NUMBER		DRAWING NUMBER		REV		<div><div><div>GOLD SKETCH</div><div>S T U D I O S</div><div>www.goldsketch.co.ukinfo@goldsketch.co.uk0161 792 9595</div></div><div><div>NOTES</div><div>© COPYRIGHT : ALL RIGHTS RESERVED. THIS DRAWING MUST NOT BE REPRODUCED WITHOUT PRIOR WRITTEN CONSENT. DRAWING TO BE USED FOR THE STATUS INDICATED ONLY. ALL DIMENSIONS AND SETTING OUT SHALL BE CHECKED AND CONFIRMED ON SITE. ANY DISCREPANCIES TO BE REPORTED TO THE DESIGNER PRIOR TO THE COMMENCEMENT OF ANY WORK. ALL WORK AND MATERIALS TO BE IN ACCORDANCE WITH CURRENT STATUTORY LEGISLATION. RELEVANT CODES OF PRACTICE AND BRITISH STANDARDS. ALL DIMENSIONS ON THIS DRAWING ARE IN MILLIMETRES (UNLESS OTHERWISE STATED).</div></div></div>
TITLE		Site - Existing & Proposed		GSS25008		502				
STATUS		DESIGN		DRAWN BY	CHECKED BY	DATE	SCALE (@ A1)			
				MA	SG	21/03/2025	As indicated			
No. Description Date Initial										