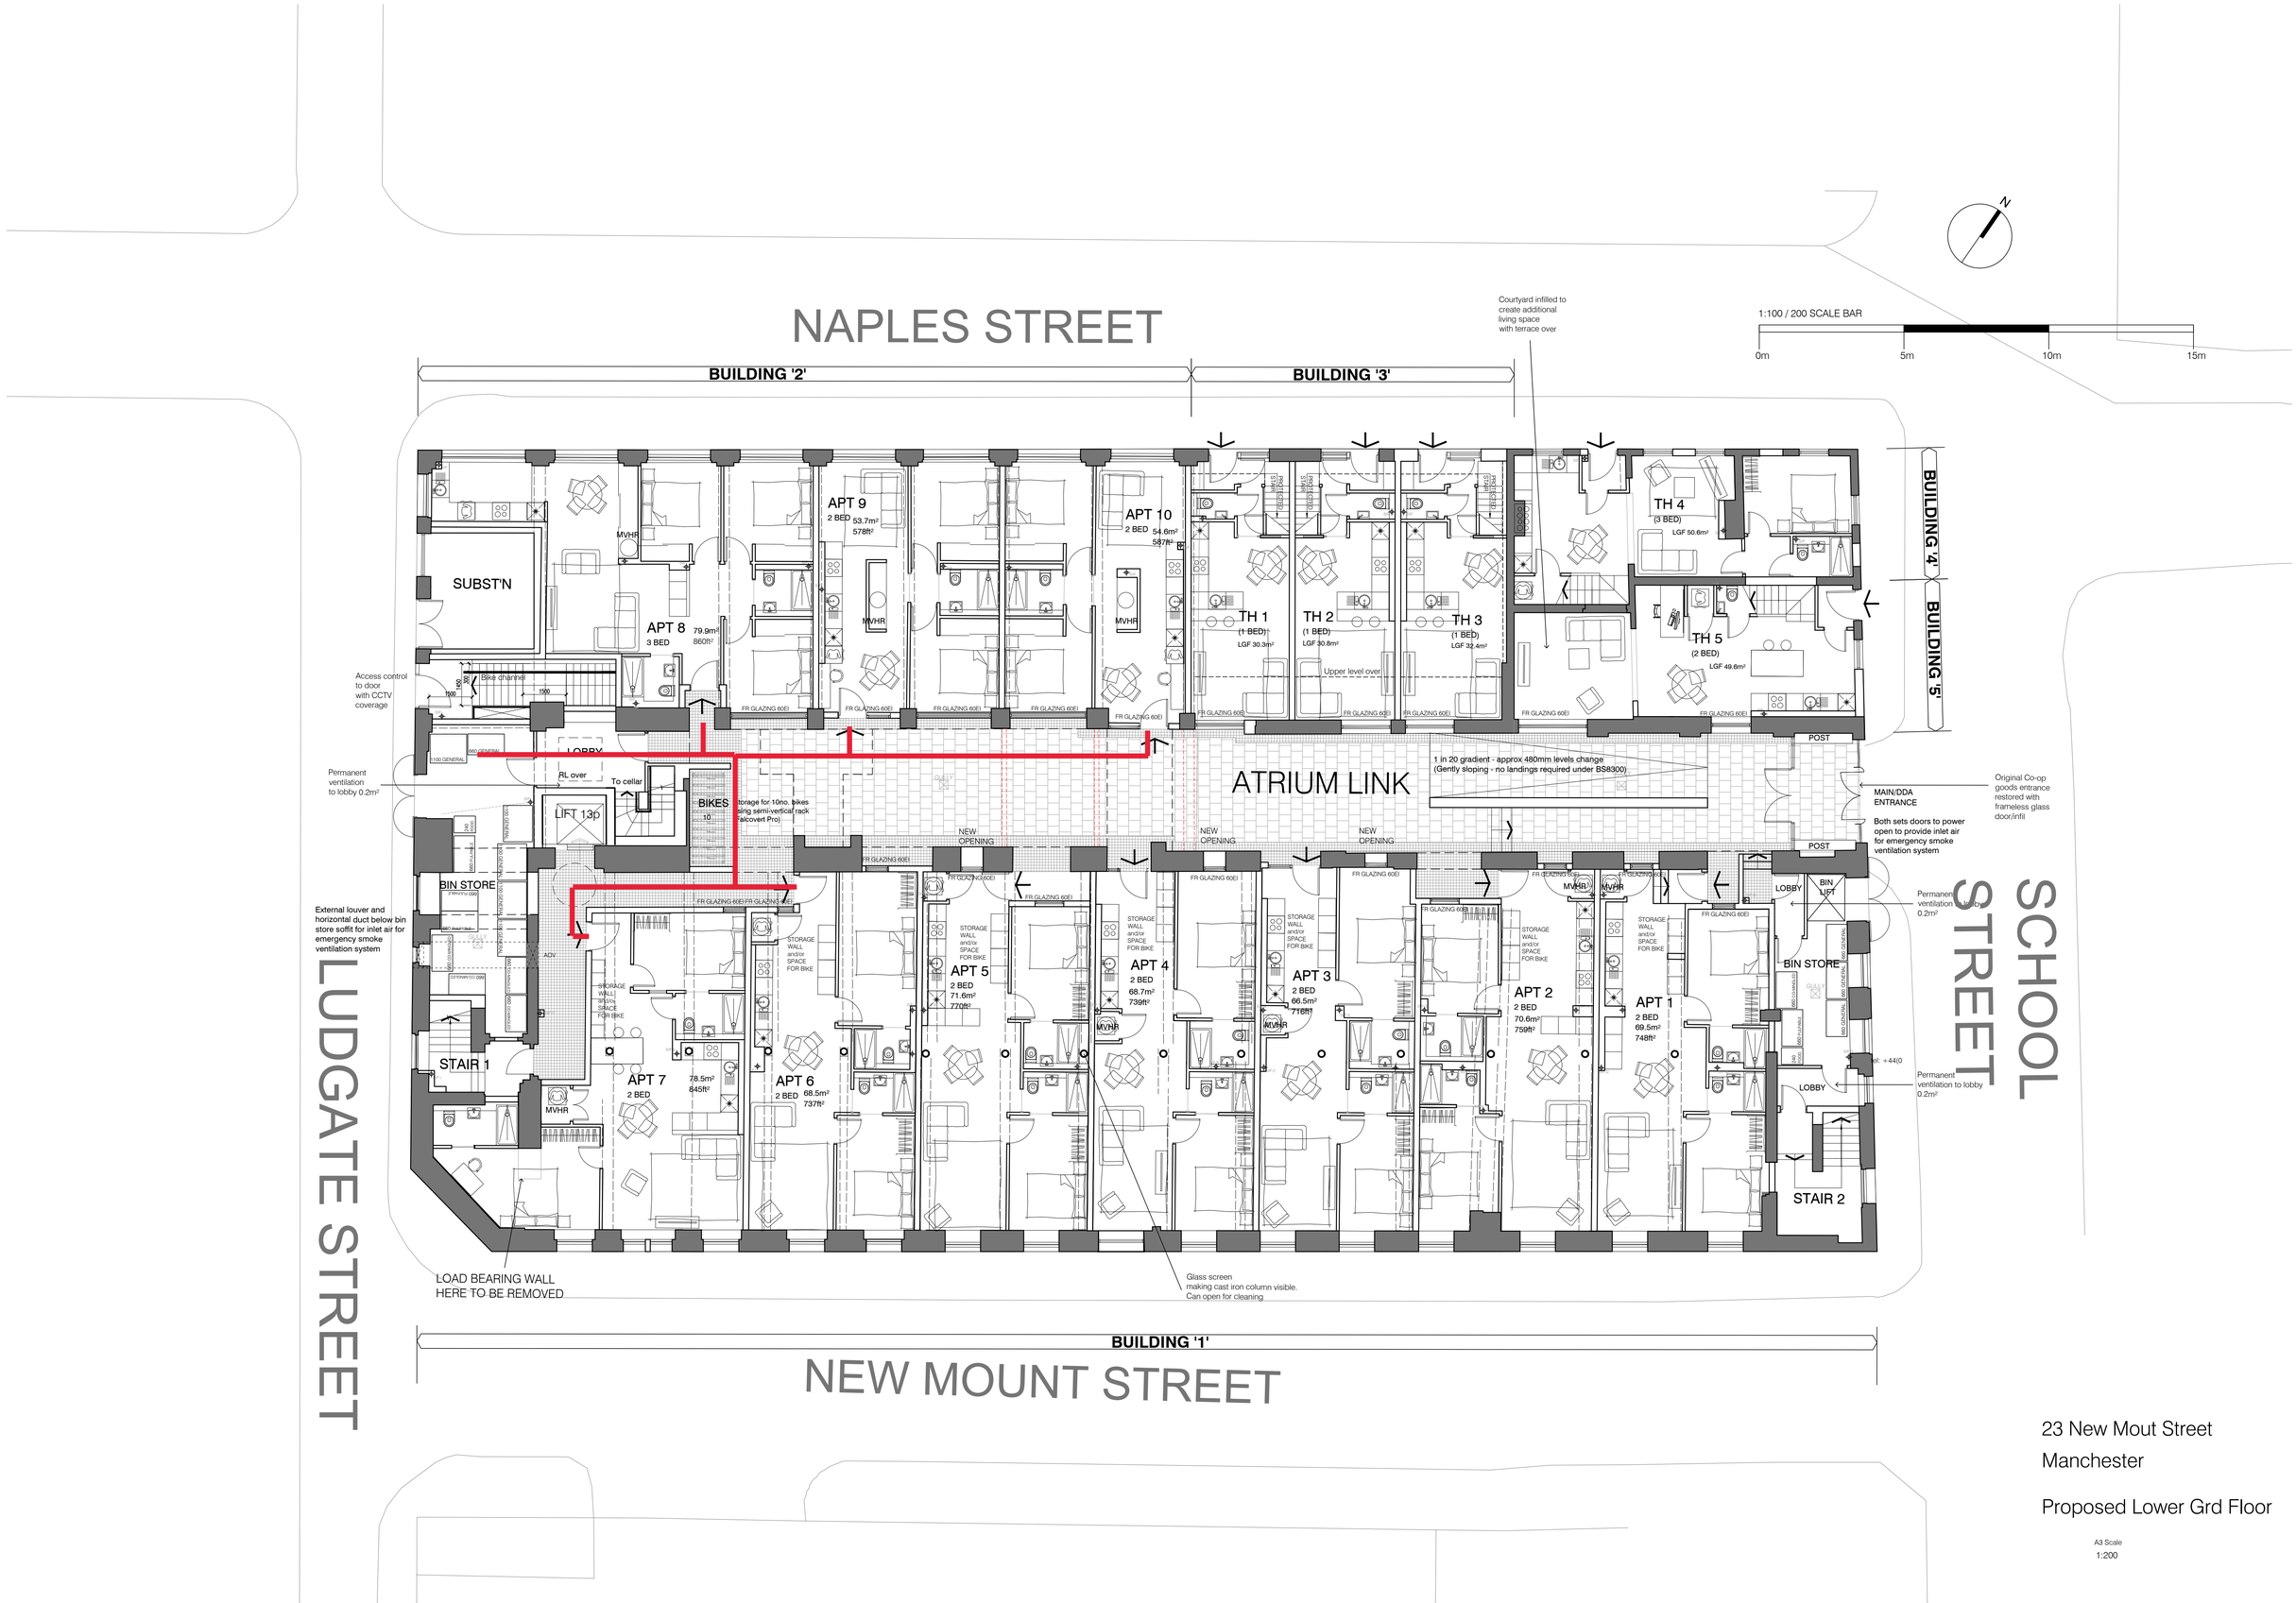

23 New Mout Street
Manchester

Proposed Lower Grd Floor

A3 Scale
1:200