


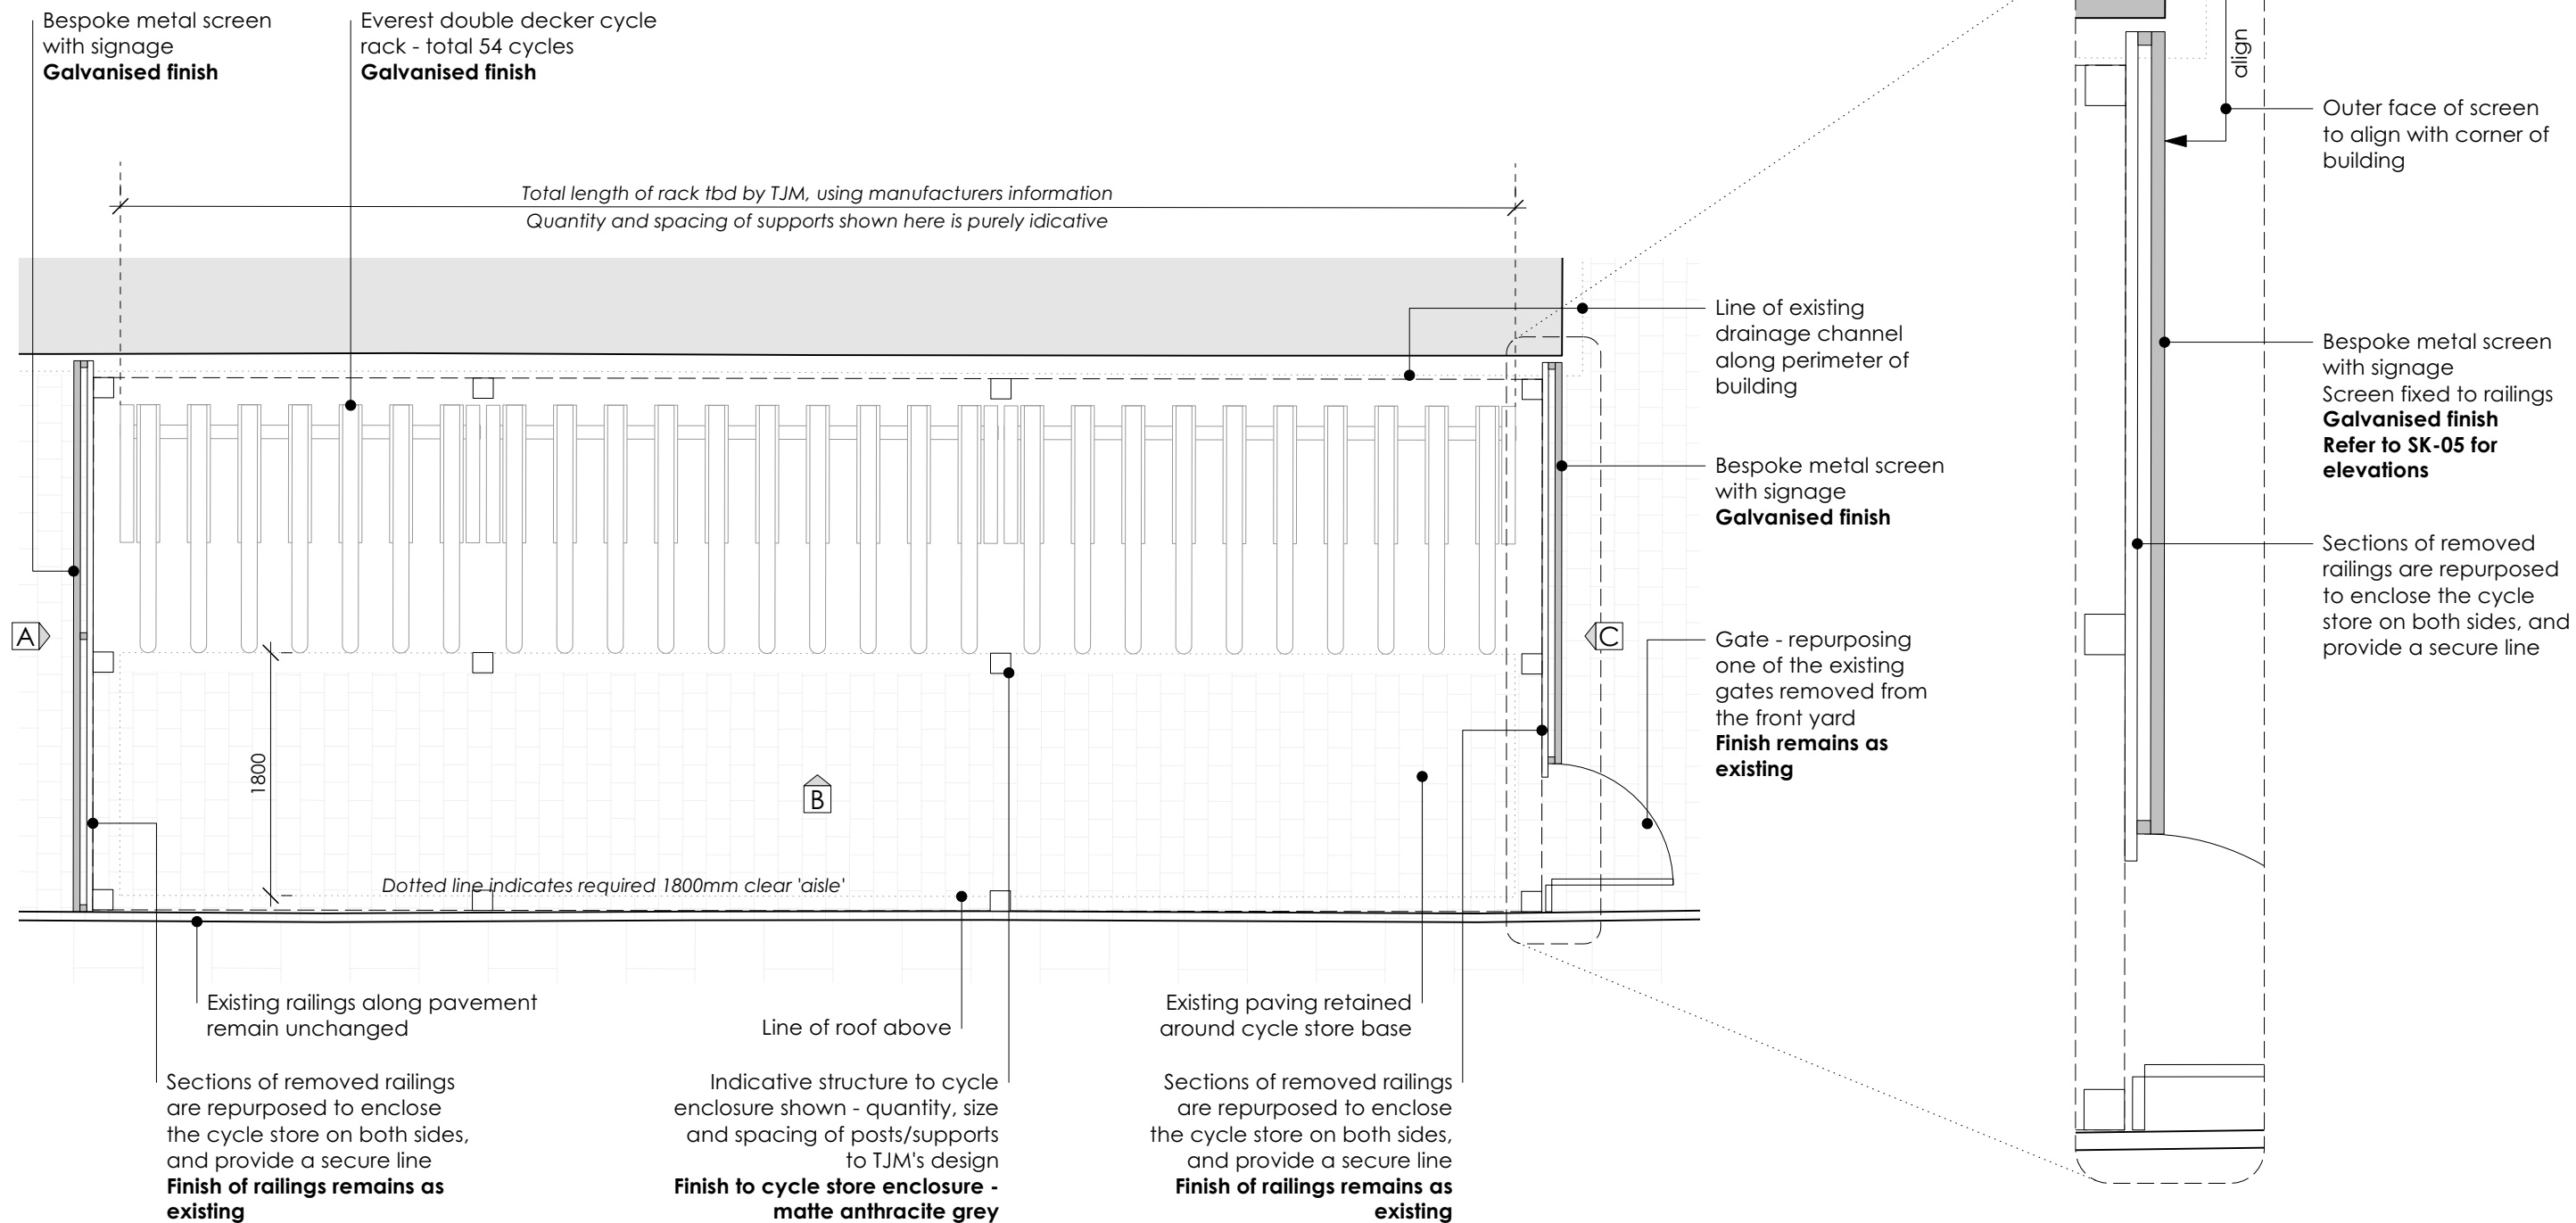

DESIGN INTENT PROPOSED PLAN
1:50 at A3

DESIGN INTENT DETAILED PLAN
1:25 at A3



Studio Hart Limited
7-8 Saville Row
London, W1SPE

SKETCH - SK-05
Cycle Store Plan - Design Intent
28th February 2025
Scales as Noted

Rev A

PROJECT

Castlefield House

PLEASE NOTE:

- Drawing is for the purposes of design intent information only, tender and construction details to be developed by contractor
- Contractor to provide fabrication information to be reviewed and approved by client/architect before manufacture begins
- Materials to be approved through sampling and signed off by the client/architect