




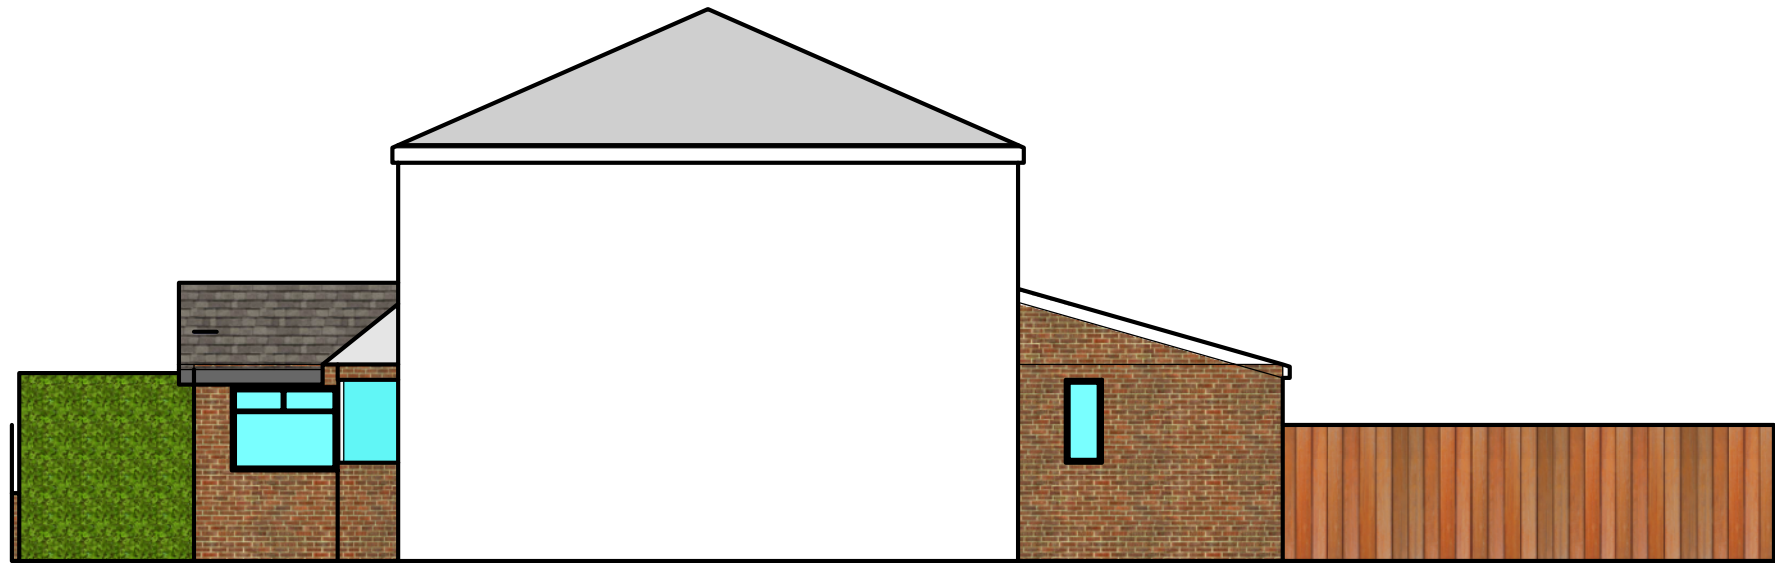


- ELEVATION
- PROPOSED
1:100 IN A3

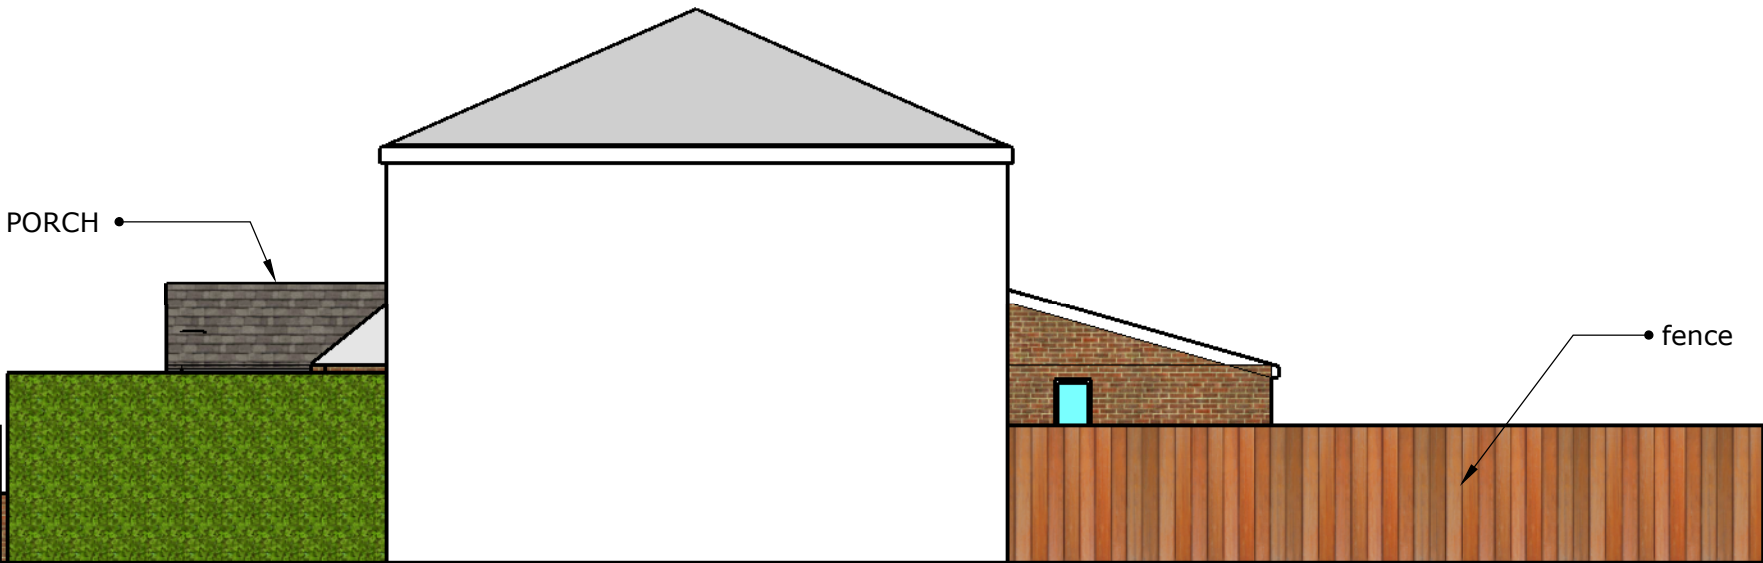

- ELEVATION
- PROPOSED
1:100 IN A3

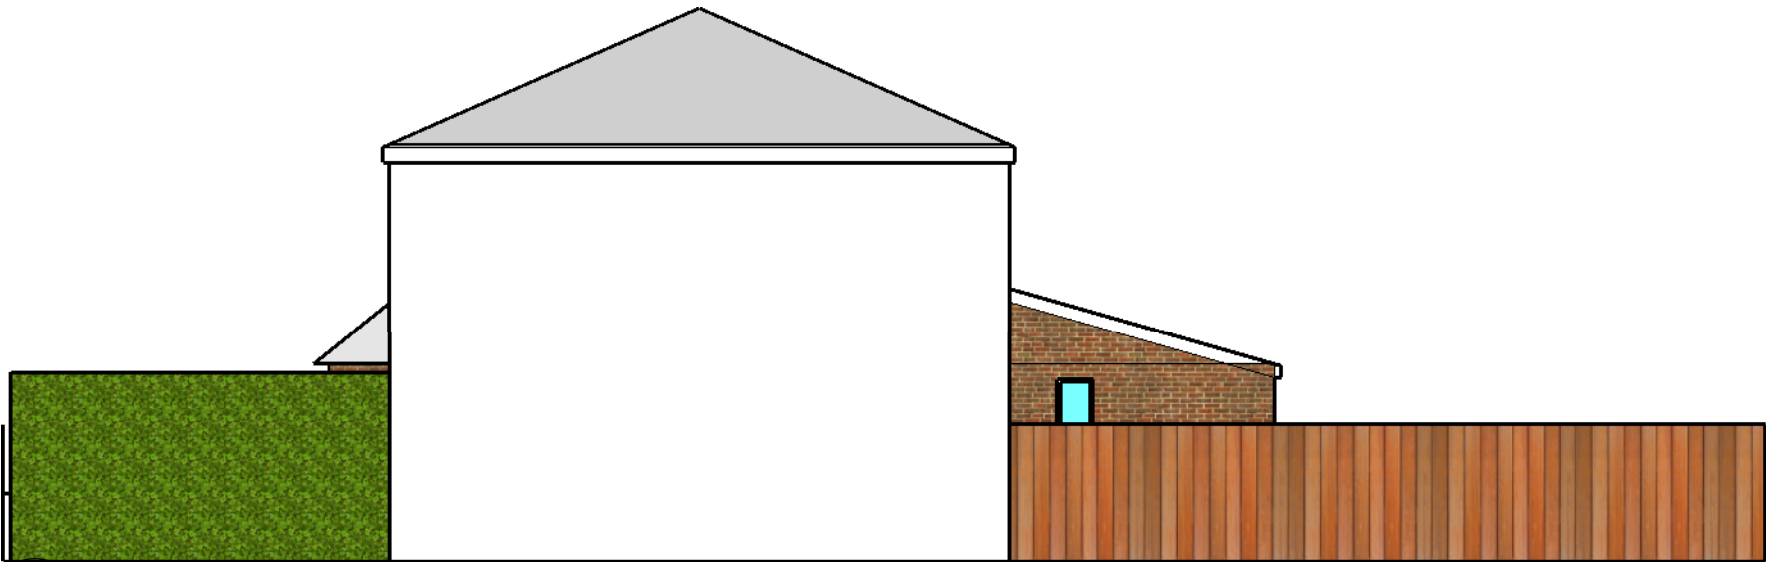

- ELEVATION
- EXISTING
1:100 IN A3

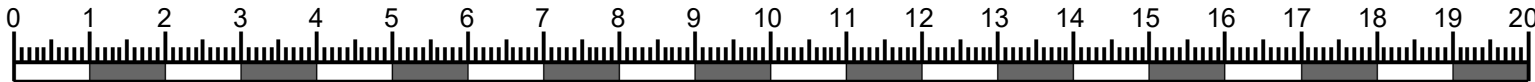

SCALE BAR 1:100



- ELEVATION (back)
- PROPOSED & EXISTING
1:100 IN A3

Note :

Legend :

Remark :

- 1.) NO unauthorized copying / reproduction permitted without expressed written permission.
- 2.) The contractor shall check all dimensions and level on site before commencement of work.
- 3.) No dimension to be scaled off this drawing.

Project :
173 Manley Road Chorlton
Manchester M21 0GY
Title :
ELEVATION

Design : Gary
Drawn : gw Check By : -
Scale : As Shown

15	-	-
14	-	-
13	-	-
12	-	-
11	-	-
10	-	-
09	-	-
08	-	-
07	-	-
06	-	-
05	-	-
04	-	-
03	-	-
02	-	-
01	-	-
rev	date	description

Revision / Version
Dwg No. : M21-PL-02
Job No. : 241210