

VISUAL SCALE 1:100 @ A3




01-P-Elevation
1 : 100



02-P-Elevation
1 : 100



03-P-Elevation
1 : 100

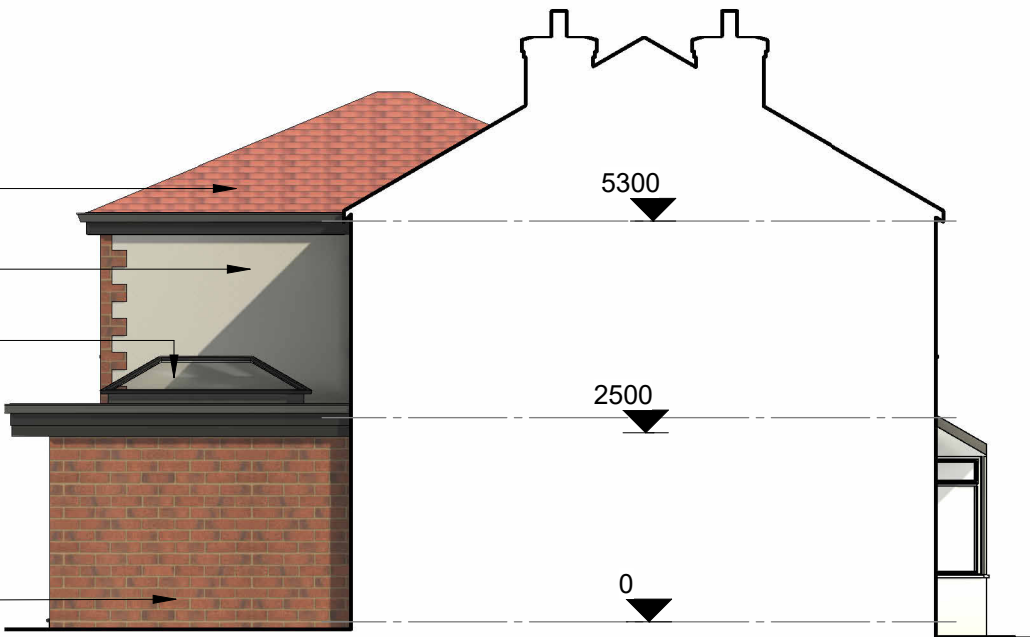

04-P-Elevation
1 : 100

COPYRIGHT © ALL RIGHTS RESERVED BY VIKAS ALYAS LTD. DO NOT SCALE FROM DRAWING. DRAWING INDICATES DESIGN INTENT ONLY. REPORT ANY DISCREPANCIES TO CLIENT / VA LTD. NOT TO BE USED FOR CONSTRUCTION UNLESS STATED SO. TO BE READ IN CONJUNCTION WITH OTHER DRAWINGS OR SPECIFICATION WHERE PROVIDED.

ARCHITEK

BUILDING DESIGN CONSULTANCY

0161 511 8479

vikas@architek.uk

916 Stockport Road, Levenshulme, Manchester, M19 3AB

No.	Description	Date
P1	Issue to Planning	29.03.2025

PROJECT		ADDRESS		CLIENT			
Two storey side and Part two and Single storey rear extension		26 Kenwood Ave, Manchester M19 1EJ		Mr Z Mazher			
Manchester City Council		SHEET Proposed Elevations		Date 05.03.2025	Project number 1319	Scale (@ A3) 1 : 100	
				Drawn by NA	DRAWING NUMBER		REV
				Checked by VA	A105		P1
PURPOSE OF ISSUE PLANNING							