

Existing wrought iron fretted upstands to remain insitu, cleaned and painted as M60/193*. Install two new steel 'feet' per rail prior to waterproofing. Existing iron balustrade repaired off site and re-fixed in original location, cut new 'feet' if required and fix to bottom rail with steel angles. 1100mm min. height - 0.74 KN/m min. line load class I occupancy).

Terracotta quarry tile bedded on adhesive and grout compatible with waterproofing (applied to manufacturers specification). Allow for movement joints min 6m (tbc) with flexible sealant. Silicone sealant to drainage channels

Stainless steel L shaped tile movement joint

Unbonded, fibre reinforced screed as NBS M10/150A min 75mm


Stainless steel bar
100 x 65 steel unequal angle bar

Feet to balustrade, fretted upstands & structural posts to be wrapped in compressible material prior to screeding to allow for movement and act as separation between screed and metal.

Void former

Mild steel flat plate with welded flange to be bolted back to walkway deck, length min 1500mm with min overlap of 100mm. Painted to match structural steel finish as M61/193*. Fascia to have a fixing free, smooth finish with minimal joints that are painted out - sample joint required for approval

Locally cut steel plate around existing fretted wrought iron upstands and new steel post

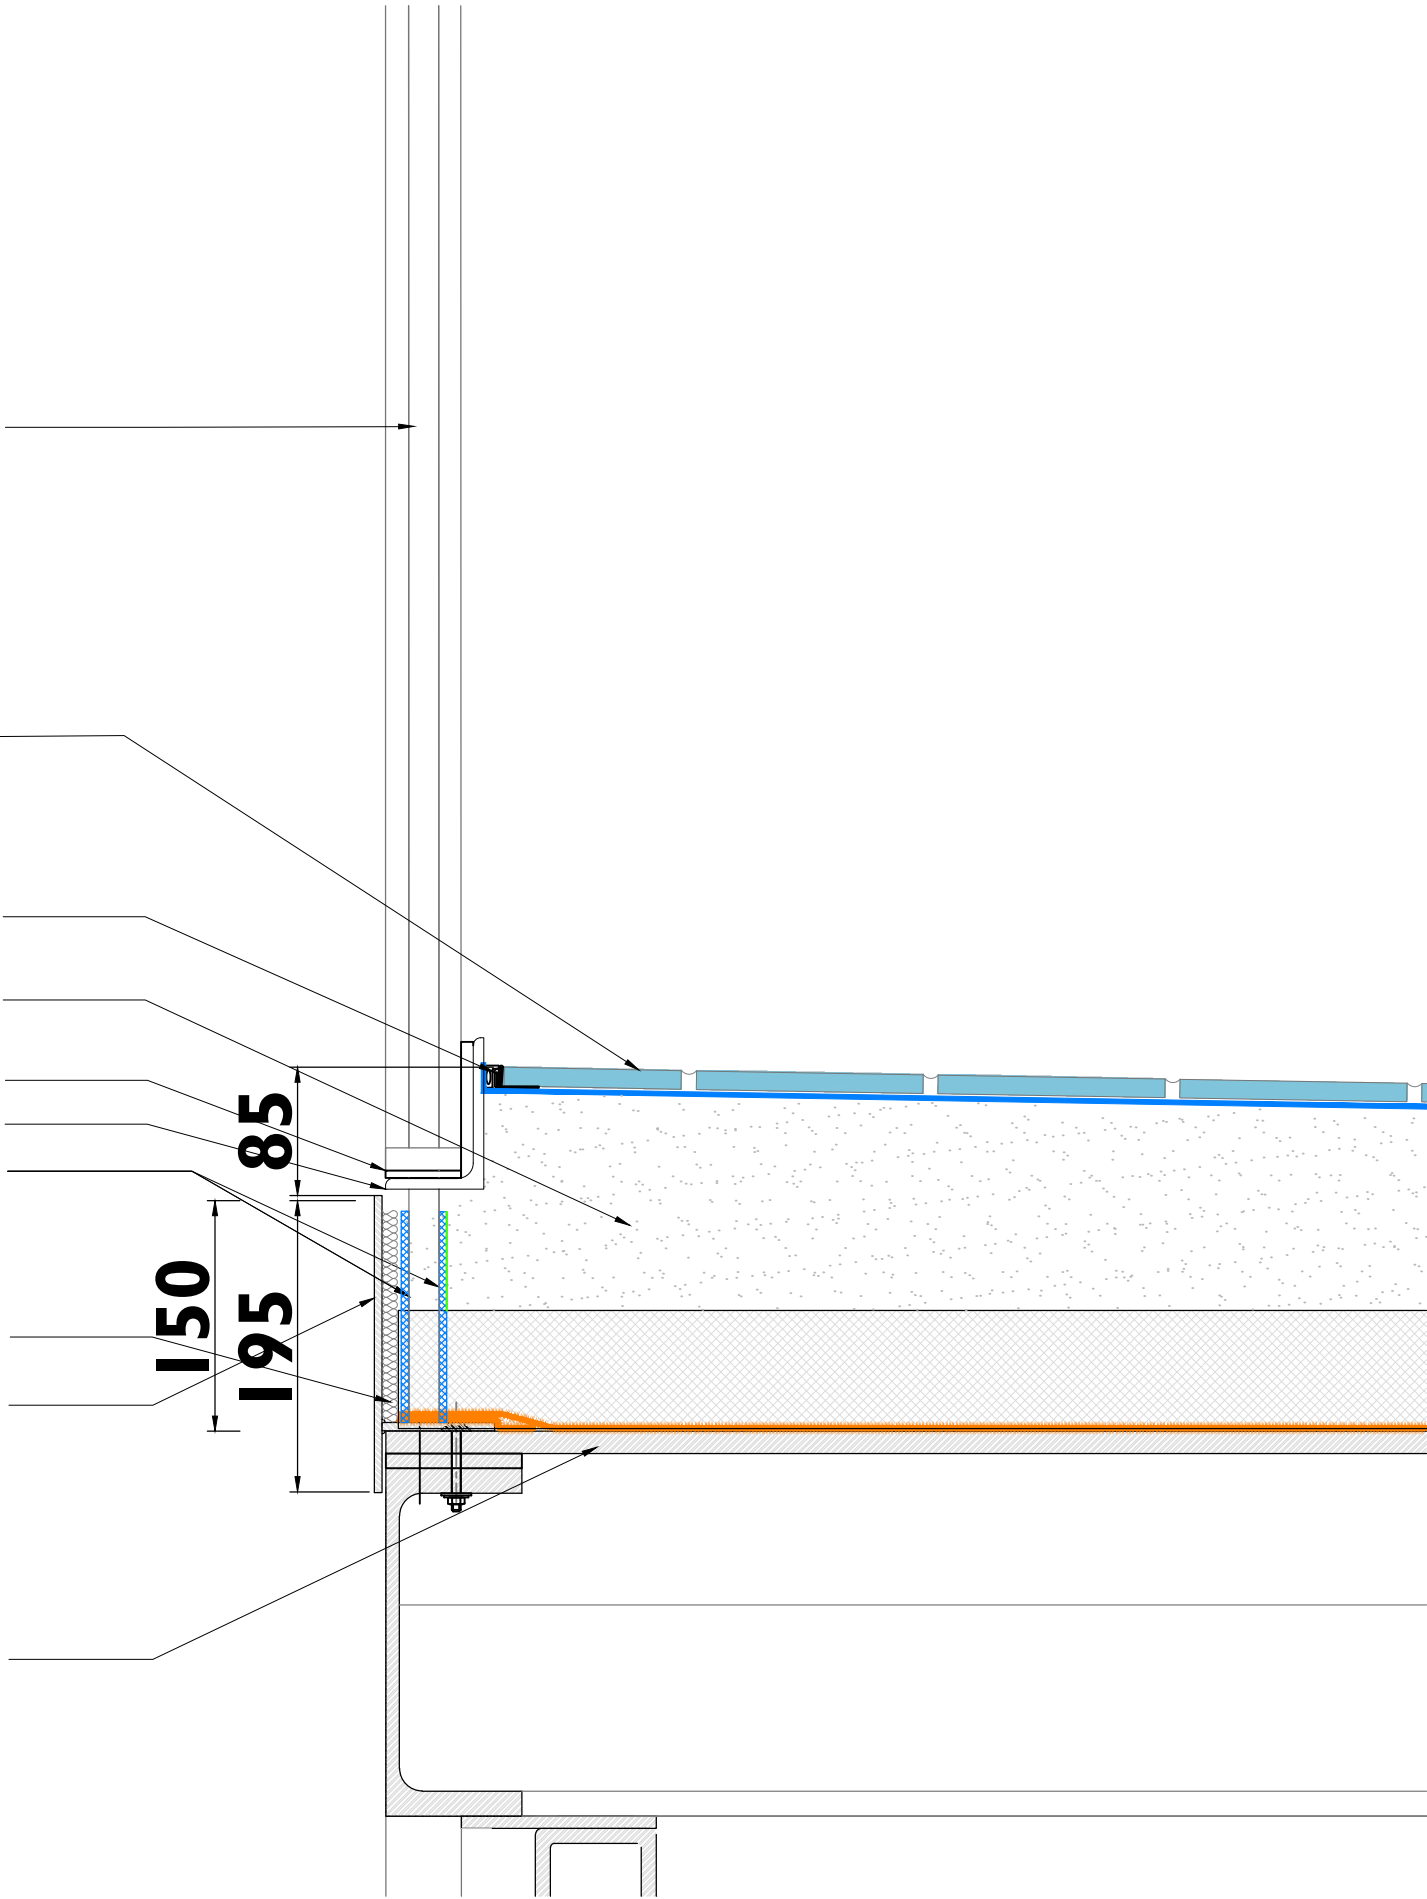

Notes:

Drawings are based on survey data and may not accurately represent what is physically present.

Do not scale from this drawing. All dimensions are to be verified on site before proceeding with the work.

All dimensions are in millimetres unless noted otherwise.

Purcell shall be notified in writing of any discrepancies.

All digital Information within this DWG format file is the copyright of Purcell Architecture Limited and is for information purposes only. No digital information maybe be reused or reproduced by any party for any purpose without written permission.

Key Plan
not to scale

C01	30.10.24	JL	JPH	Previous Status A, now For Construction
P01	08.08.24	JL	JPH	Aconex upload - For review and comment
REV	DATE	BY	CHK	DESCRIPTION

CLIENT


Allied London

PROJECT

London Road Fire Station

JOB NUMBER

240242

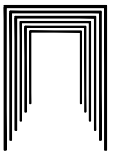

PURCELL

TITLE

Varying Walkway Heights to Balustrade Detail

SIZE	SCALE
A3L	1:5
REV	SUITABILITY/REASON FOR ISSUE
C01	CR - Construction Record
DRAWING NUMBER	LRFS-PUR-00-XX-DR-A-4160

PURCELL® IS THE REGISTERED TRADE NAME FOR PURCELL ARCHITECTURE LTD AND ALL SUBSIDIARY COMPANIES AND IS REGISTERED IN THE UNITED KINGDOM, EUROPEAN UNION, HONG KONG, CHINA AND AUSTRALIA. © PURCELL 2024. www.purcell.com