
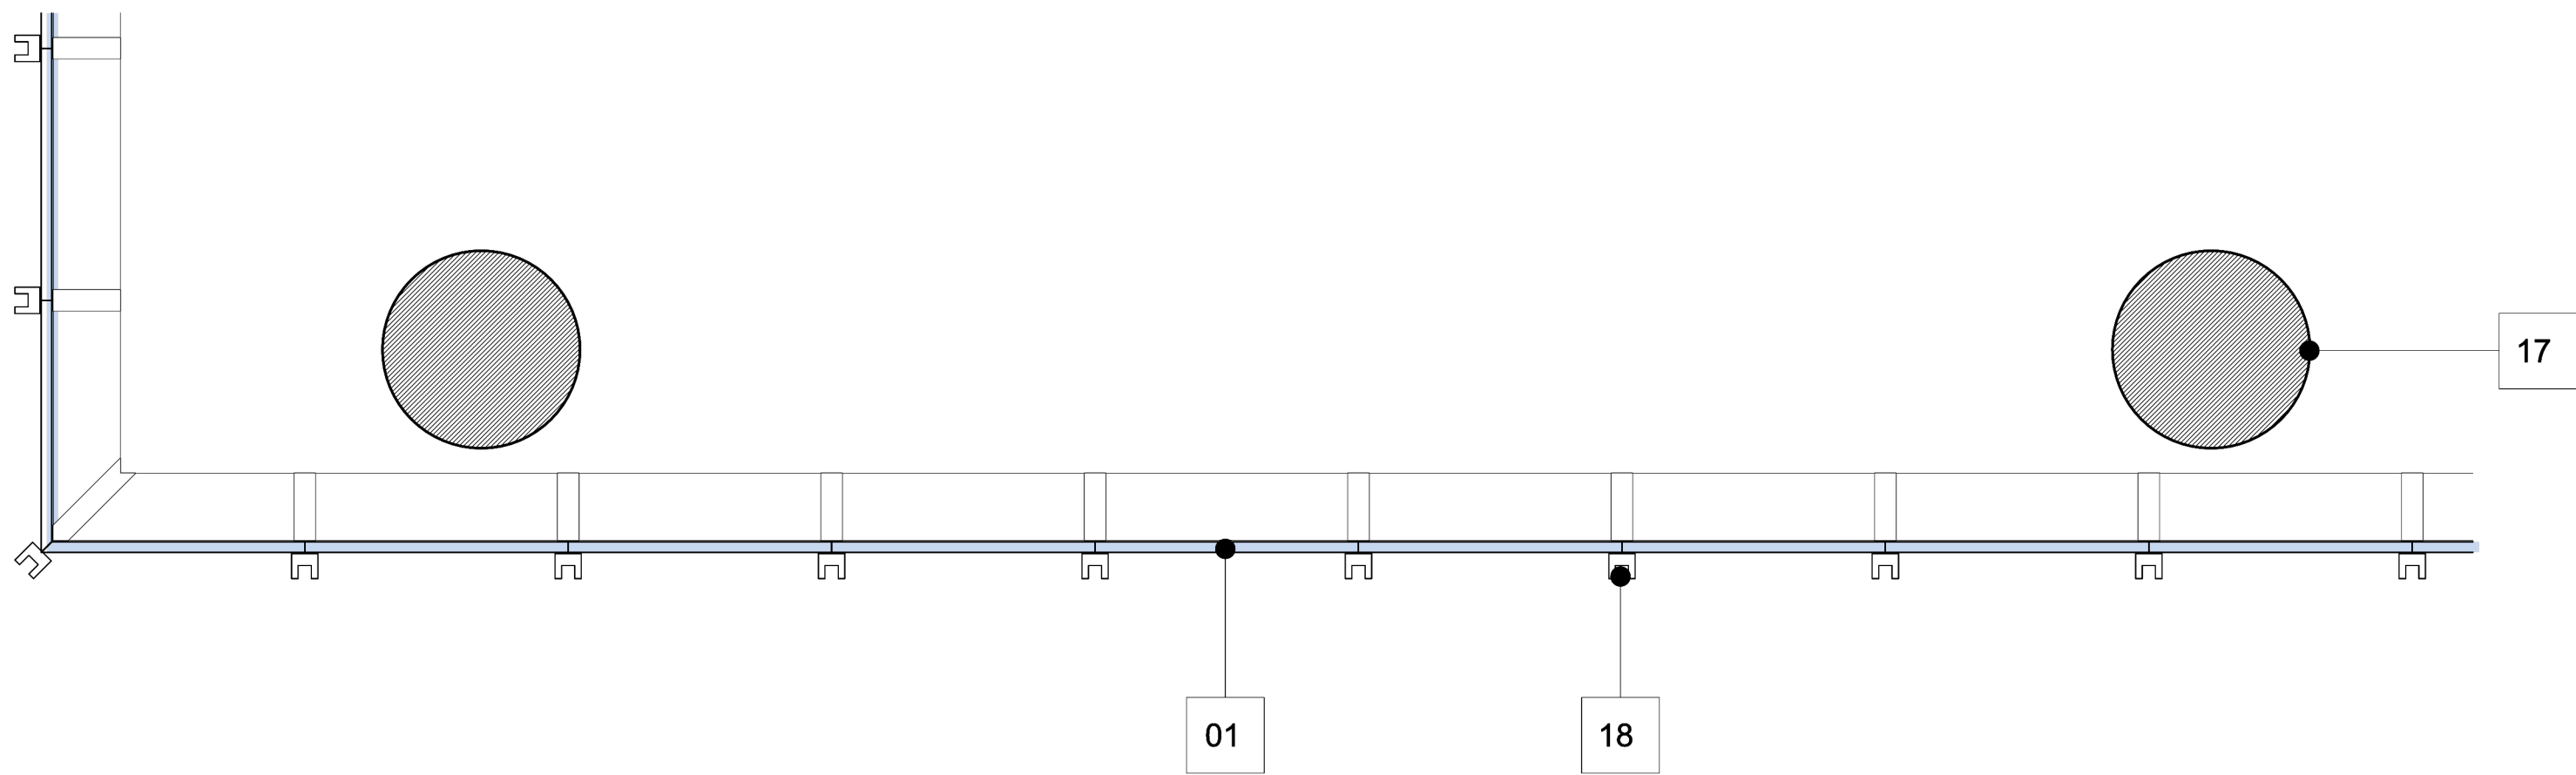
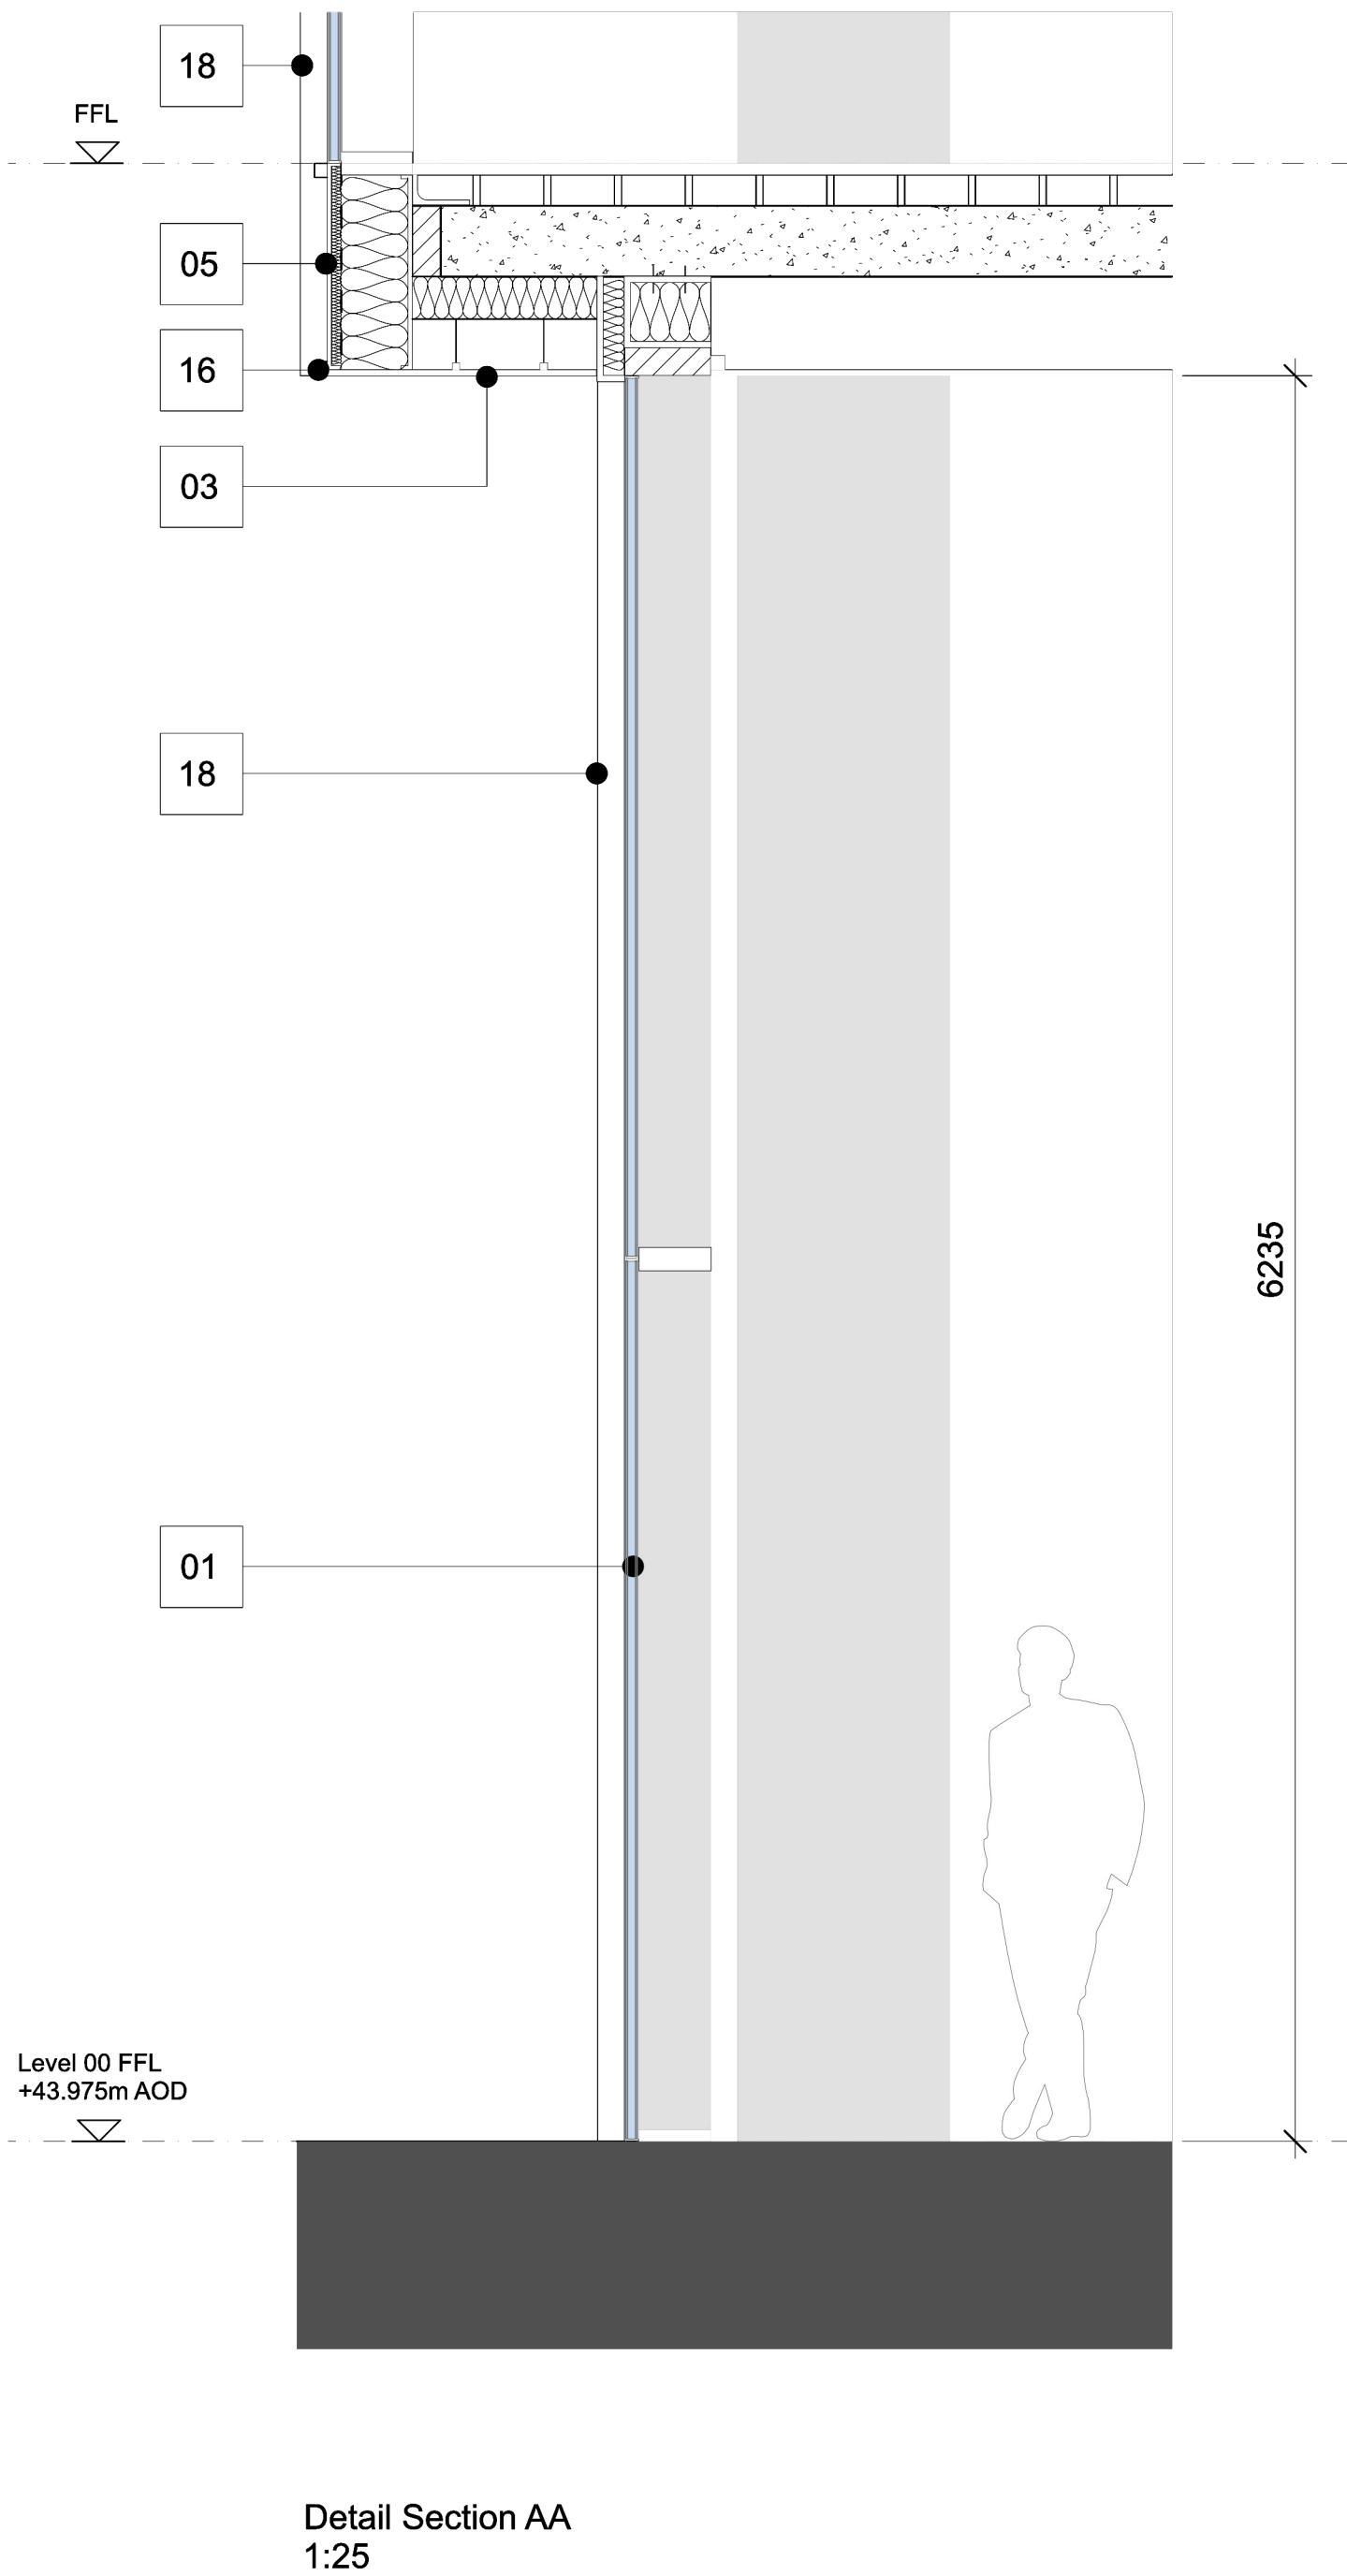


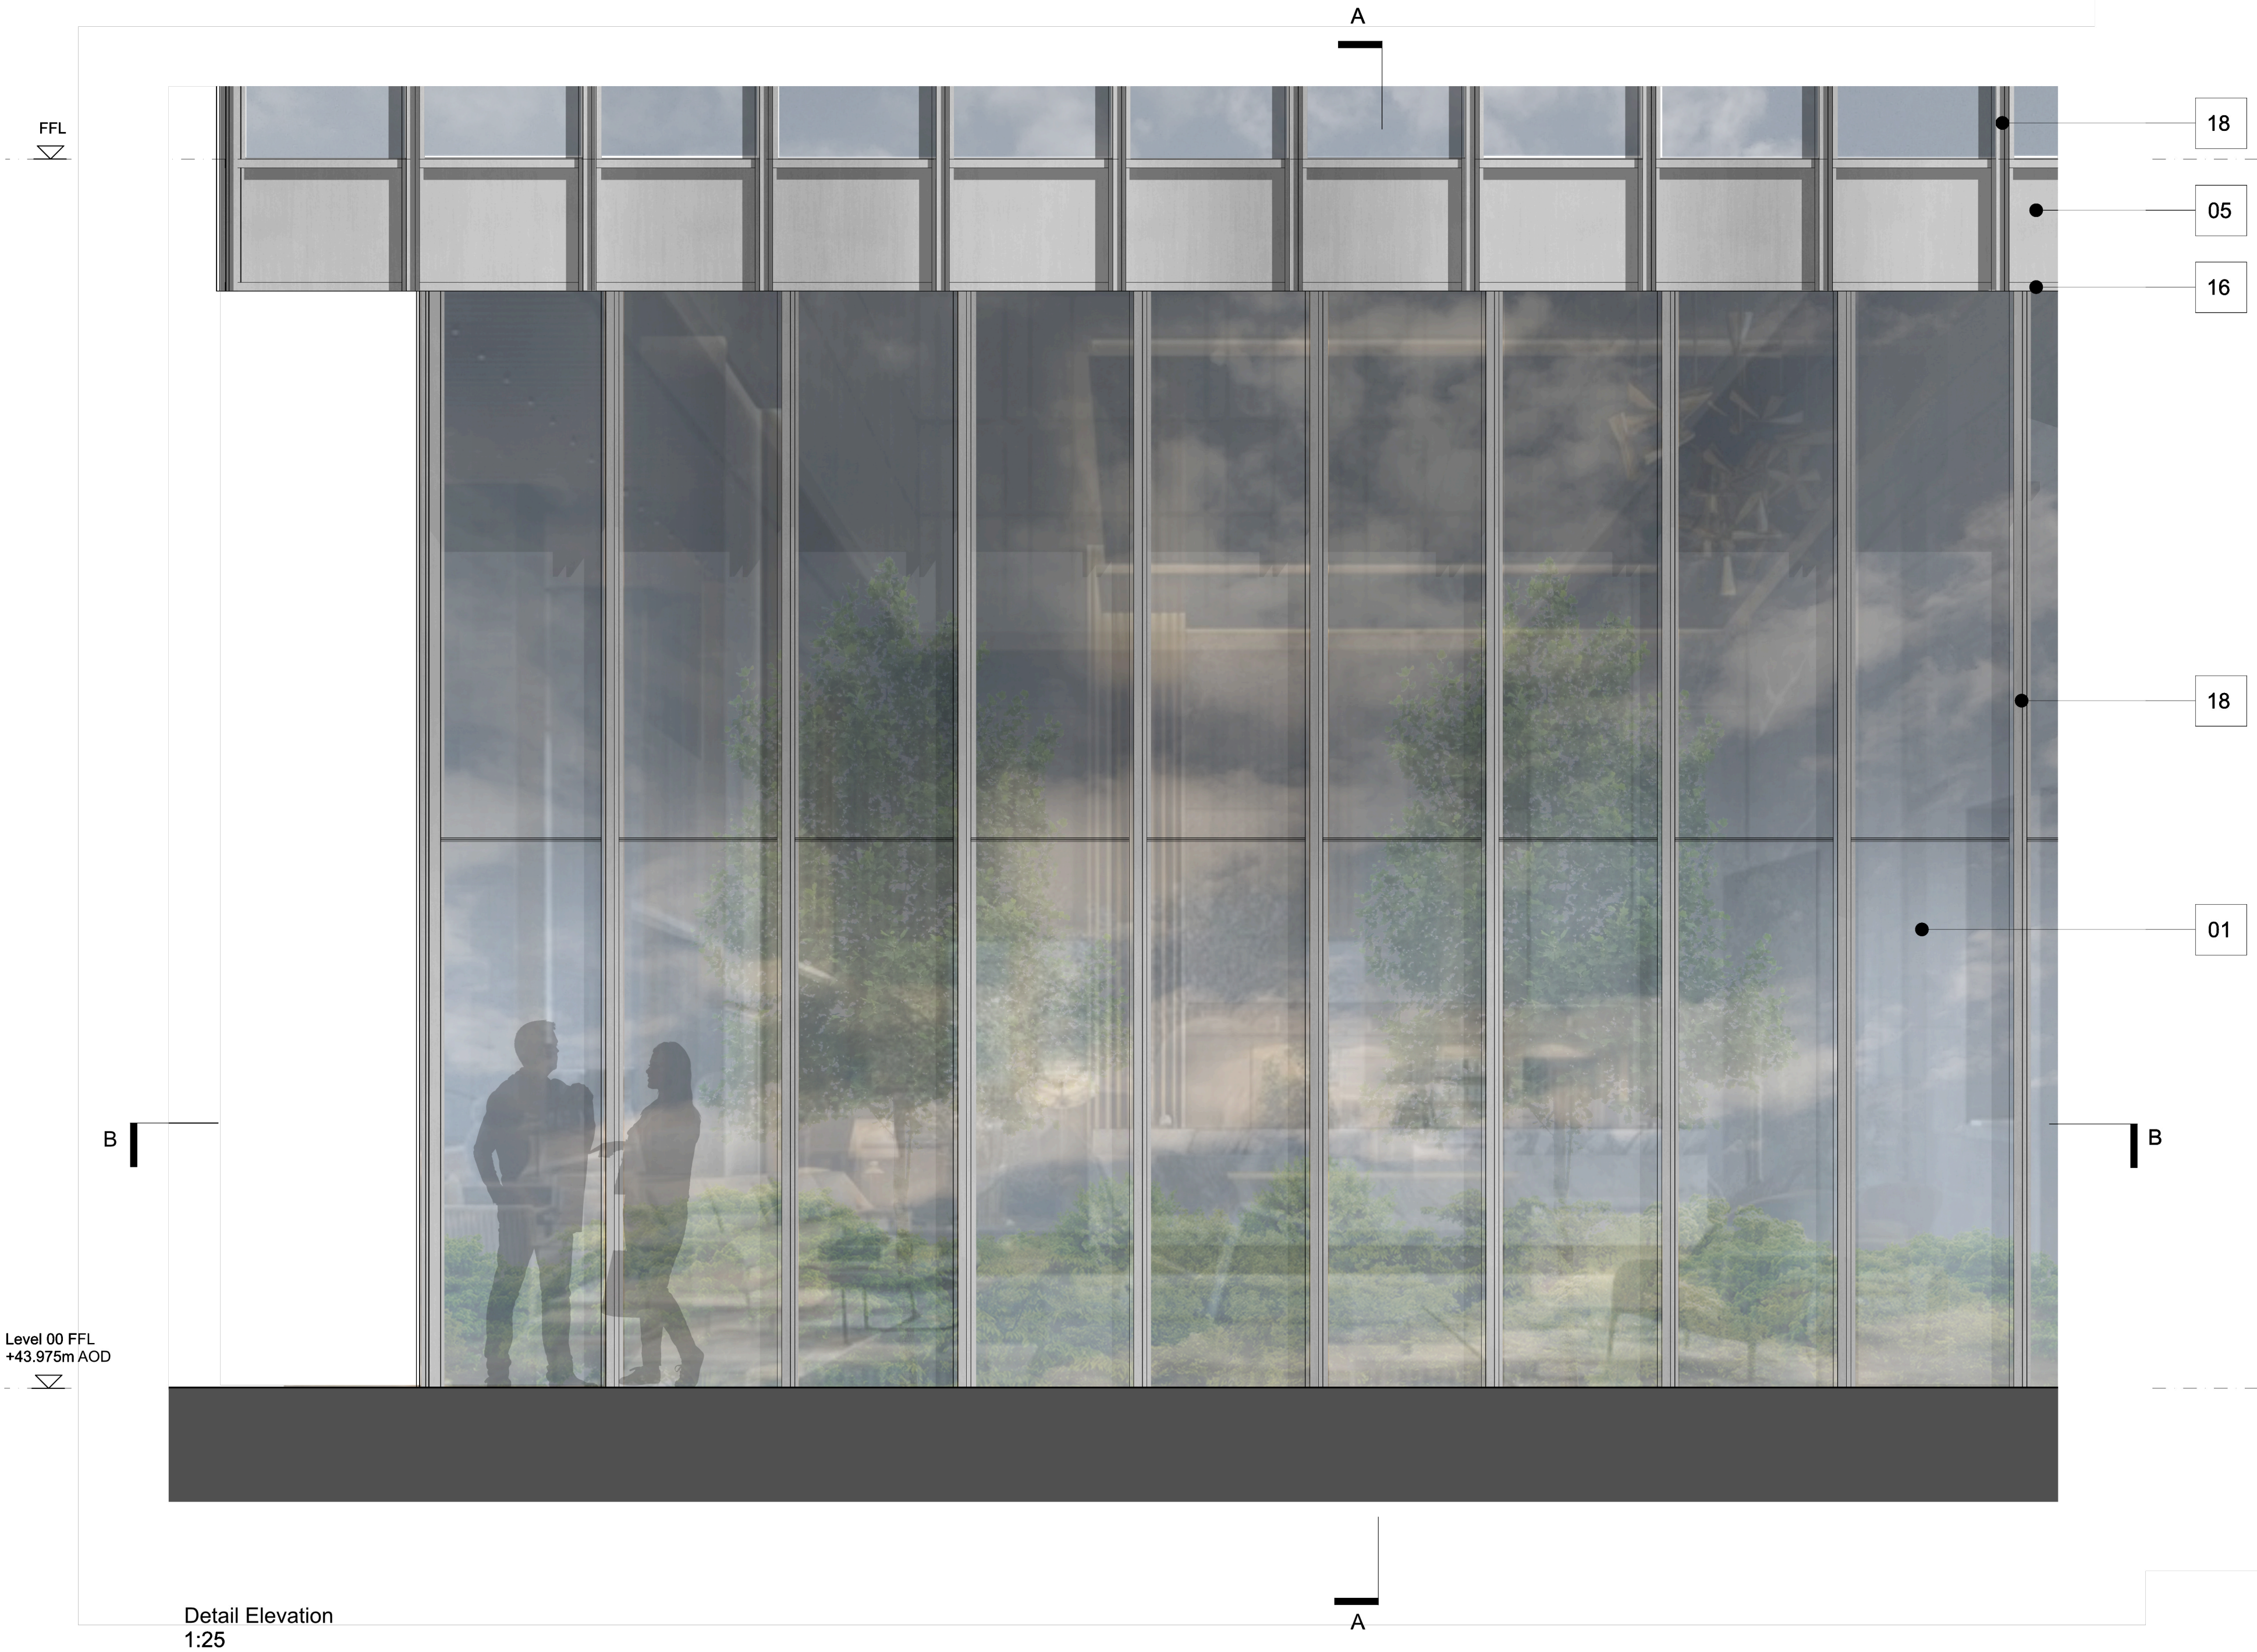

- MATERIAL KEY**
- 01. CLEAR FULL HEIGHT GLAZING
 - 03. ANODISED ALUMINUM SOFFIT
 - 05. ANODISED ALUMINUM INSULATED PANEL - MID GREY
 - 16. EXTRUDED ALUMINUM TRANSOM PRESSURE CAPS
 - 17. CONCRETE COLUMN WITH ARCHITECTURAL FINISH
 - 18. VERTICAL PROTRUDING PRESSURE CAP