



Notes

1. For M&E equipment refer to relevant drawings.
2. New roof has been designed to imposed load of 5.0kN/m² (final imposed loads TBC).
3. All timber grade to be C24.

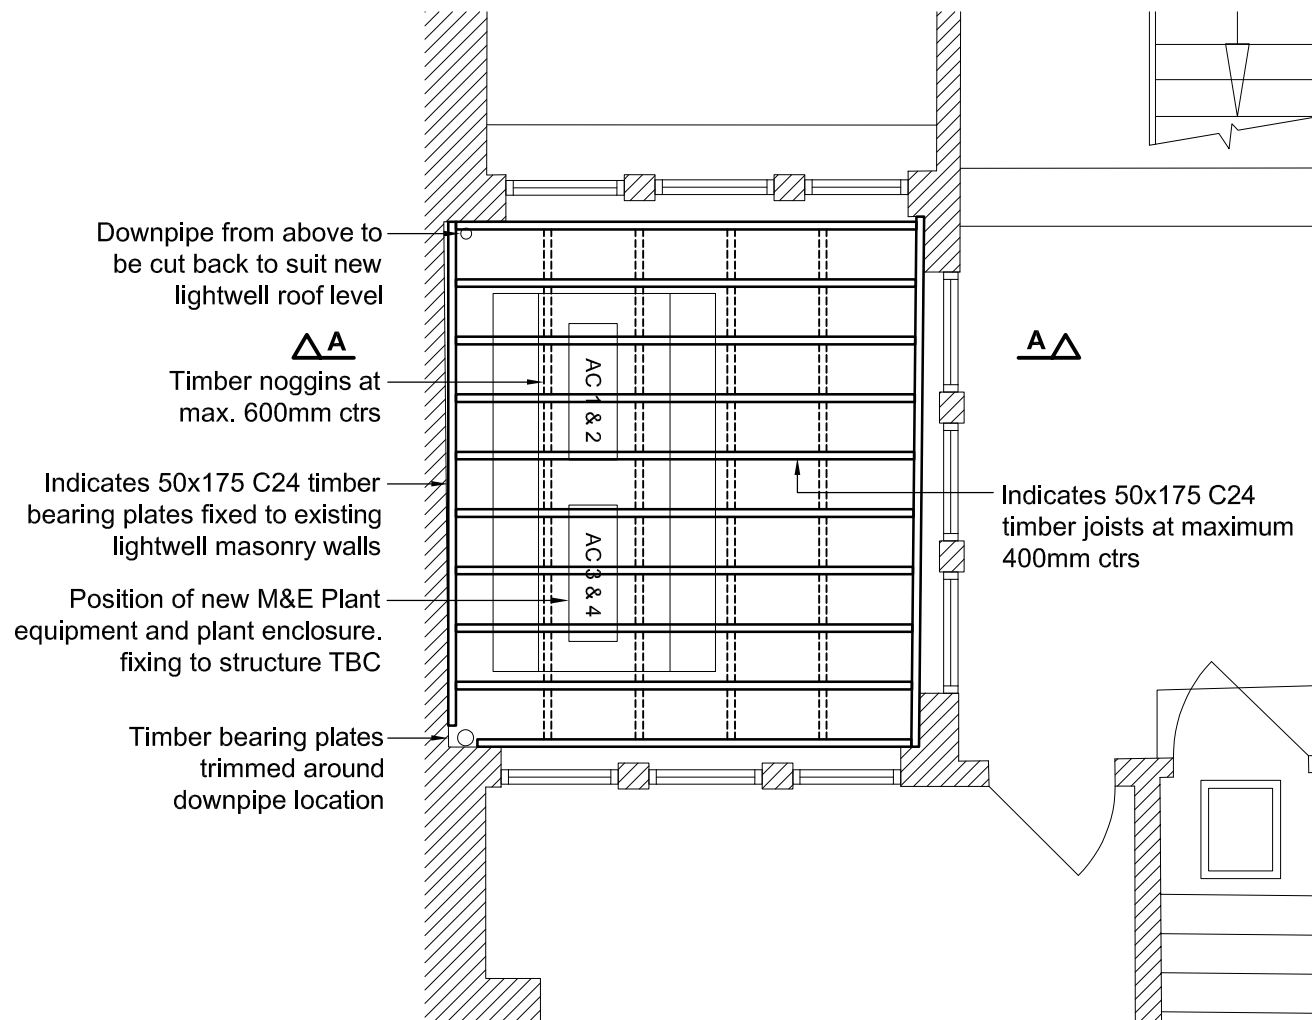

PROPOSED PLAN ON LIGHTWELL ROOF (Scale 1:50)

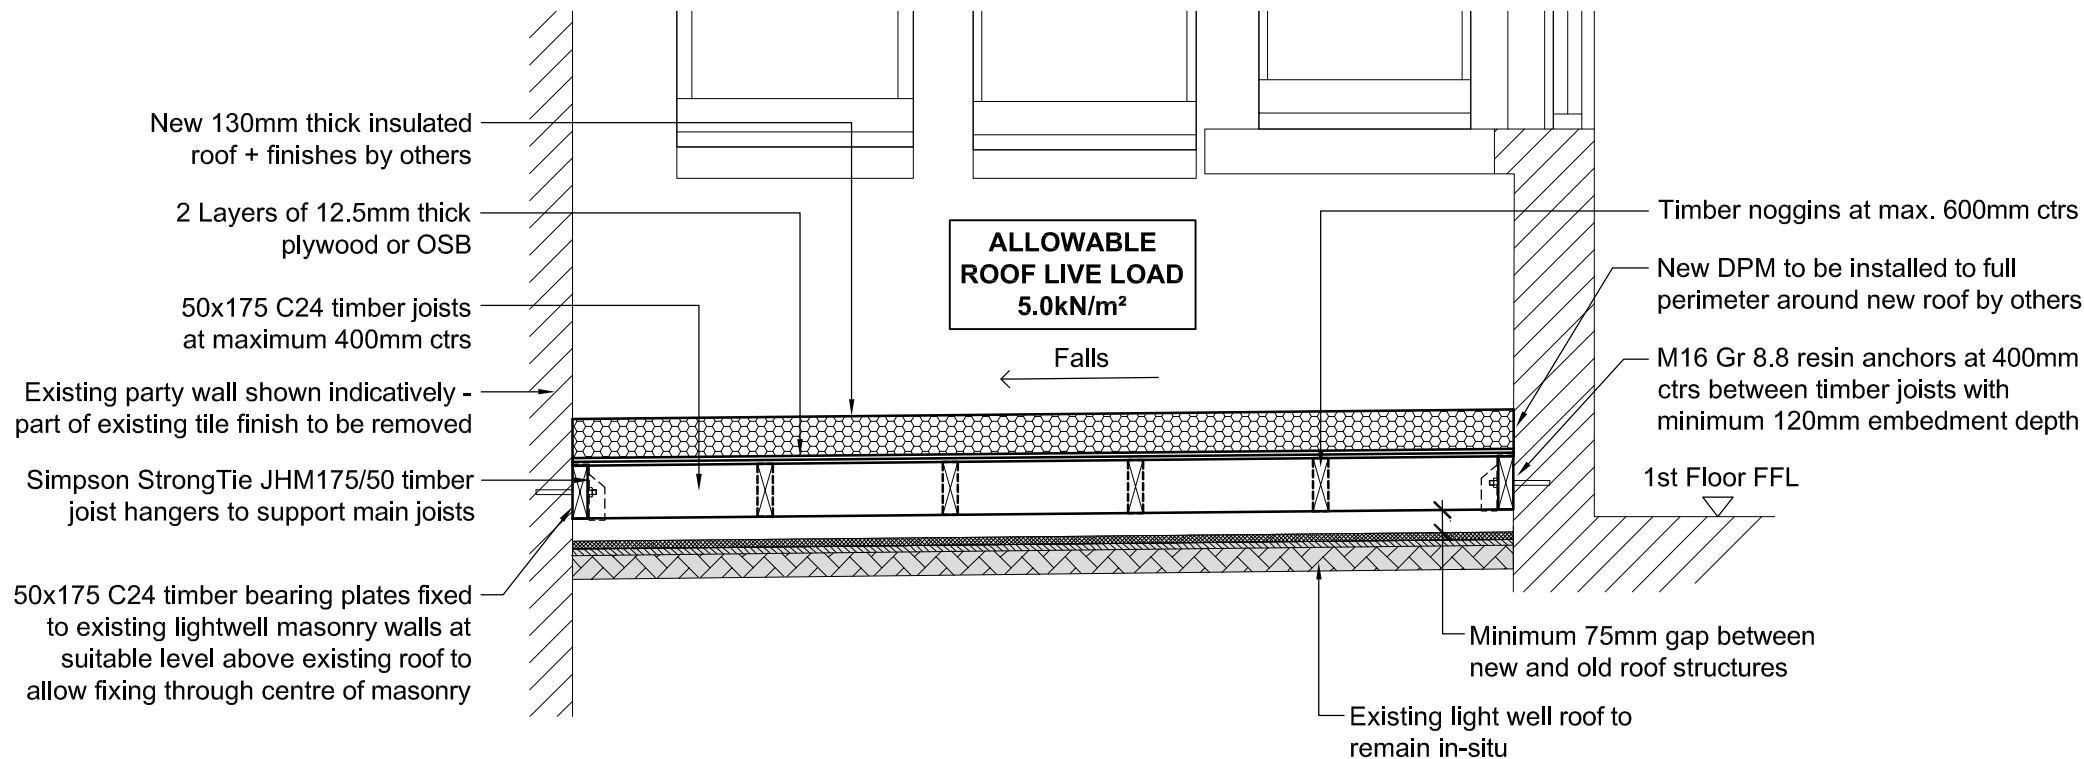

SECTION A-A (Scale 1:25)

P01 Preliminary Issue. AB BF 28.01.25

Rev	Description	By	Chk.	Date
	Drawing Status :			Suitability Code :
	PRELIMINARY			S2
	RIBA Stage / Project Status :			
	STAGE 2			

ACIES
an **RSK** company

FOURWAYS HOUSE,
57 HILTON STREET, MANCHESTER,
M1 2EJ
Tel : 0161 260 1369
www.aciesgroup.co.uk

Client : **DTZ Investors**

Project : **48 King Street
Manchester**

Drawing : **Lightwell Roof Infill**

Job No : 1212	Scale @ A3 : 1:50/25	Date : Jan '25
Drawn : AB	Checked : BF	Approved : CAO
Drawing No : 1212-ACS-XX-01-D-S-1100	Rev : P01	