



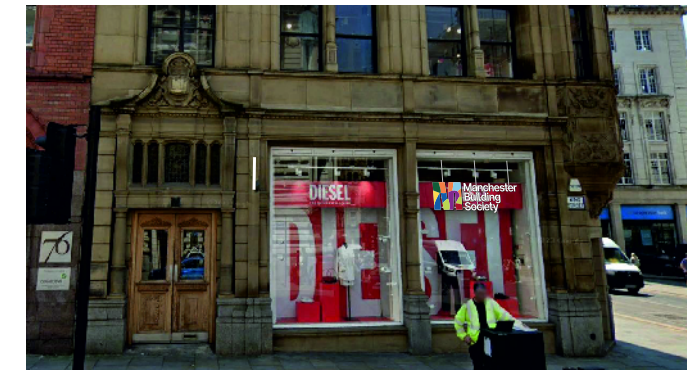

CROSS STREET ELEVATION
Scale 1:50 @ A3

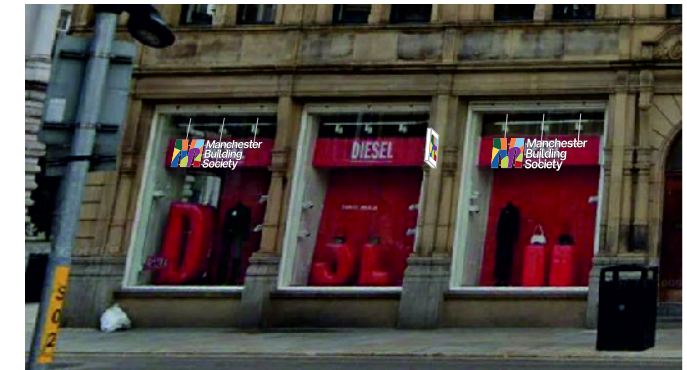

KING STREET ELEVATION
Scale 1:50 @ A3

NOTE:
Projecting signs positions as previous
using same fixing holes where possible.



HARPER SIGNS
Since 1954

Harvey Combe Station Road Killingworth
Newcastle upon Tyne NE12 6QQ
Tel (0191) 268 6394
www.harpersigns.co.uk
e: signs@harpersigns.co.uk

Client: Newcastle Building Society



Manchester Building Society
74 King Street
Manchester
M2 4NJ

Title: Proposed Signage

Drawn: *Mark*

Date: 21/02/25

Scale: Varies

Drawing No. 2304 - 02

Rev: 2