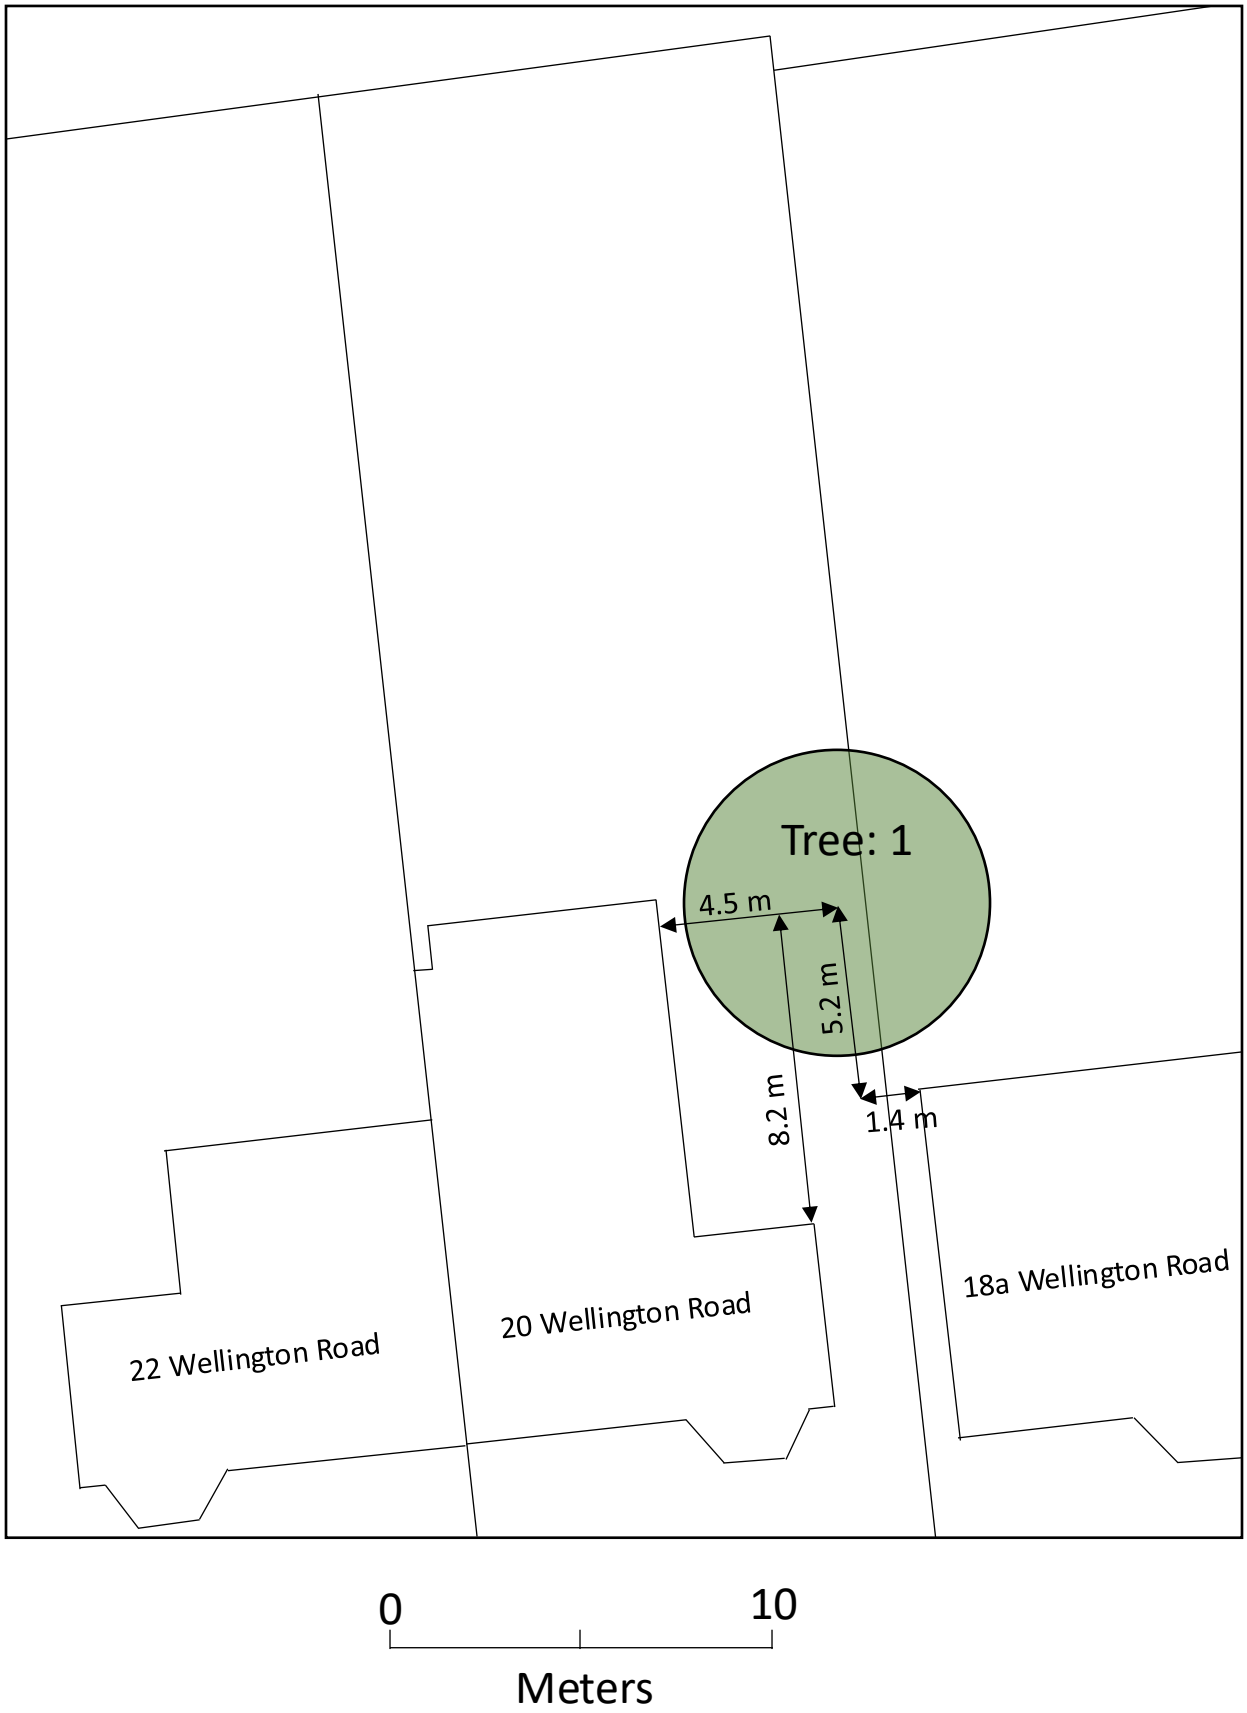


Sketch plan for tree works at 20 Wellington Road.