1. Front - Existing - Planning
1 : 100

2. Left Side - Existing - Planning
1 : 100

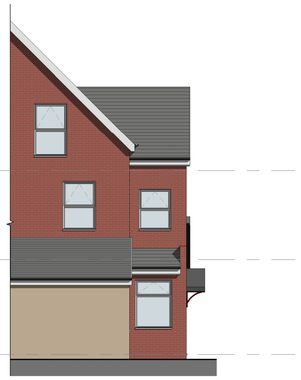

3. Rear - Existing - Planning
1 : 100

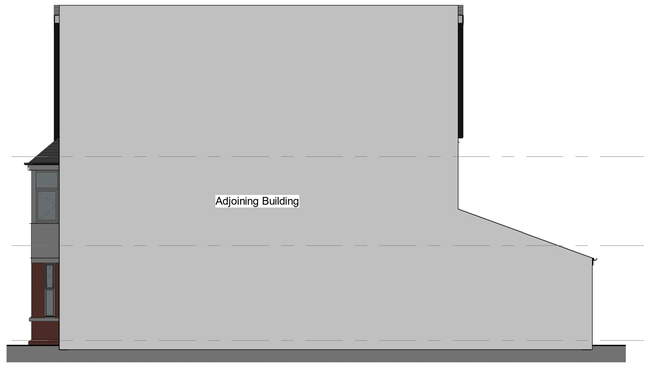

4. Right Side - Existing - Planning
1 : 100

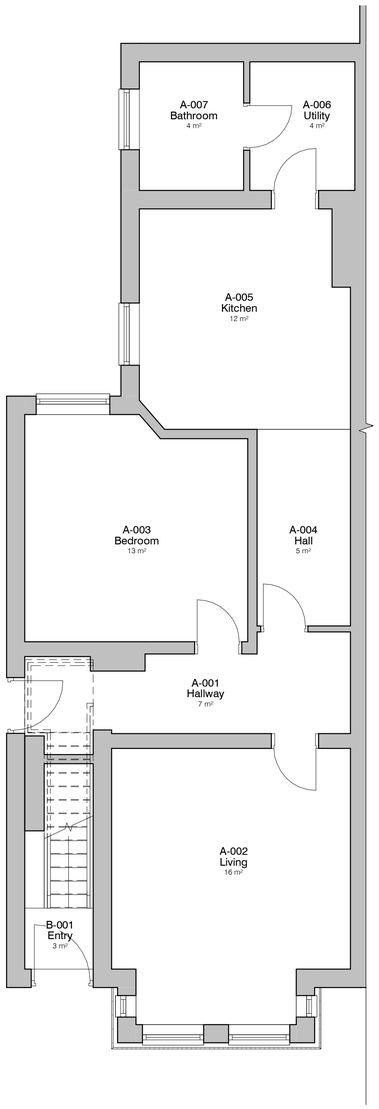

5. Level 0 - GA Existing - Planning
1 : 50

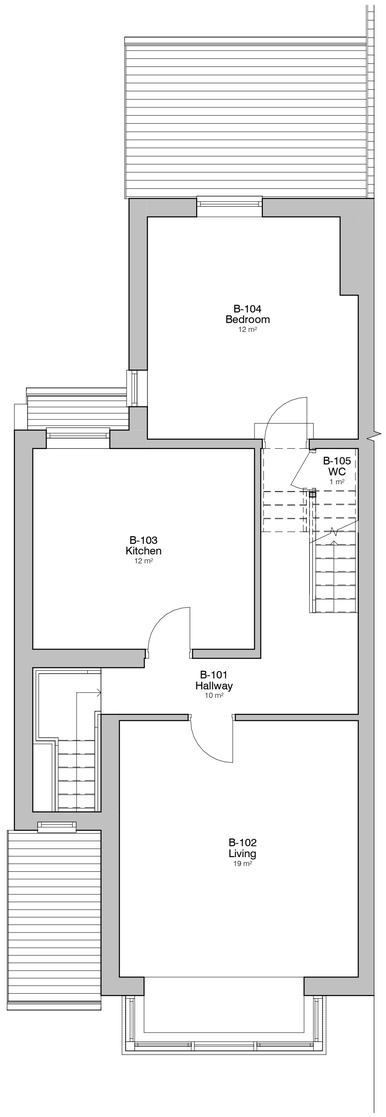

6. Level 1 - GA Existing - Planning
1 : 50

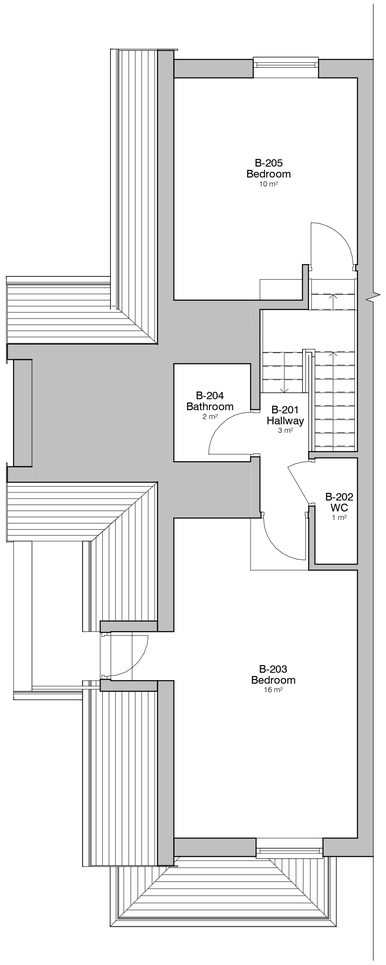

7. Level Roof - GA Existing - Planning
1 : 50

1 0 1 2 3 4 5
SCALE 1: 100 m

0.5 0 0.5 1 1.5 2 2.5
SCALE 1: 50 m

REV	DESCRIPTION	BY	DATE

PROJECT: 6 Melton Road	SCALE @ A1: As indicated	DATE: 11 APR 25	DRAWN BY: CW
CLIENT: S. Roberts	STATUS: PLANNING		
TITLE: Existing GA Plans and Elevations - Planning	PROJECT NO.: DA24057.	DRAWING NO.: 201.	REV.

DEBTAL ARCHITECTURE
www.debtal.co.uk

NOTES

© COPYRIGHT - ALL RIGHTS RESERVED
THIS DRAWING MUST NOT BE REPRODUCED WITHOUT PERMISSION
DRAWING TO BE USED FOR THE STATUS INDICATED ONLY
ALL DIMENSIONS AND SETTING OUT SHALL BE CHECKED AND CONFIRMED ON SITE
ANY DISCREPANCIES TO BE REPORTED TO THE ARCHITECT PRIOR TO
COMMENCEMENT OF ANY WORK. ALL WORK AND MATERIALS TO BE IN
ACCORDANCE WITH CURRENT STATUTORY LEGISLATION, RELEVANT CODES OF
PRACTICE AND BRITISH STANDARDS. DIMENSIONS ARE IN MILLIMETRES
MILLIMETRES (UNLESS OTHERWISE STATED).