



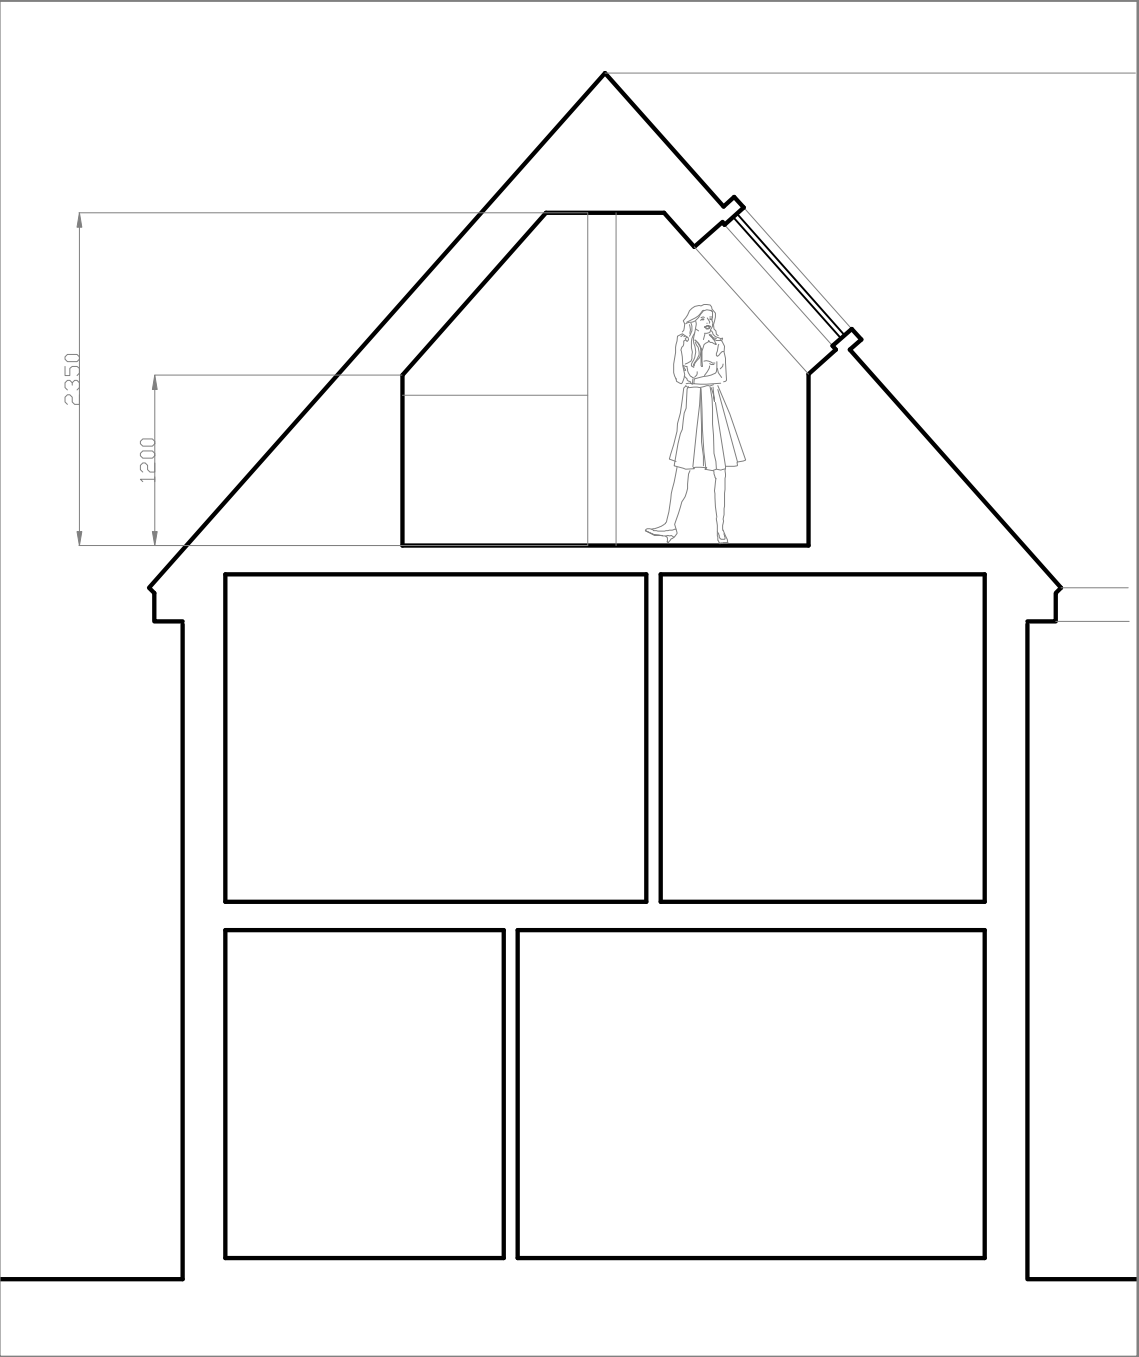

SECTION X - X

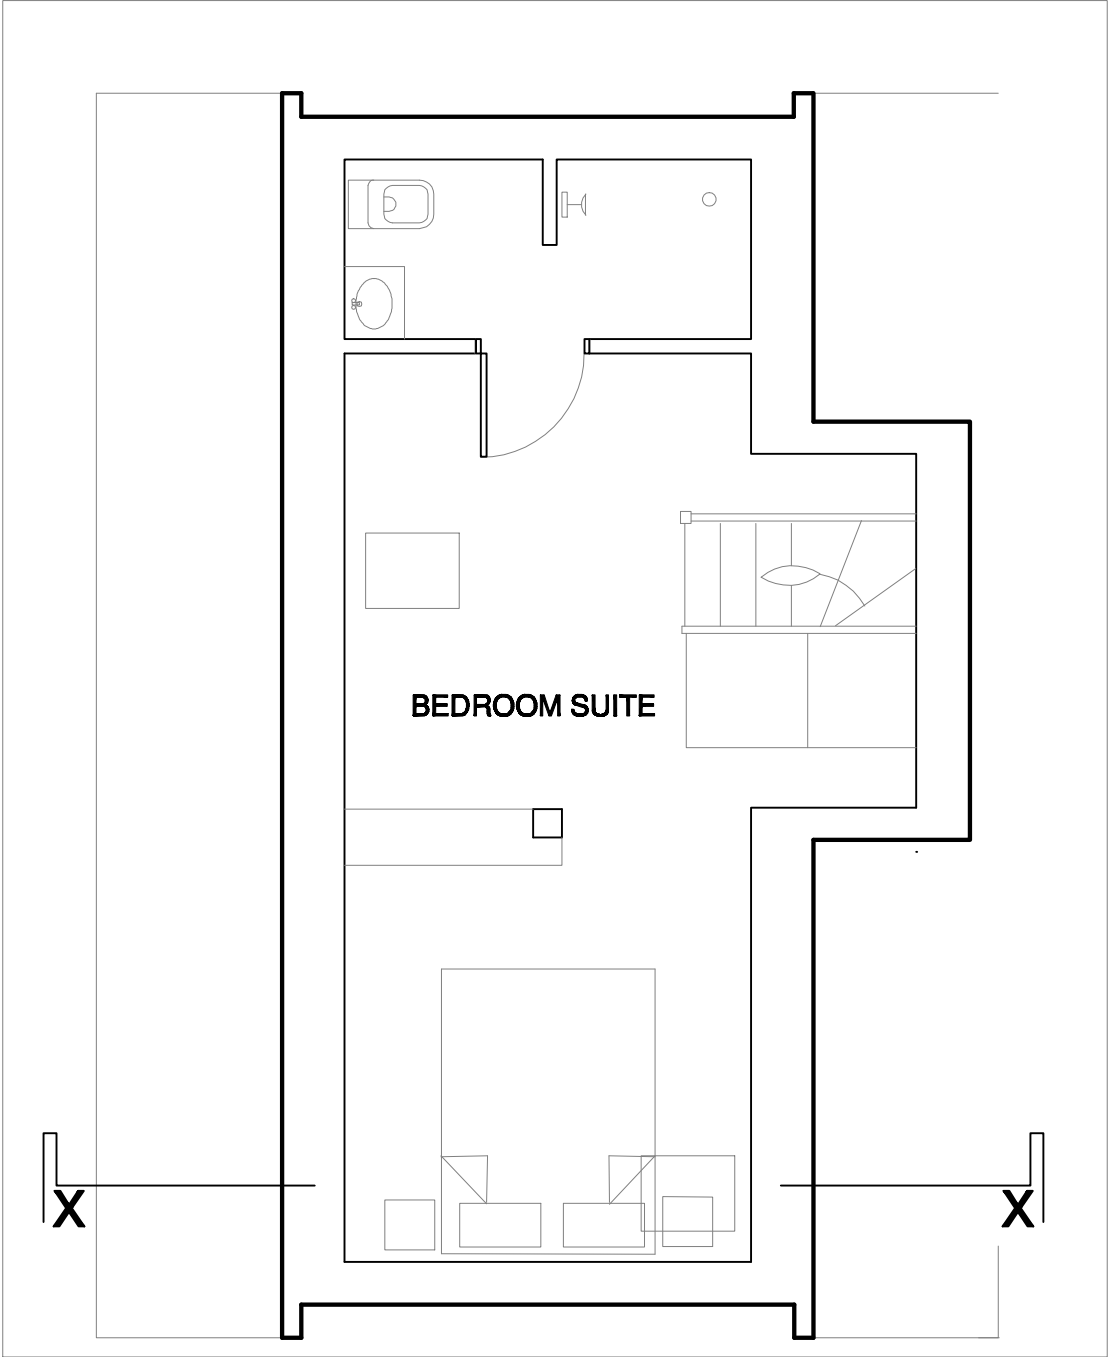

ATTIC FLOOR CONVERSION

REV :	DATE :	REVISION NOTE :			
PROJECT NAME :			THE CESTRIA PARTNERSHIP, CHARTERED ARCHITECTS, 5 SPATH LANE, HANDFORTH, WILMSLOW, CHESHIRE, SK9 3QN. T / F: 01625 529594 E: cestriarch@gmail.com		
15 HUGO ST, MOSTON					
DRAWING TITLE :					
ATTIC FLOOR & SECTION					
DRAWING NUMBER :			CLIENT :		
YEAR	JOB	TASK		DWG	REV
A25	05	P		02	
DRAWING ORIGIN :			DRAWN BY : T.R.		
YEAR	JOB	TASK		DWG	REV
DATE : 3rd April 2025			CHECKED BY :		
SCALE : 1:50 @ A3					
COPYRIGHT©					
The copyright of this drawing belongs to The Cestria Partnership, Architects and cannot be reproduced in any way whatsoever without the Architects approval.					
PLEASE NOTE					
The contractor must verify all dimensions on site before commencing any work or preparing manufacturing drawings, any discrepancies are to be verified with the Architect.					
Do not scale off the drawing. Use figured dimensions only.					