
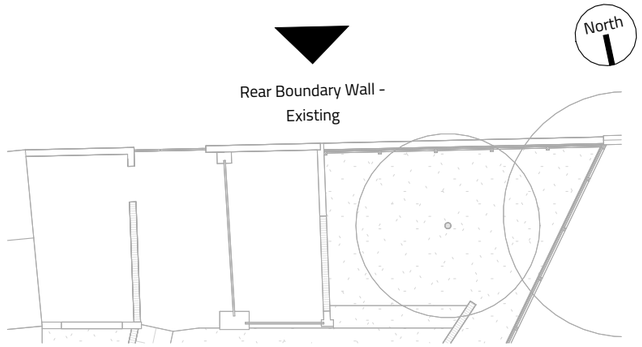



Key Plan (Existing)

1 : 200

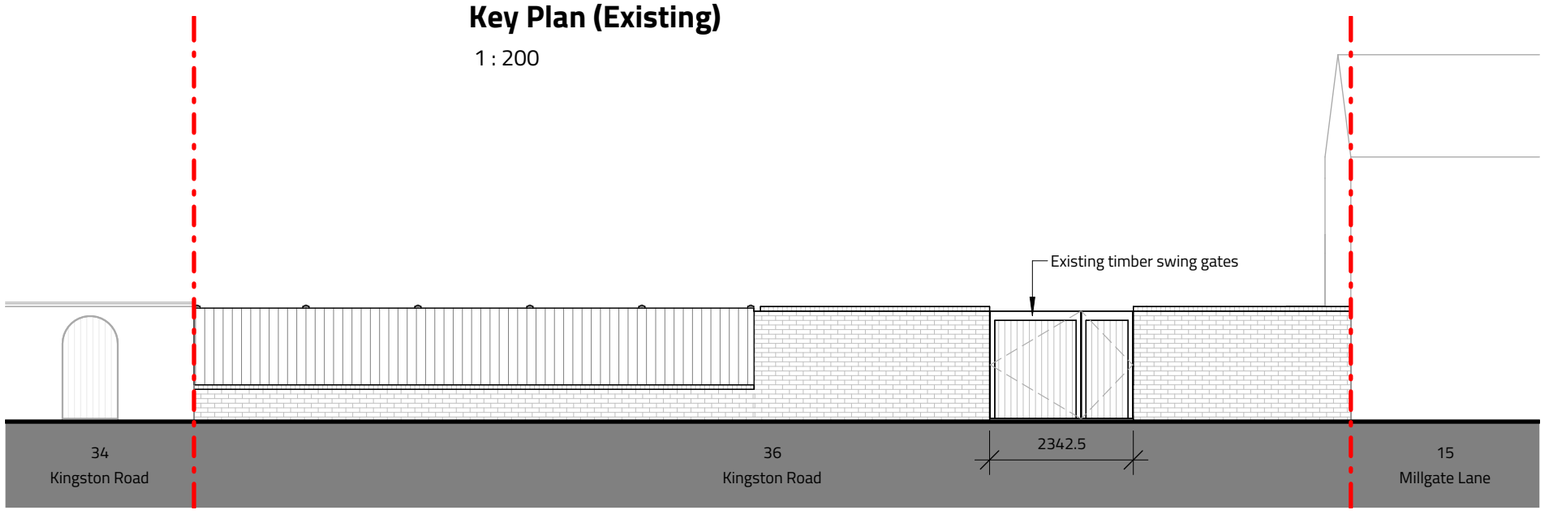

Rear Boundary Wall (Existing)

1 : 100

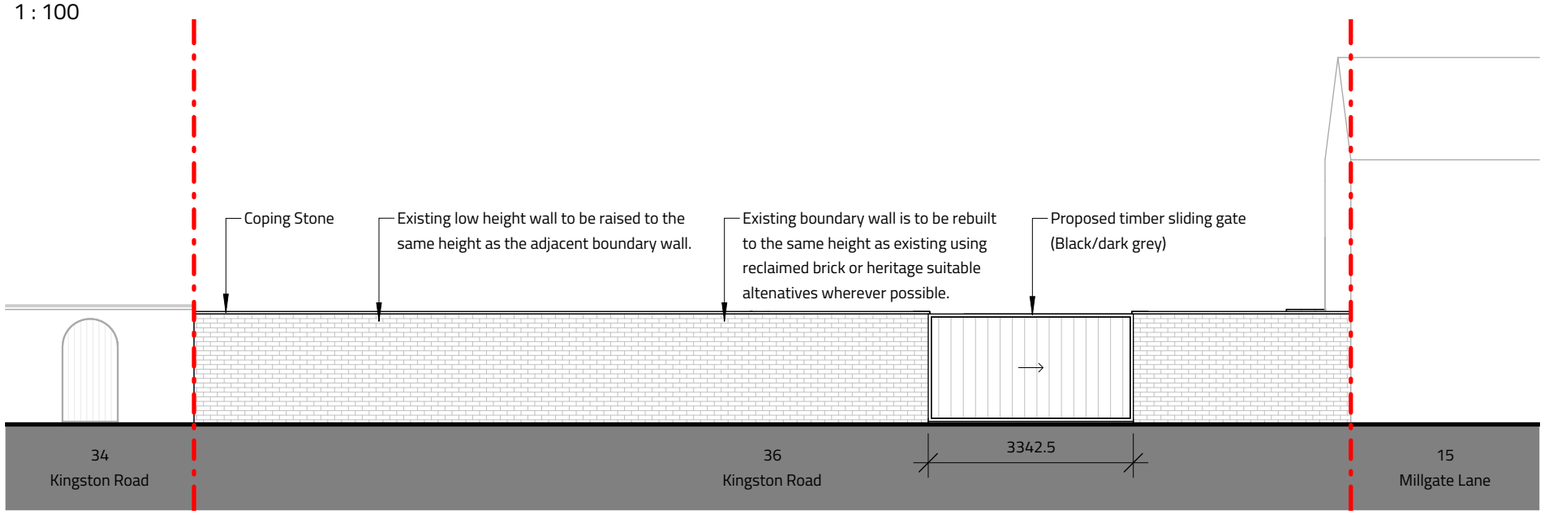

Rear Boundary Wall (Proposed)

1 : 100

Notes

The Contractor is to check all dimensions and conditions on site before commencing. All construction to be in accordance with the latest Building Regulations. This drawing remains the copyright of Buju Architects Ltd.

Scale Bars

1:100	mm	1000 3000
1:200	mm	5000 8000
1:500	M	5 15
1:1250	M	10 30 50

Rev	Description	By	Date
C	Update to Planning Drawings	LM	17/02/25
B	Drawing updated following comments from the Council's Conservation officer.	CL	26/04/24
A	Drawing submitted to the Council.	CL	23/04/24

Client: Richard and Jess Dundas

Project: 36 Kingston Road, Didsbury

Sheet: Rear Boundary Wall Elevations

Ref: P689_303 Rev: C

Date: 23/04/24 Scale: As indicated @ A3

By: CL Approved by: ATW RIBA Stage 3 - **Spatial Coordination**

BUJU®
DESIGN ORIGINAL

8 Brooks Street, Stockport. SK1 3HS
0161 474 6860 | hello@buju.co.uk | www.buju.co.uk