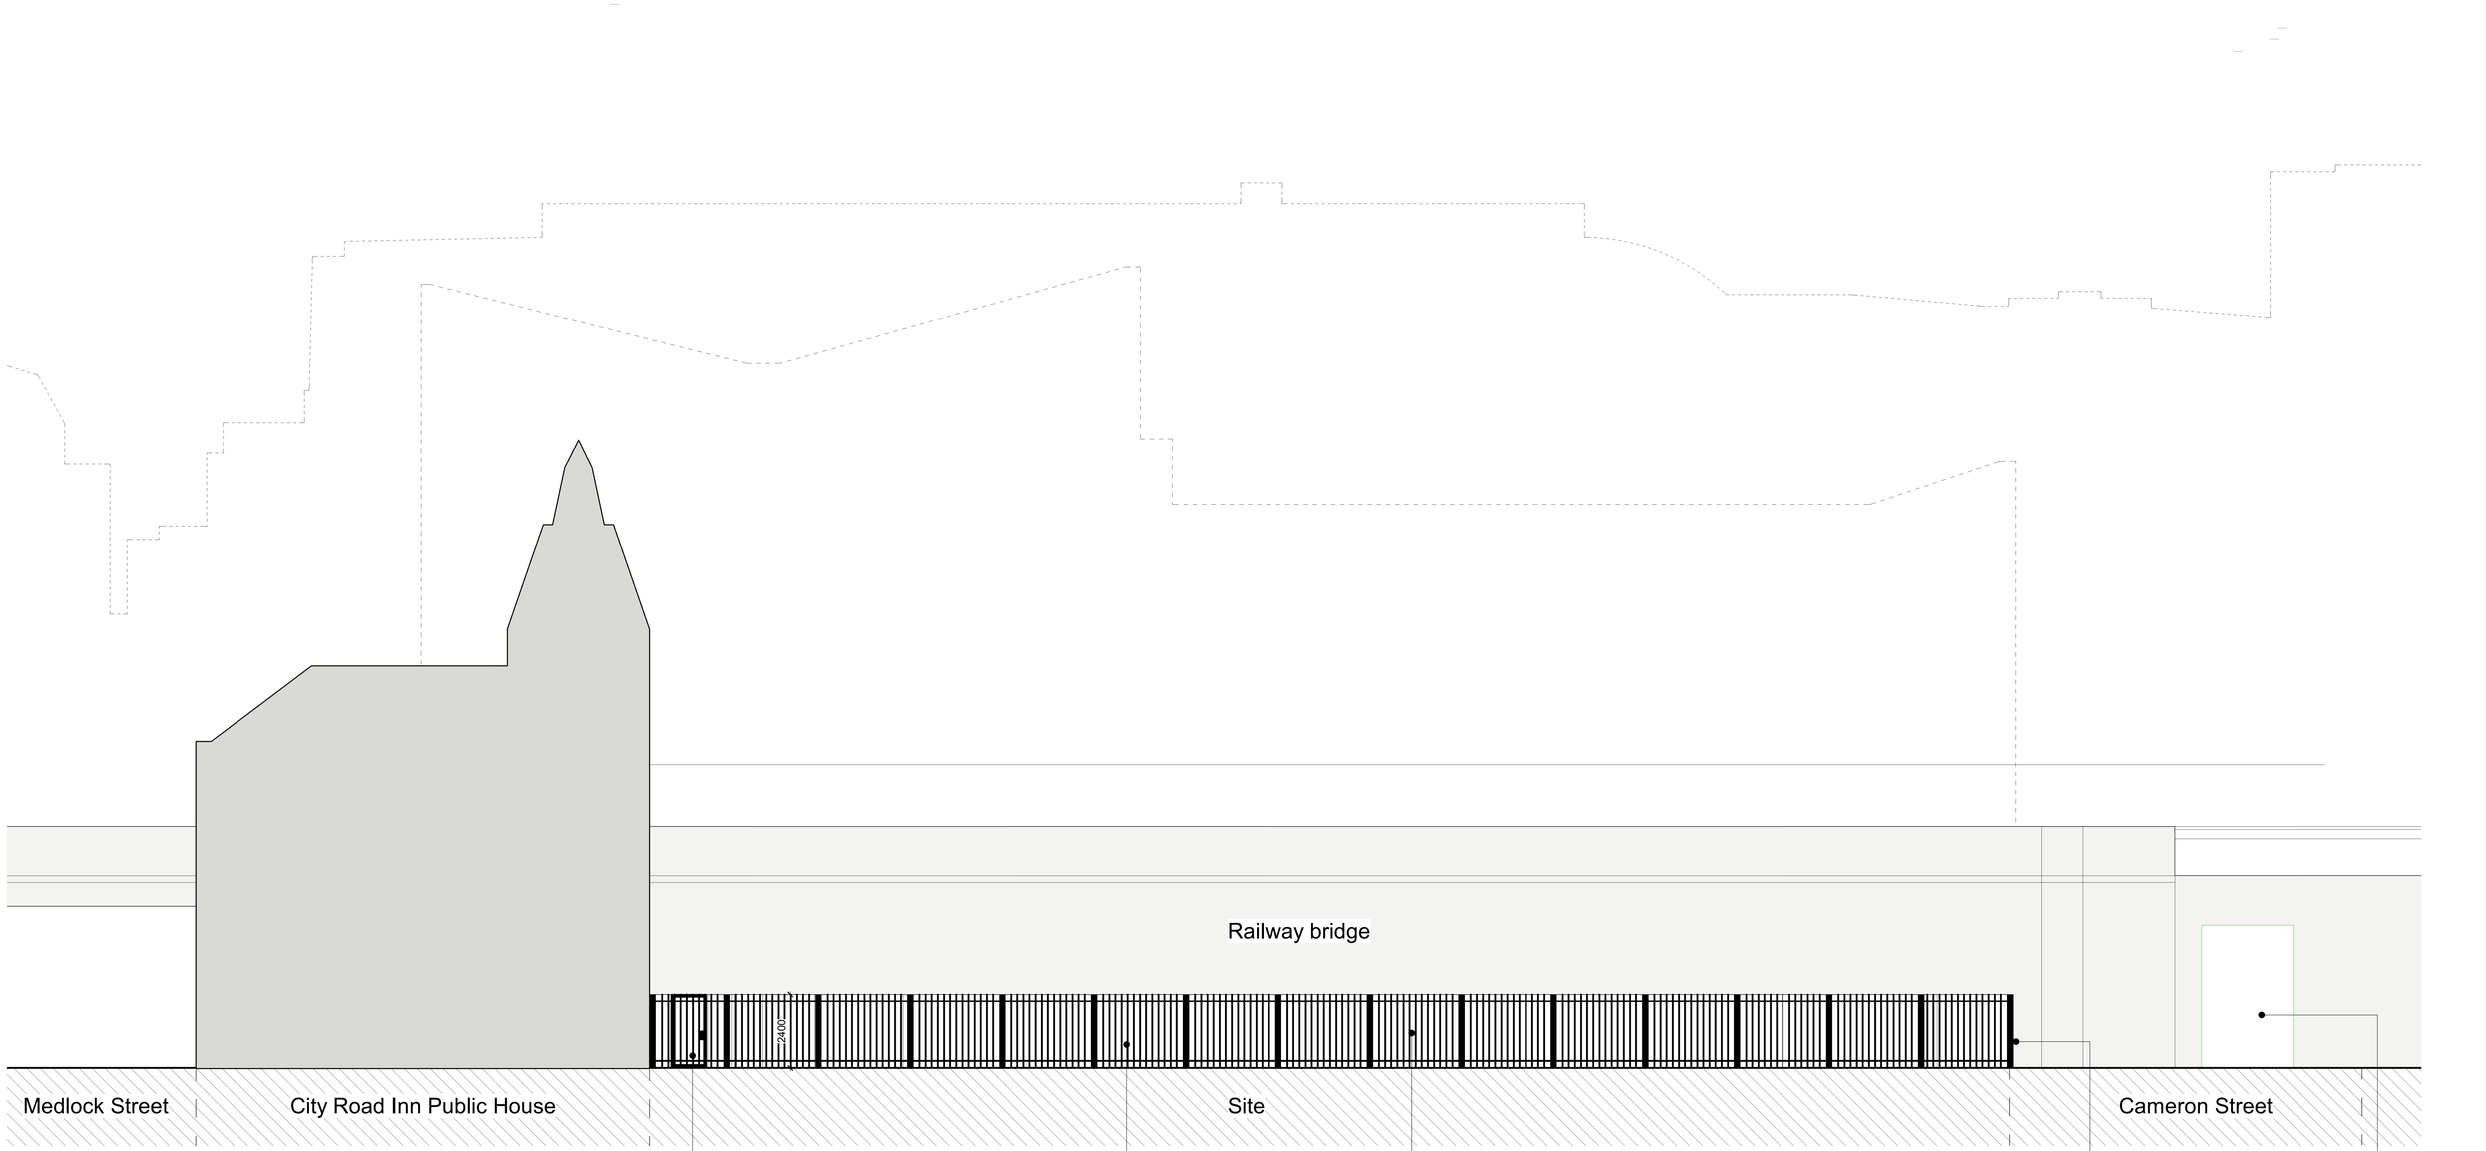

NORTH

0 1.0 2.0 3.0 4.0 5.0 10.0m

The copyright of this drawing is vested with Corstorphine & Wright Ltd and must not be copied or reproduced without the consent of the company.

Rev.	Description	Date	Drw.	Chk.
P03	Revised Hoarding	24/01/2025	JP	AR
P02	Revised to add soft landscaping	13/01/2025	JP	AR
P01	FIRST ISSUE	26/11/2024	AR	AR

Client:
Tri 7

Project:
Whitworth Street, Manchester

Drawing Title:
Fencing Elevations

Drawing Status:
S1 - COORDINATION

Corstorphine & Wright
Birmingham Studio
Alpha Building, Suffolk Street Queensway, Birmingham, B1 1TT
0121 737 8350
corstorphine-wright.com

Drawing No. 2092 | Revision P03

Project No.	Drawn	Checked	Size	Scale	Date
22987	AR	JP	A1	1 : 100	11/29/24