
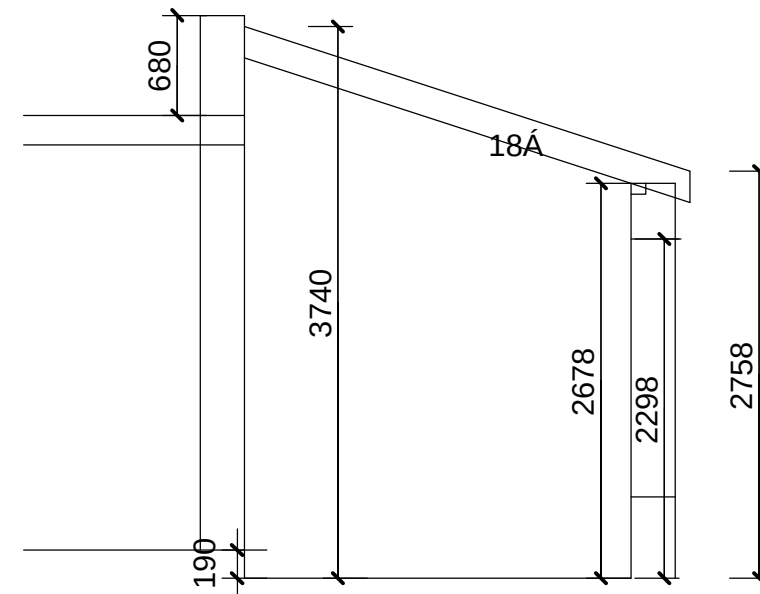
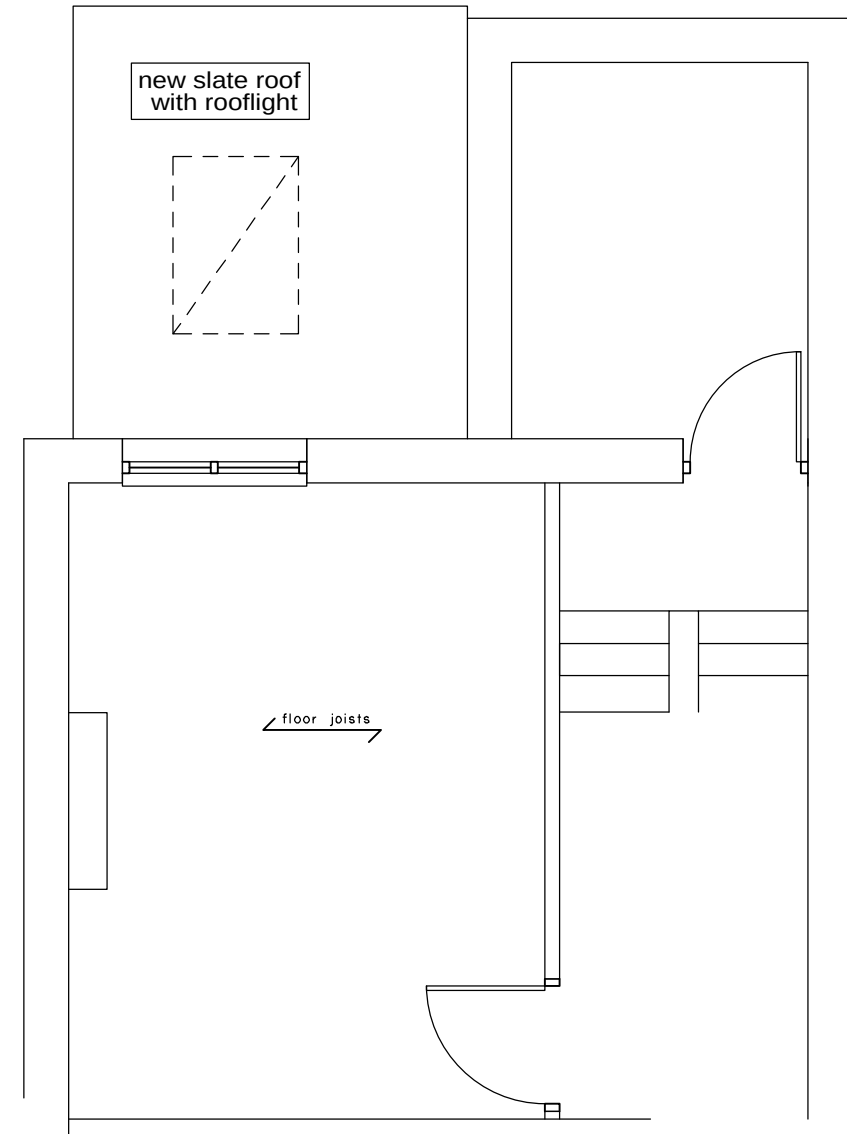


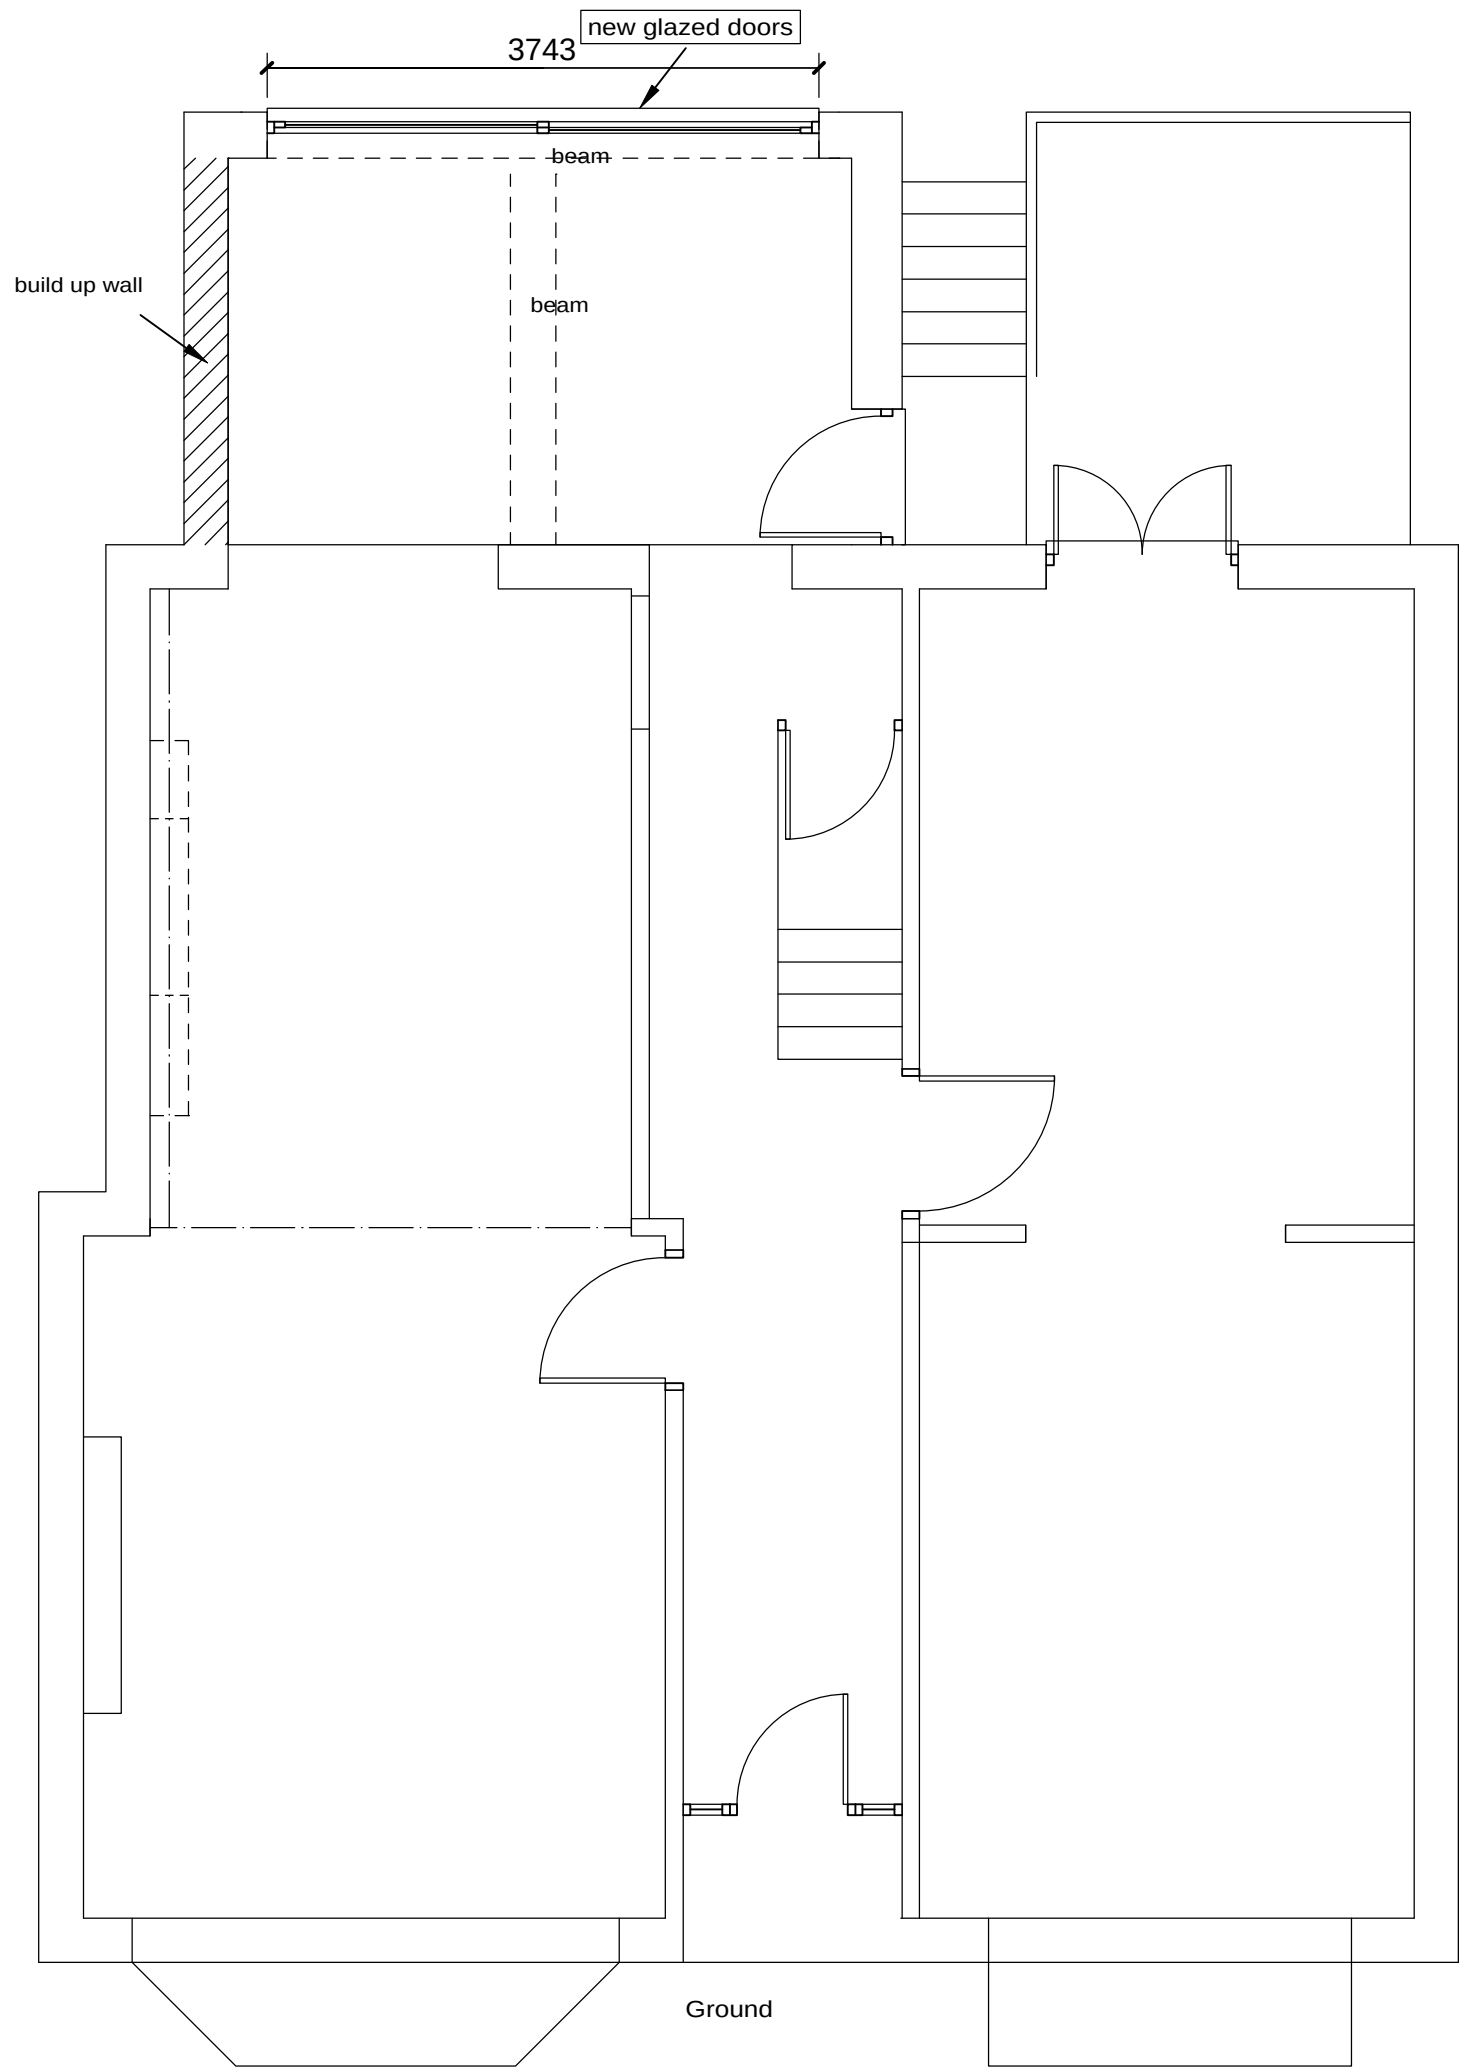

Plans prepared for
Local Authority approval
All dimensions to be
checked on site

A	-	-
	Date	Revisions

Écopyright

Client
-

Job Title
-

Proposed Alterations at
30 Kingston Road
Didsbury

Drawing Title
-

Proposed Plans

Scale
-

1:50 @ A3

Date
-

Drawn by
-

Drg No.
-

Rev.
-