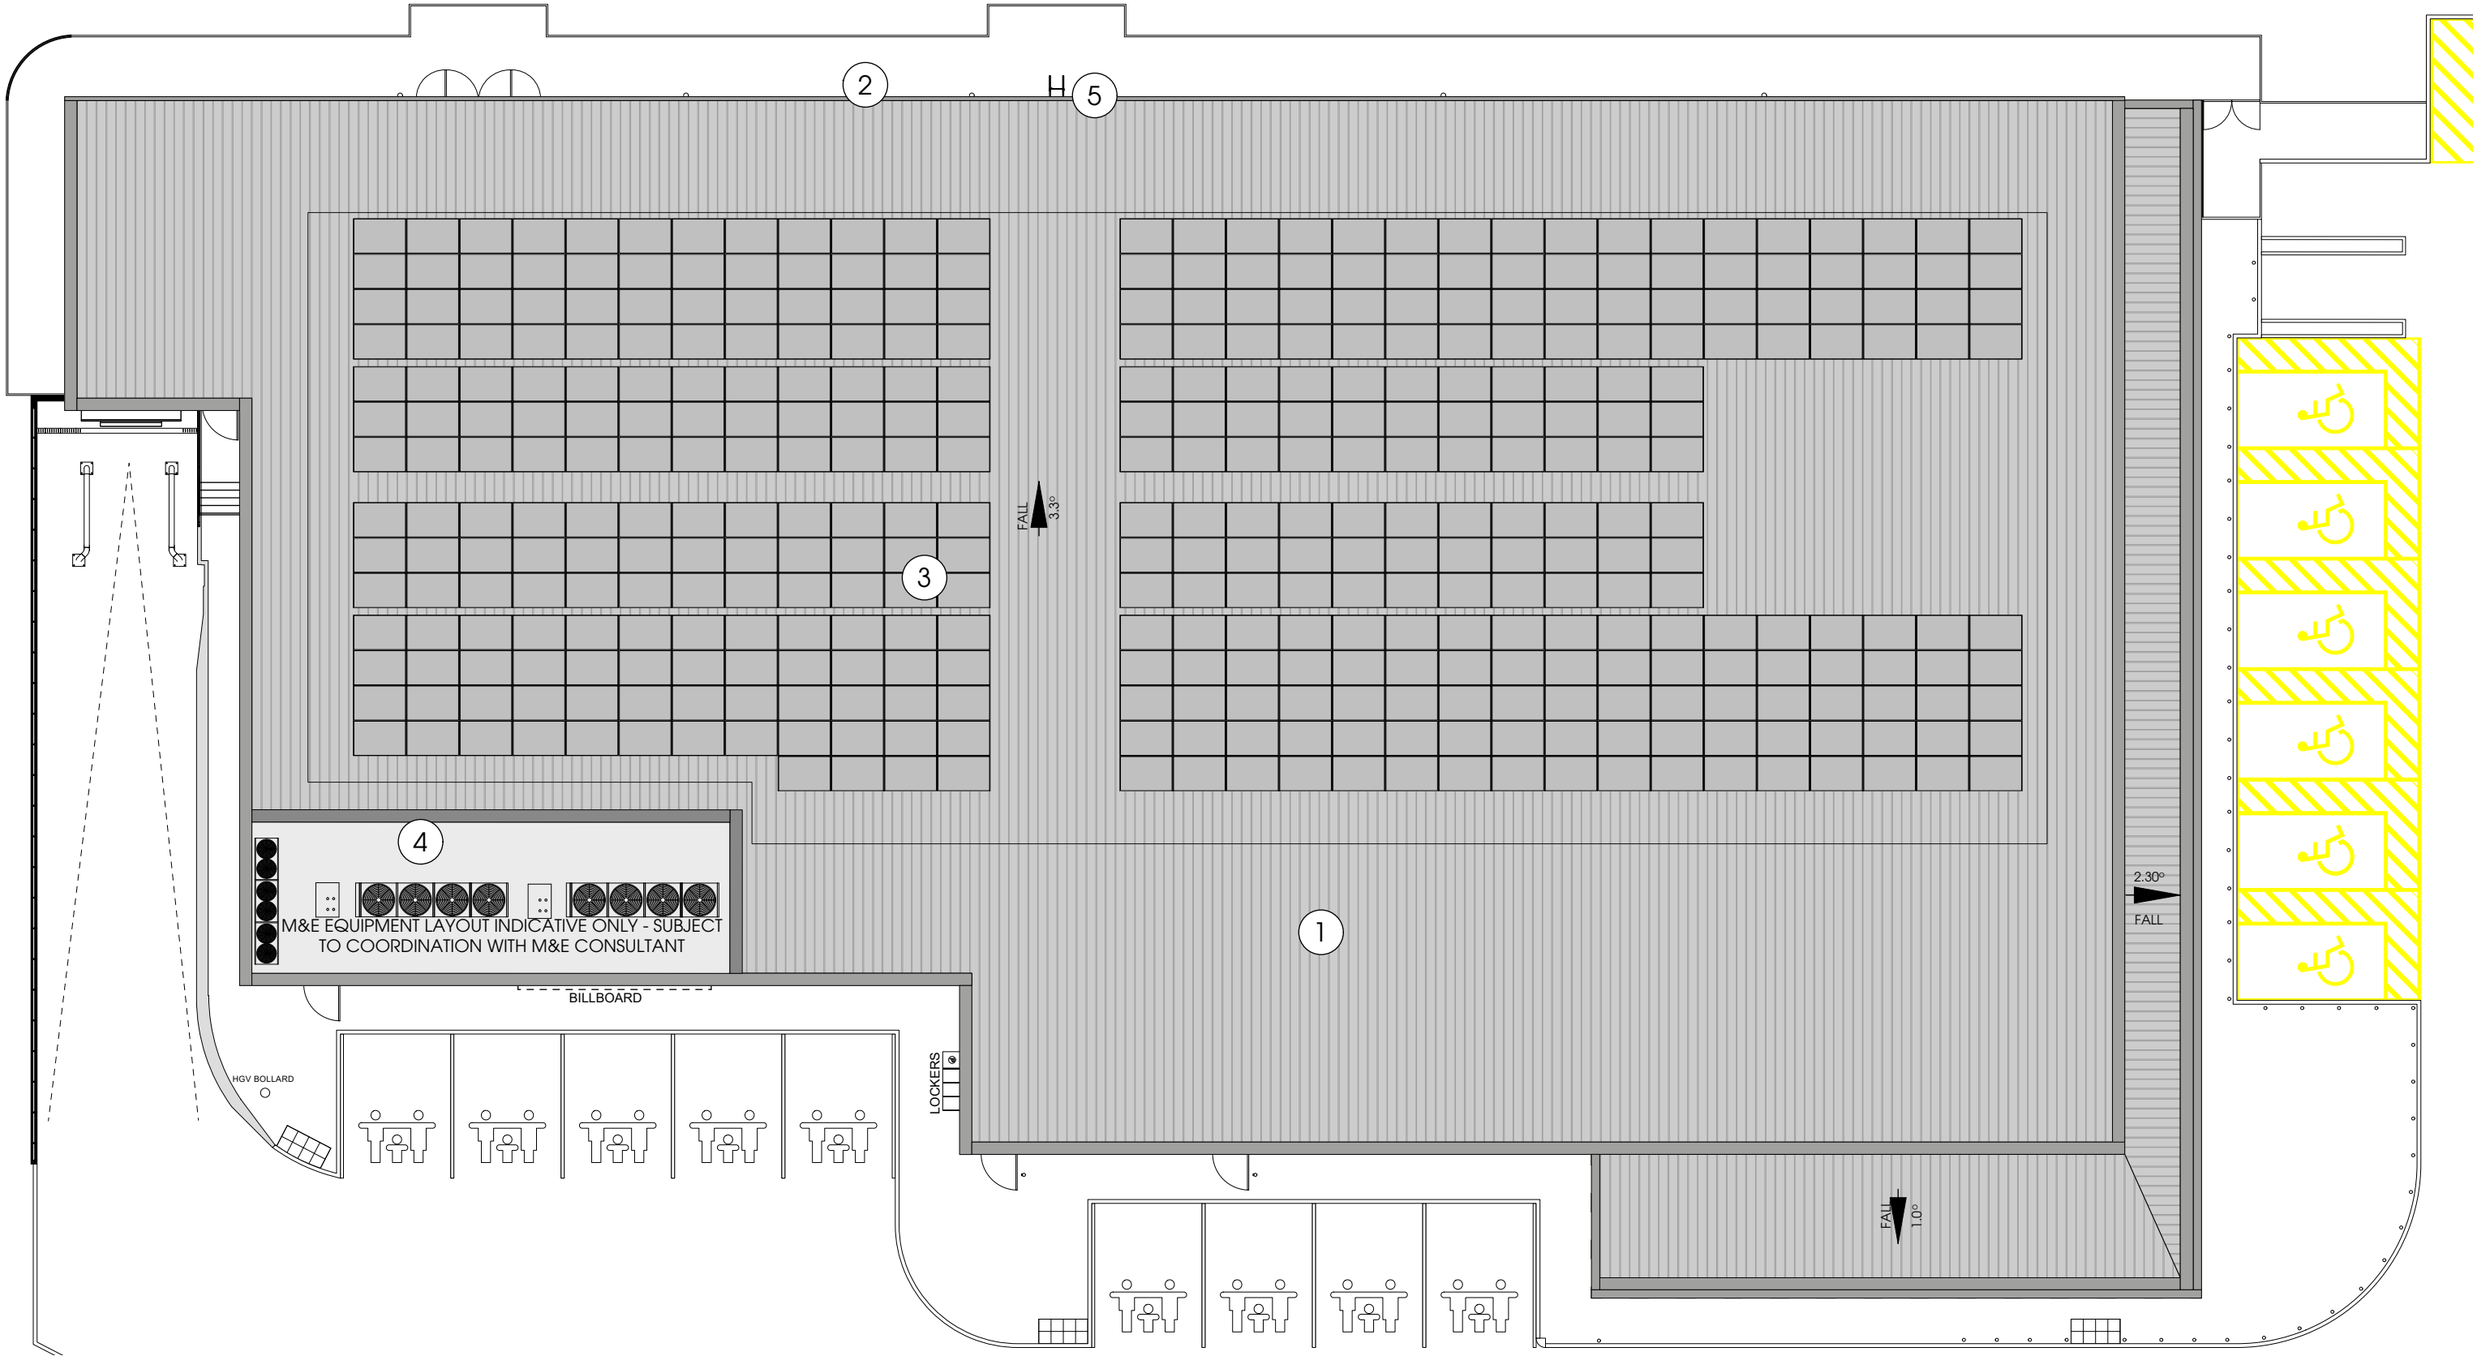

KEY

1 ROOF CLADDING - COLOUR SILVER METALLIC (RAL 9006)

2 GUTTER AND DOWNPIPES COLOUR: SILVER METALLIC (RAL 9006)

3 PV PANELS (INDICATIVE ONLY)

4 M&E DECK AT FIRST FLOOR LEVEL

5 CAT LADDER FOR ROOF ACCESS

THIS DRAWING IS COPYRIGHT, AND REMAINS THE PROPERTY OF HTC ARCHITECTS. IT MUST NOT BE REPRODUCED, USED, DISCLOSED OR TRANSMITTED TO THIRD PARTIES IN ANY FORM, IN WHOLE OR IN PART, WITHOUT PRIOR WRITTEN PERMISSION.

DO NOT SCALE!
ALL DIMENSIONS SHOULD BE CHECKED ON SITE BEFORE WORK COMMENCES

Rev.	Date	Description	Drawn
A	4/1/2025	Removed retaining wall per levels strategy update P407A	JBH

client: Lidl GB Ltd

project: Hollinwood Ave, Manchester

drawing title: Proposed Roof Plan

date September 2024
status Planning
scale 1:200 @ A3
drawn JBH checked MH
job no. 3607 dwg no. P101 rev. A

htcarchitects
York Place Studio
8 Britannia Street
Leeds
LS1 2DZ
T:(0113) 244 3457
W: www.htcarchitects.co.uk
E: info@htcarchitects.co.uk