


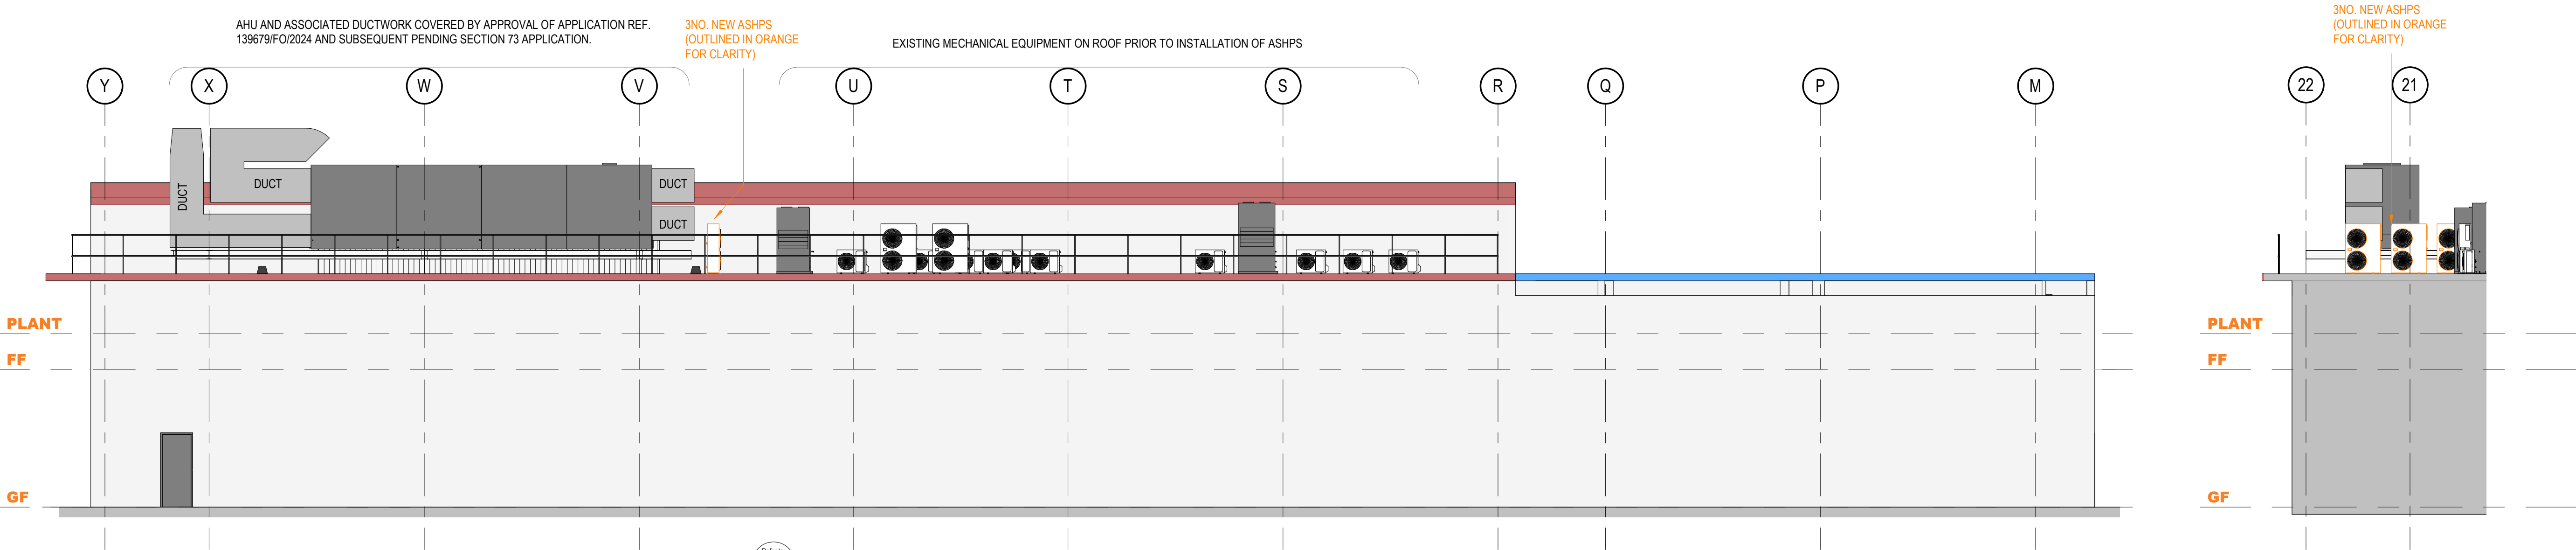


NEW ASHPS CONTEXTUAL ELEVATION A

1 : 100


NEW ASHPS CONTEXTUAL ELEVATION B

1 : 100

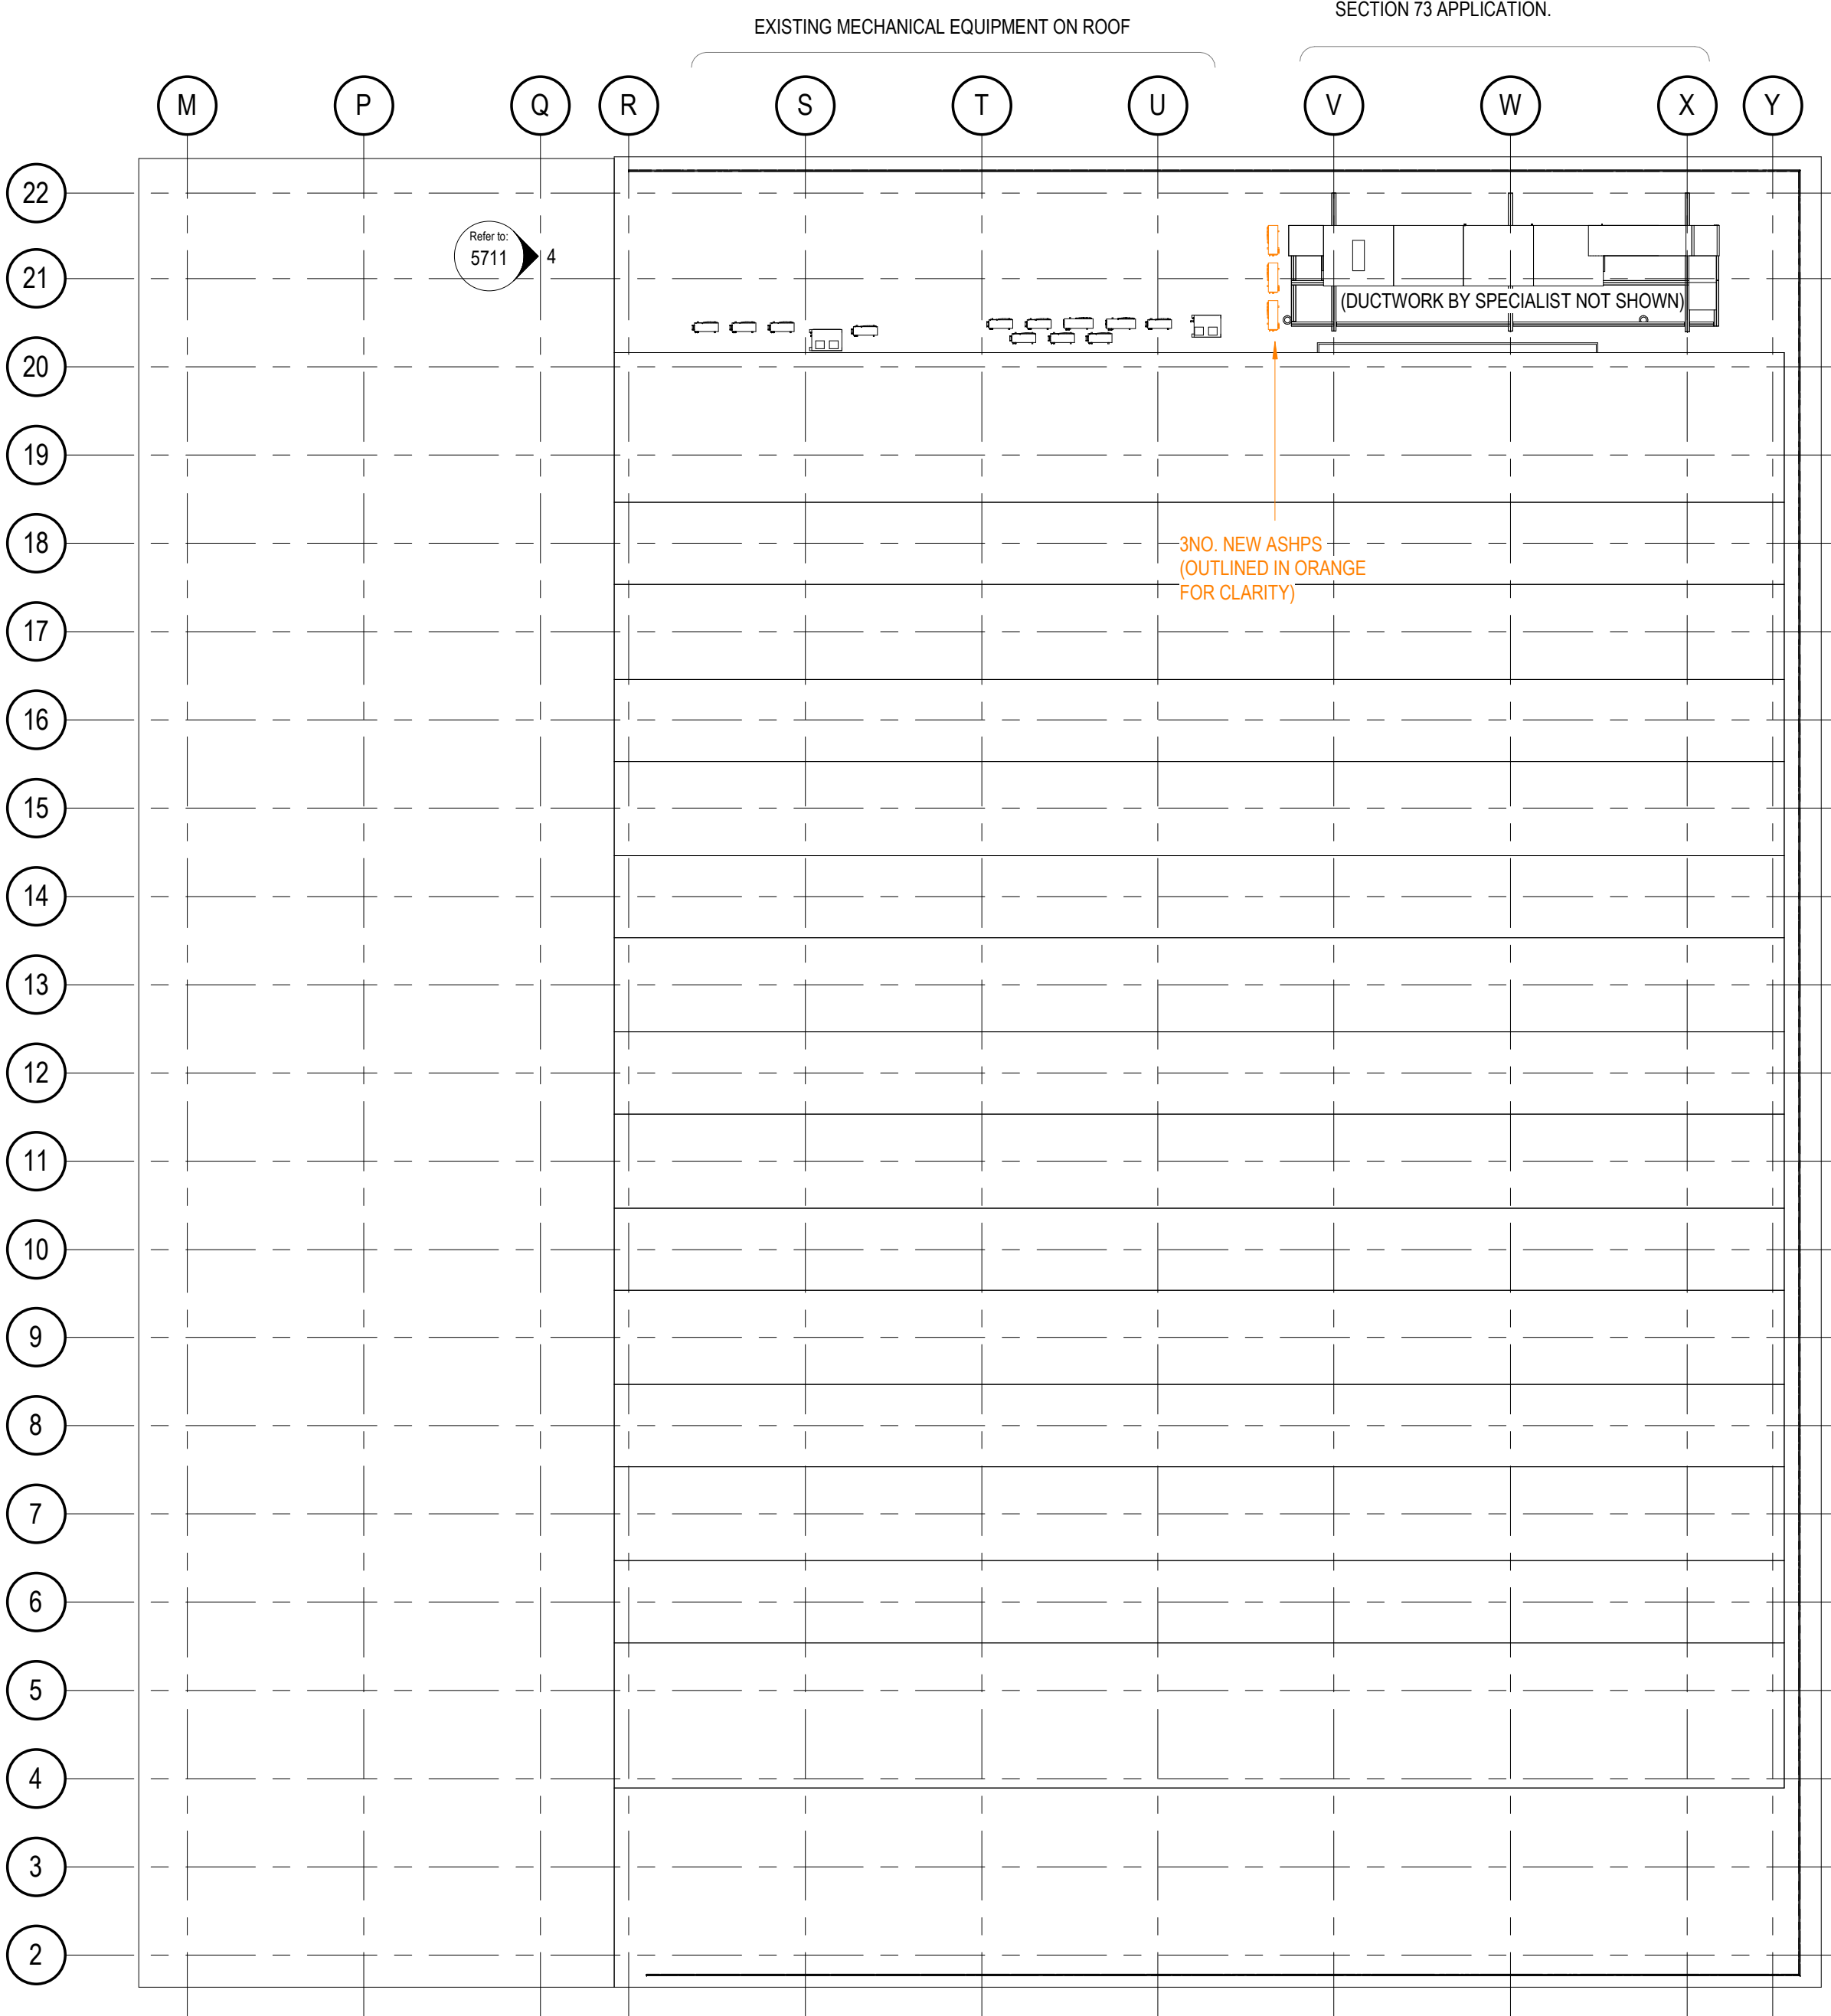


EAST MACHINE HALL ROOF PLAN WITH NEW ASHPS

1 : 200

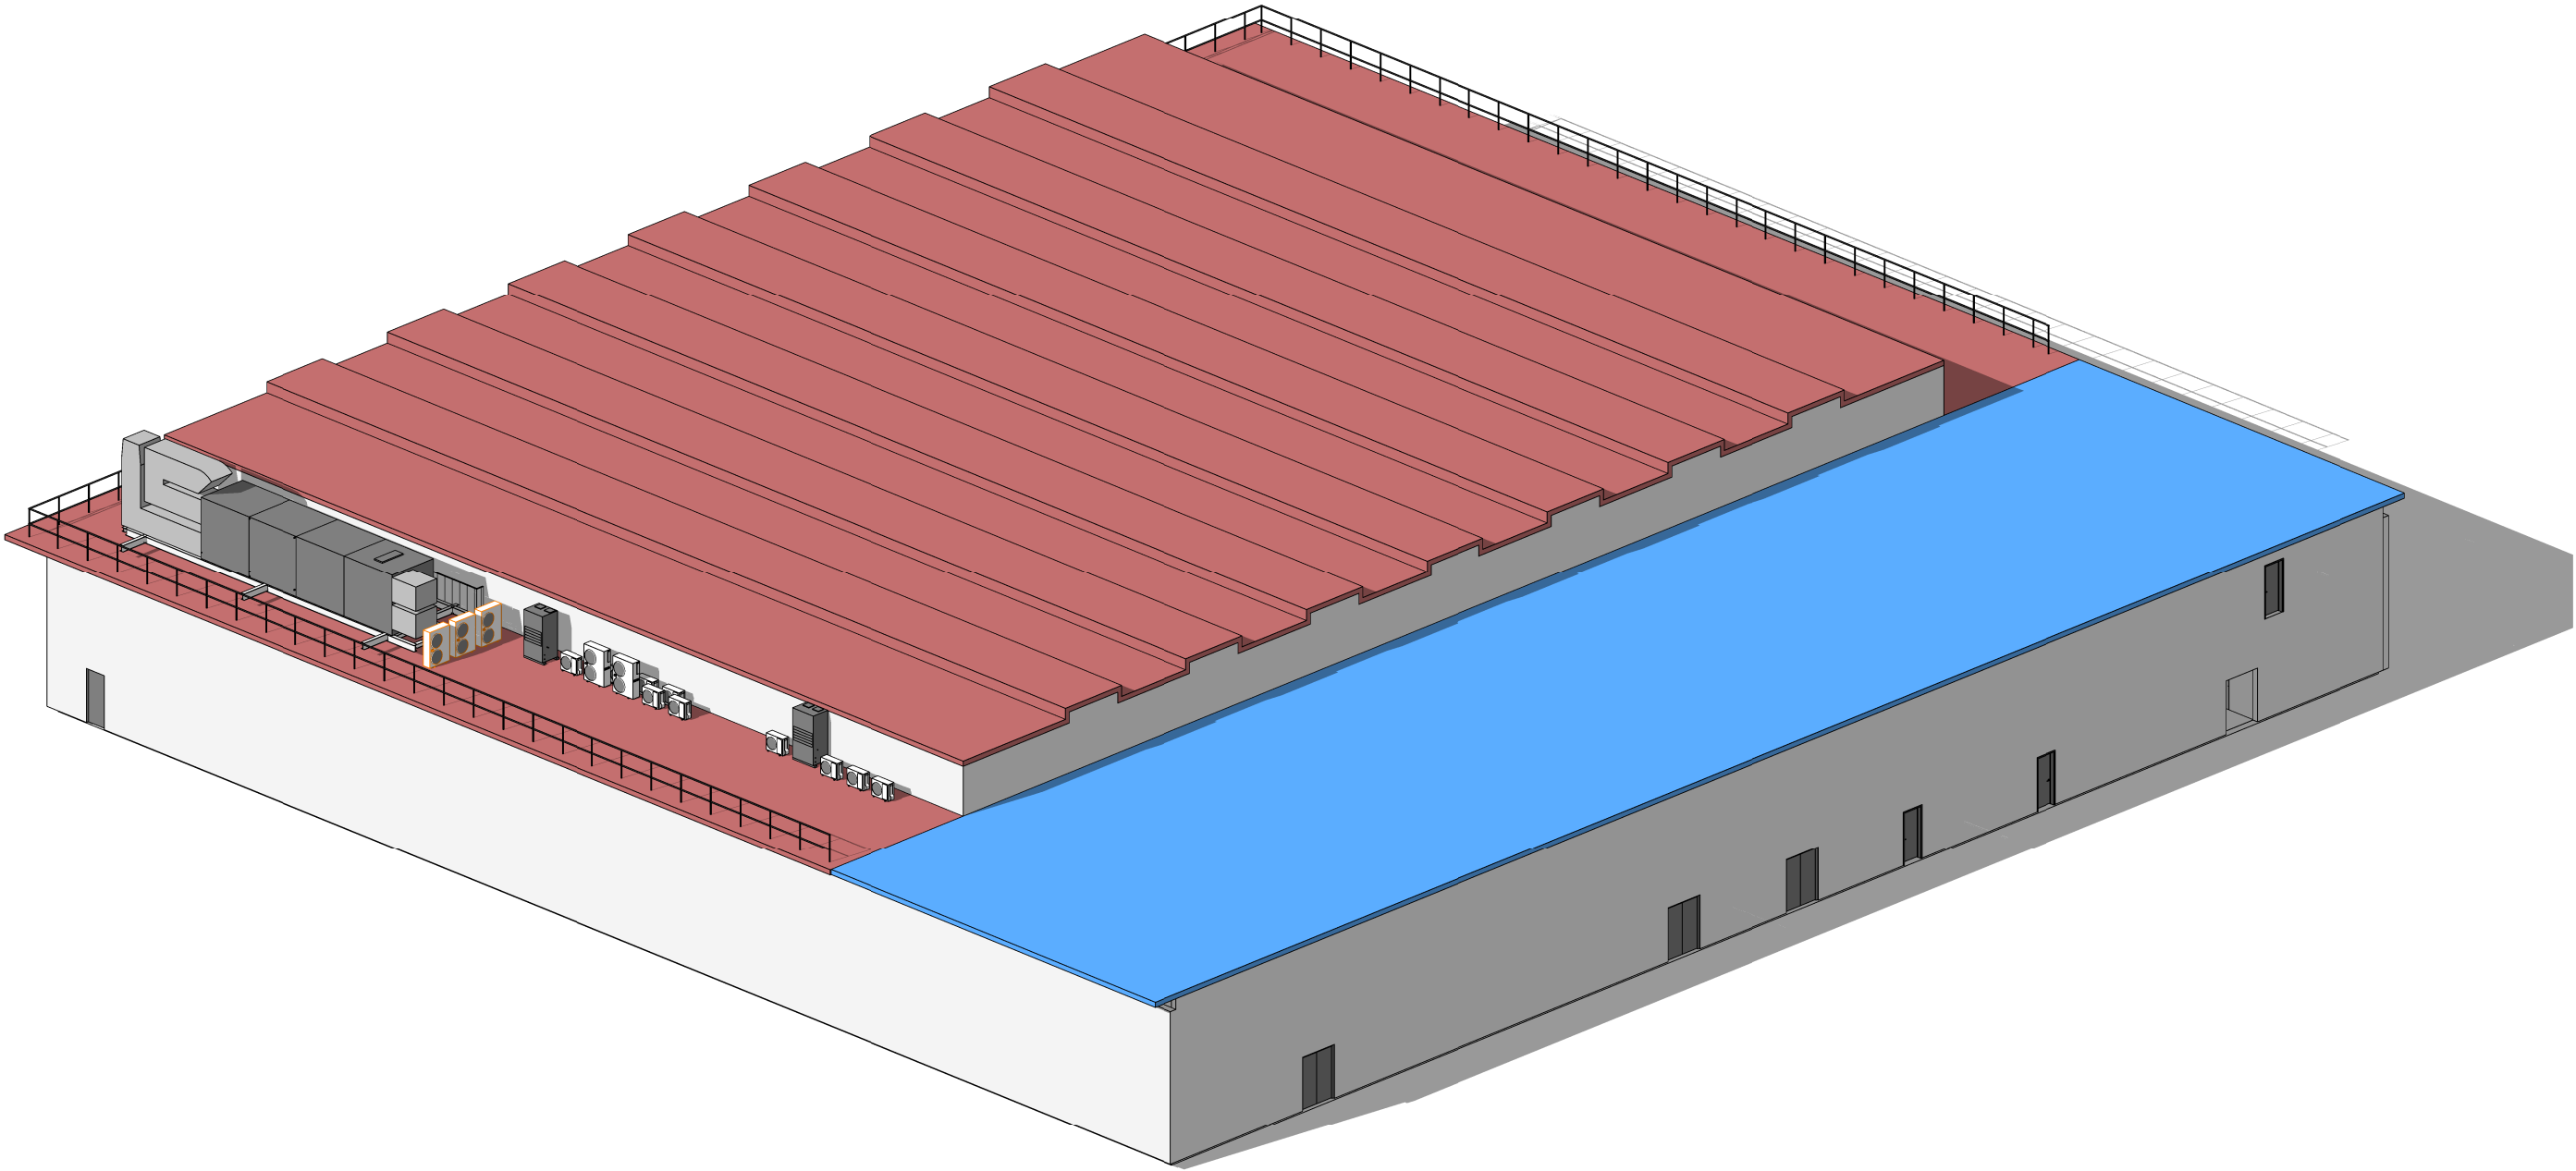

3D EAST MACHINE HALL ROOF WITH NEW ASHPS

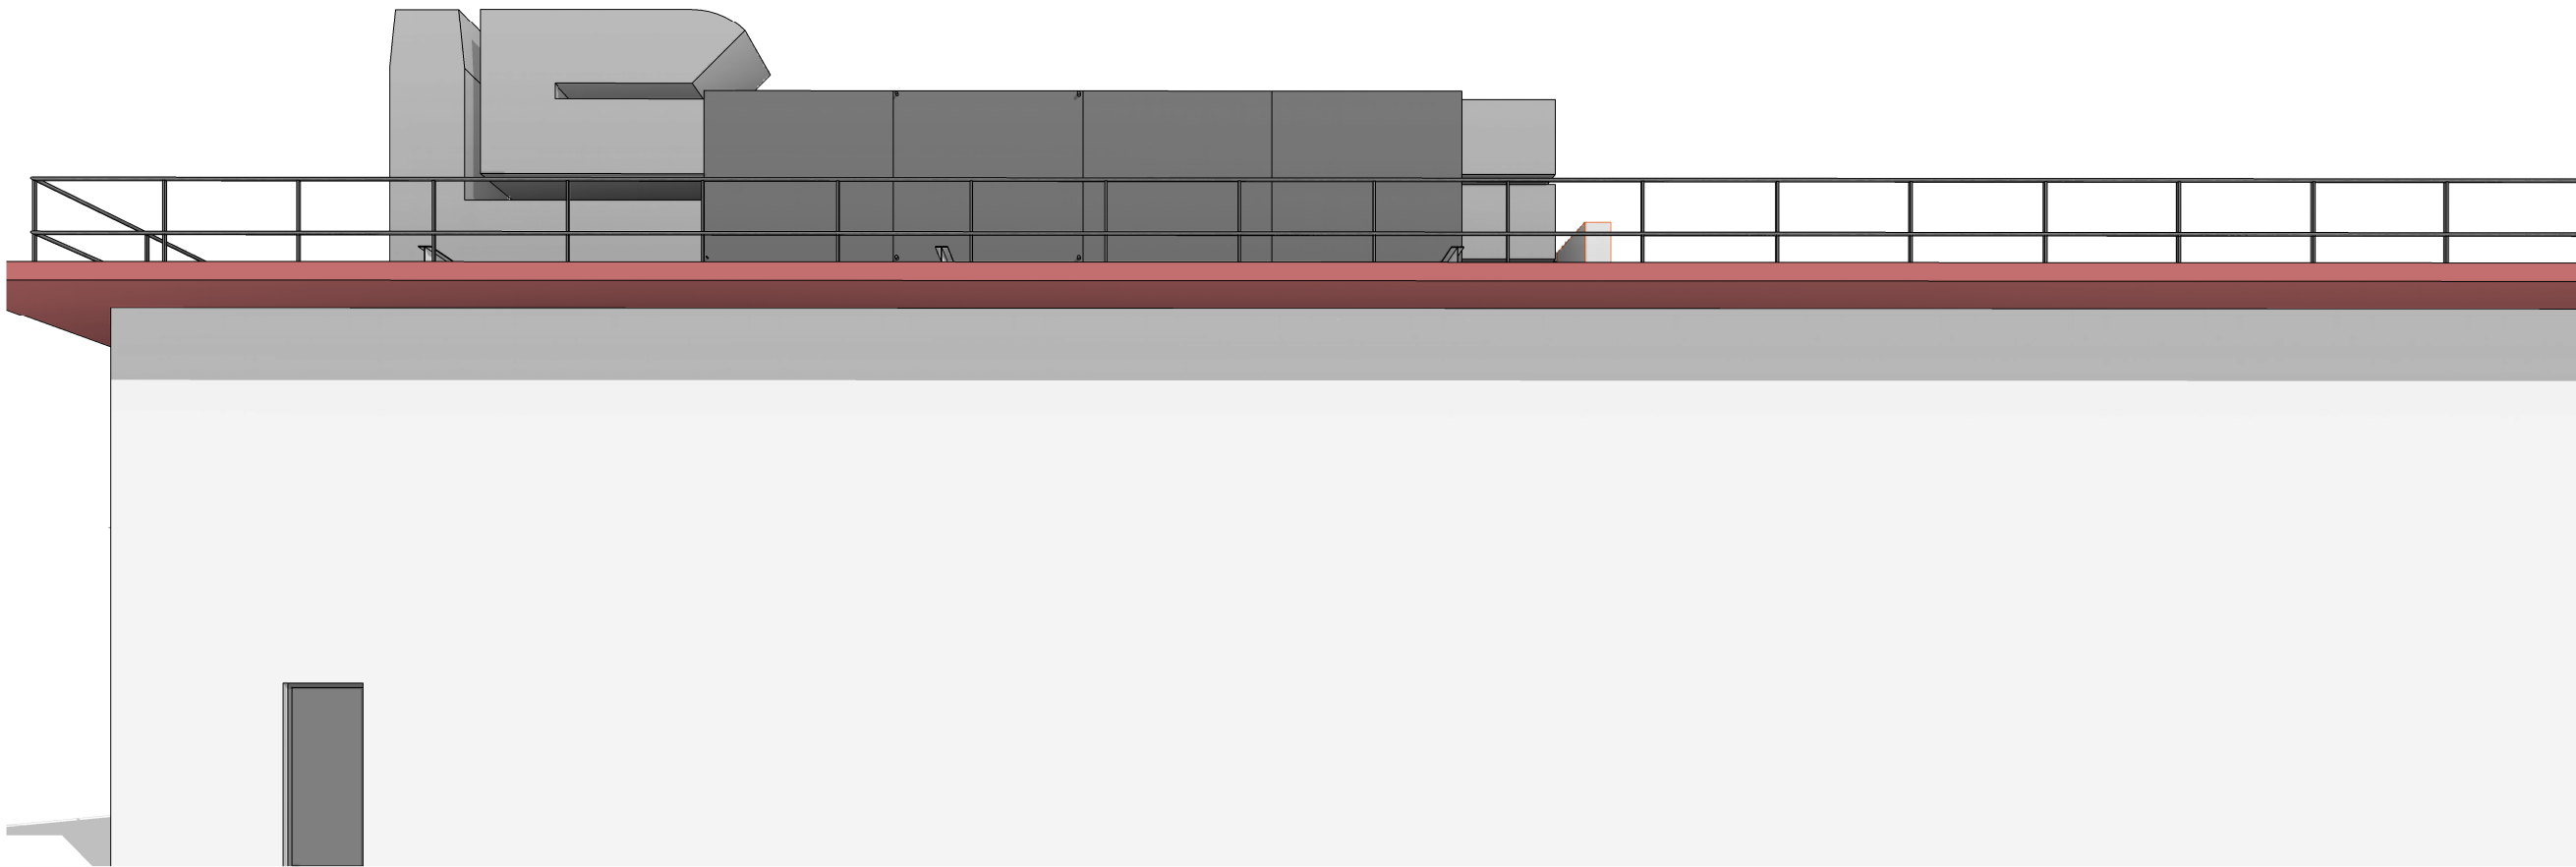

3D GROUND FLOOR PERSPECTIVE VIEW (NORTH) WITH NEW ASHPS

Drawing shows indicative / design-intent ONLY, existing mechanical equipment shown for illustrative purposes and not intended to be accurate. Location of AHU shown illustratively only for Architectural purposes, exact location to be determined by Mechanical Sub-contractor / Menerga based on a number of factors. Please refer to latest drawings from Menerga for details of AHU location, design and connections.

P02	08/04/2025	Planning Issue	NP	JH														
P01	01/04/2025	Issued for Review & Comment	NP	JH														
Rev:	Date:	Description:	By:															
		 Farrar Bamforth Architecture A: Bates Mill Colne Road Huddersfield HD1 3AG T: 01484 424 008 F: 01484 512 305 E: design@farrarbamforth.co.uk W: www.farrarbamforth.co.uk																
Client:		DESMO LTD & COLOUR SYNTHESIS SOLUTIONS																
		 																
Project Name:		INTERNAL FIT OUT WORKS, HEXAGON TOWER																
Project Address:		HEXAGON TOWER, CRUMPSALL VALE, BLACKLEY, MANCHESTER																
Reference:		<table><tr><th>Project</th><th>Originator</th><th>Functional</th><th>Spatial</th><th>Form</th><th>Discipline</th><th>Number</th></tr><tr><td>23C41</td><td>FBA</td><td>ZZ</td><td>RO</td><td>DR</td><td>A</td><td>5711</td></tr></table>			Project	Originator	Functional	Spatial	Form	Discipline	Number	23C41	FBA	ZZ	RO	DR	A	5711
Project	Originator	Functional	Spatial	Form	Discipline	Number												
23C41	FBA	ZZ	RO	DR	A	5711												
Title:		PROPOSED ASHPS GENERAL ARRANGEMENT																
Status:		<table><tr><th>Code</th><th>Description</th><th>Revision:</th></tr><tr><td>A3</td><td>DEVELOPED DESIGN</td><td>P02</td></tr></table>			Code	Description	Revision:	A3	DEVELOPED DESIGN	P02								
Code	Description	Revision:																
A3	DEVELOPED DESIGN	P02																
Created By:		Authorised By:	Date:	Scale at A1:														
NP		JH	APR. 2025	As indicated														
This document is © Farrar Bamforth Architecture Ltd. Drawing measurements shall not be obtained by scaling. Verify all dimensions prior to construction or product manufacture. If in doubt, contact the document author. Immediately report any discrepancies on this document to Farrar Bamforth Architecture Ltd. This document is to be read in conjunction with associated models, specifications and related consultants / supplier documents.																		