




Princess Street




Mosley Street

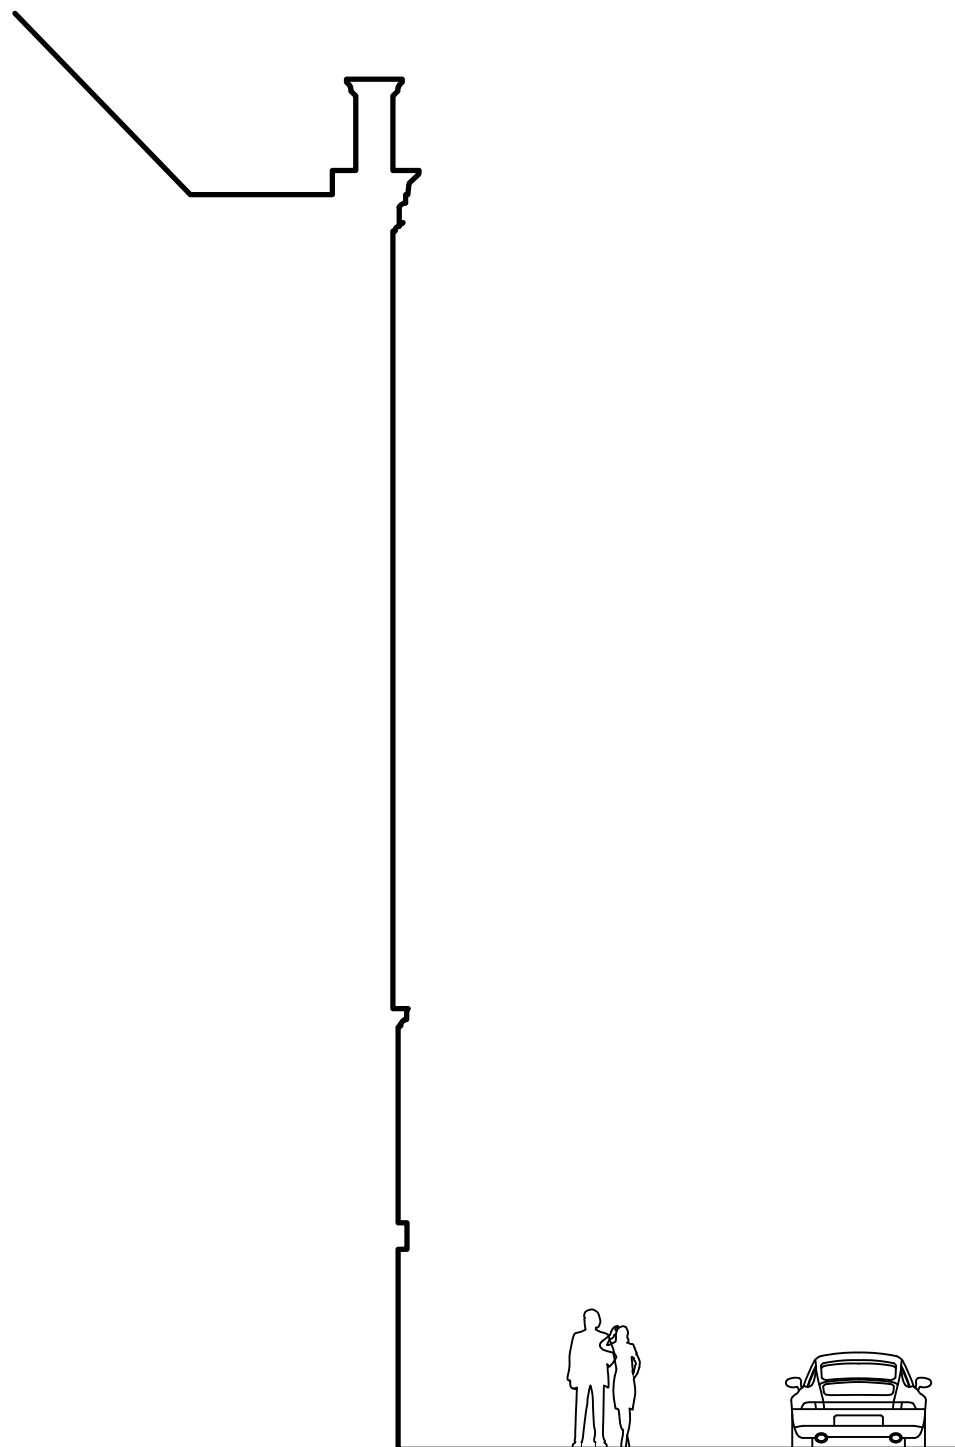

Typical Section

Elevations as Existing

77 - 79 Mosley Street
Manchester
M2 3LQ

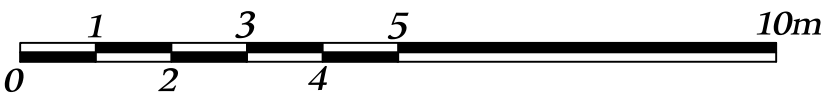

First Floor, 44 Charlotte Street,
London, W1T 2NR
T. 0207 6372057 www.infinity-outdoor.co.uk

Scale	Size	Date
1:100	A1	June 2023

Elevations as Existing

Drawing Ref	Revision No.
IOL.MS.02	-

This drawing is the property of Infinity Outdoor Limited (copyright is reserved). This drawing is issued on condition that it is not copied, reproduced, retained or disclosed to any unauthorised person, either wholly or in part without the consent in writing of Infinity Outdoor Limited.