




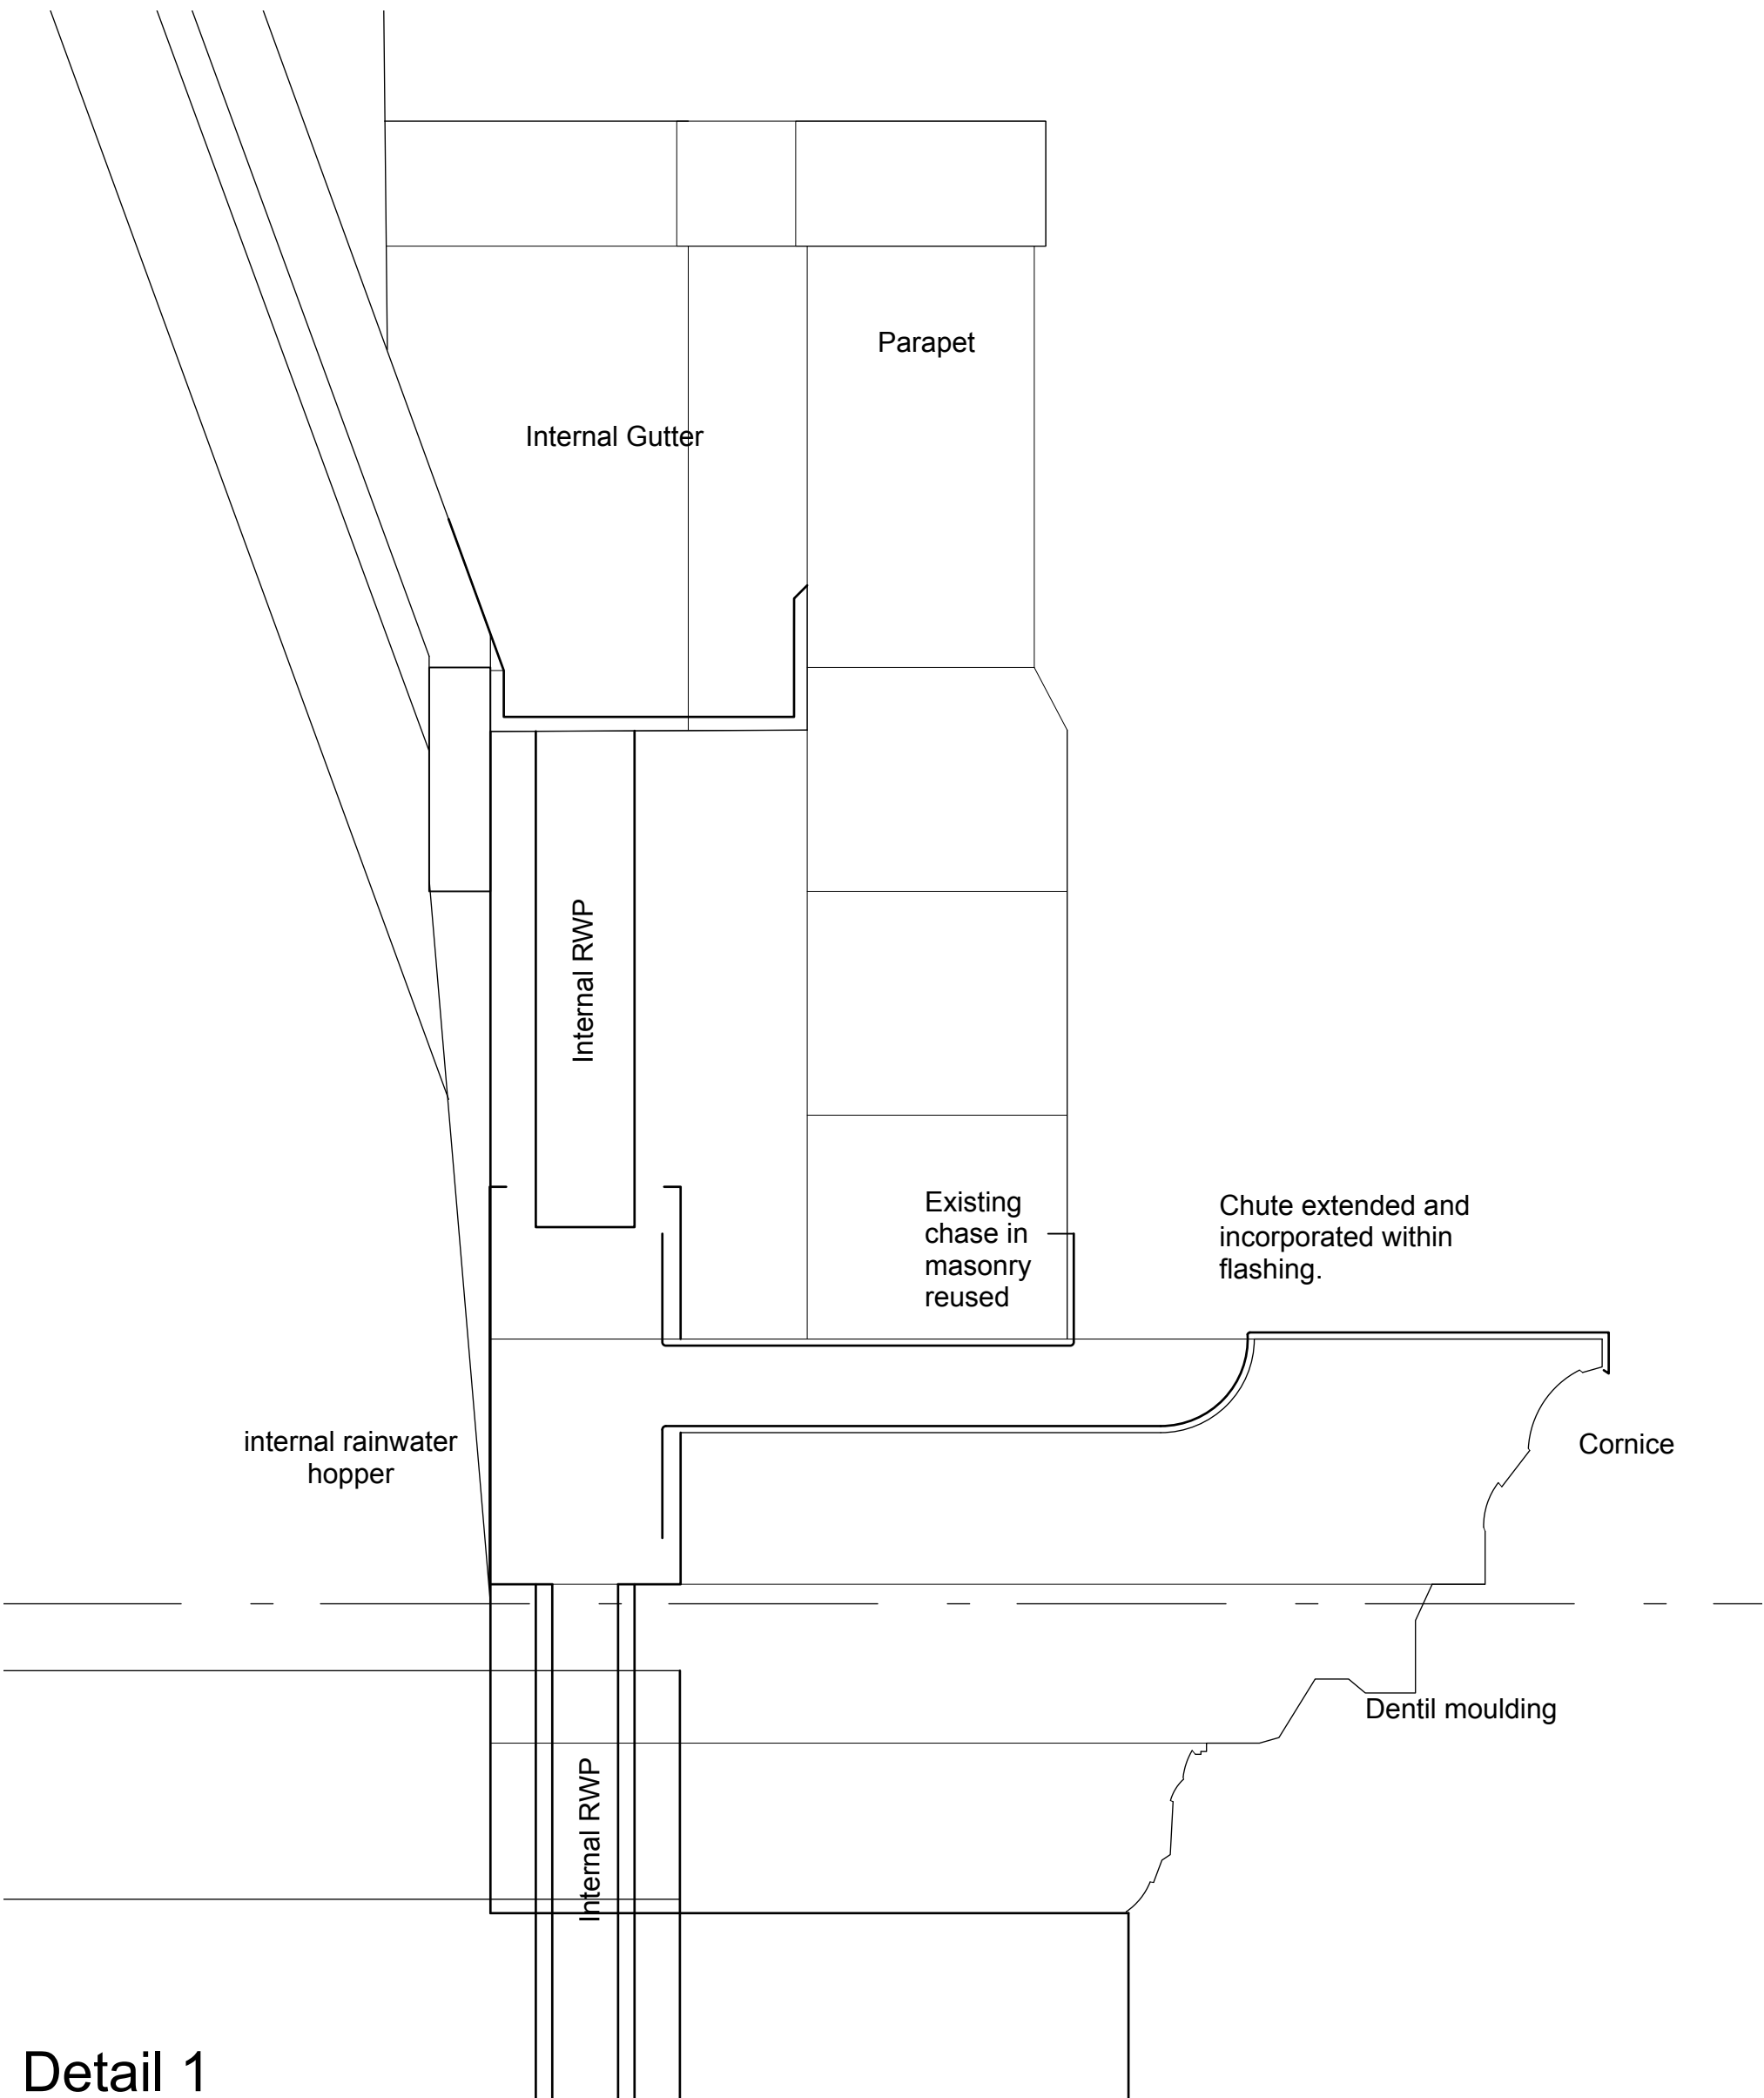

Detail 1

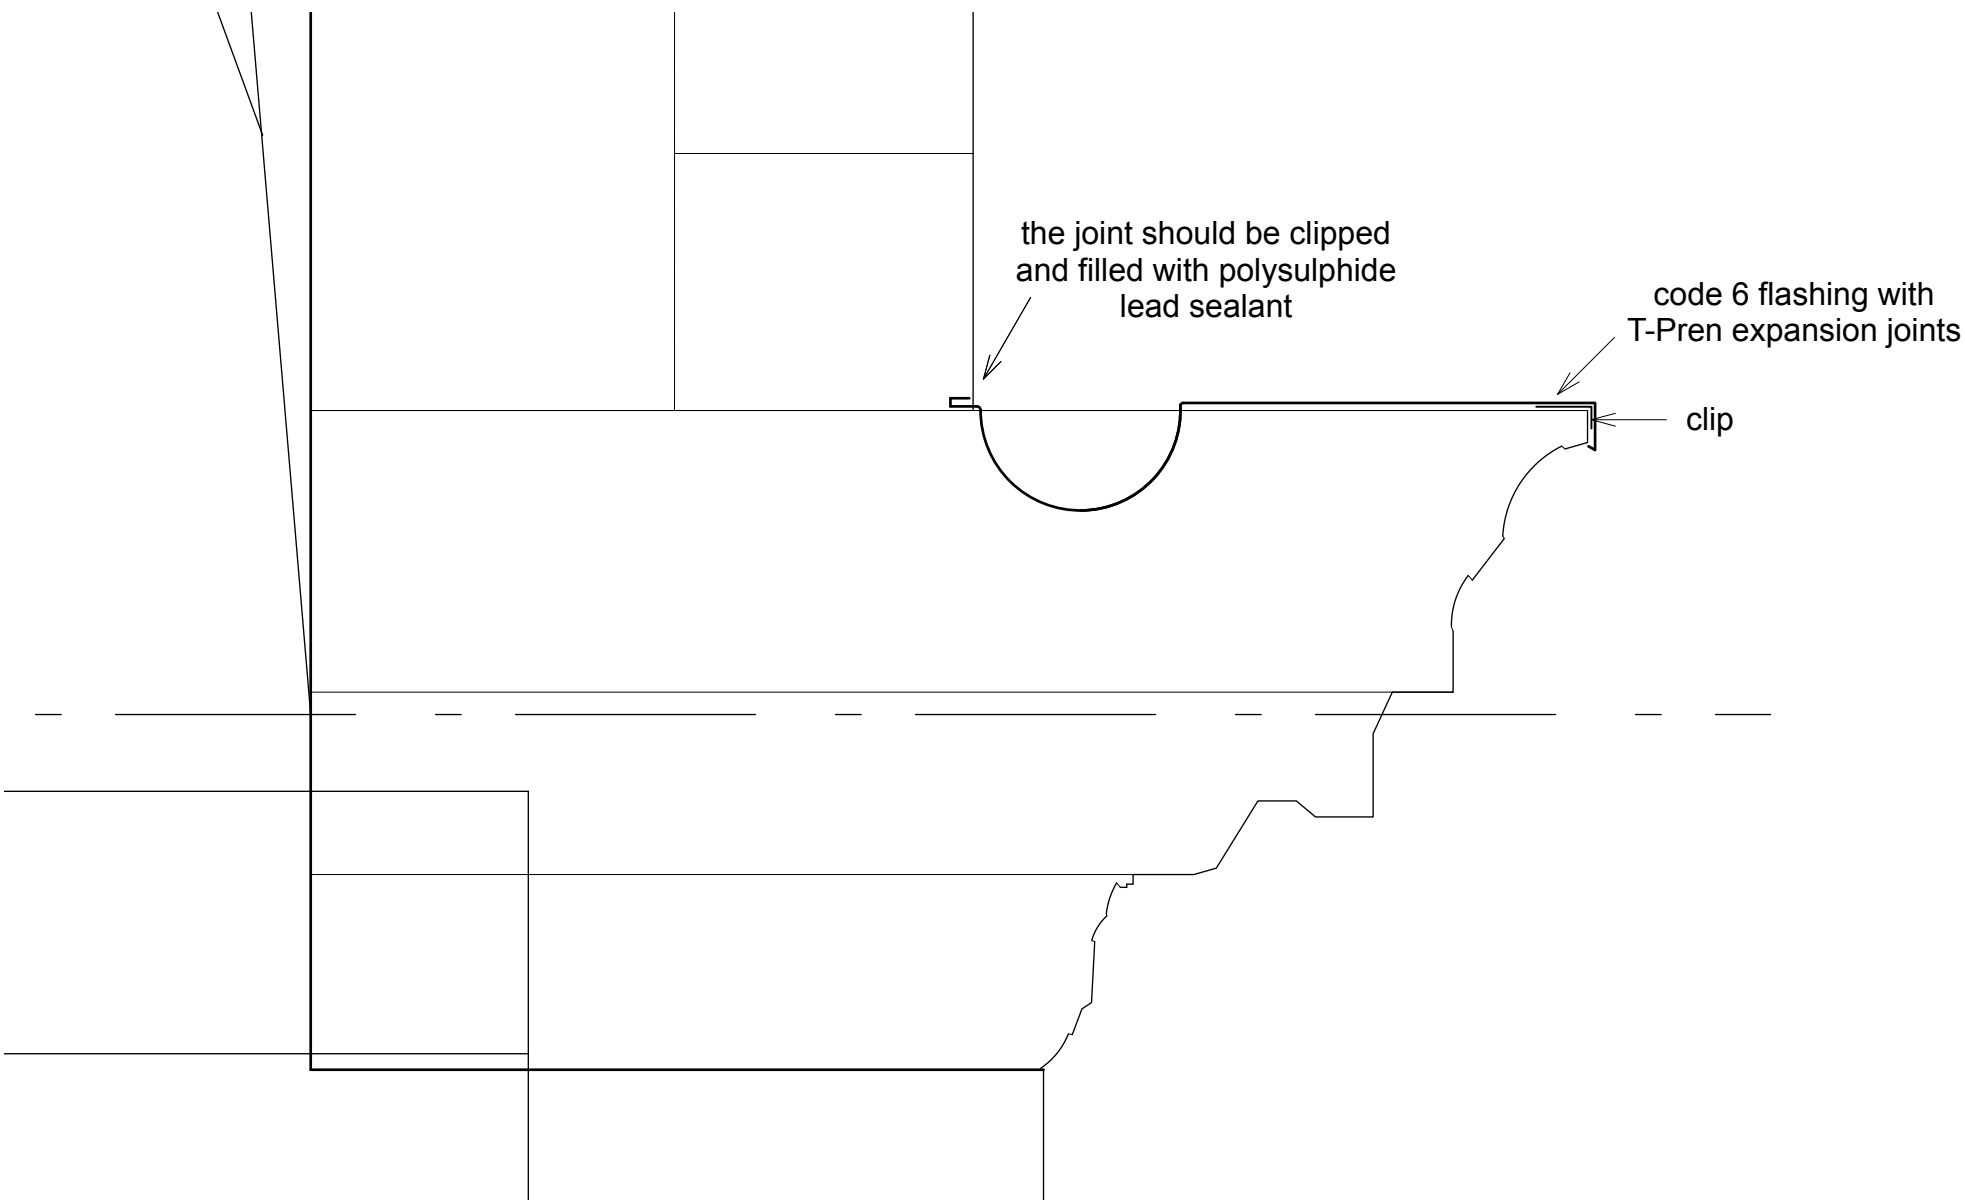

Detail 2

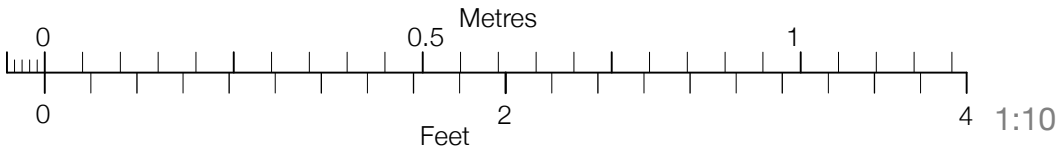

CONTRACT DRAWING

|                                   |
|-----------------------------------|
| Revision                          |
| Project                           |
| External Repairs                  |
| Address                           |
| 36 Charlotte Street<br>Manchester |
| Client                            |
| Chan Hong Property<br>Management  |
| Drawing                           |
| Details                           |


storah

architecture


Chartered Architects  
RIBA Chartered Practice

|                |                 |              |       |
|----------------|-----------------|--------------|-------|
| www.storah.com | mail@storah.com | 01706 813214 |       |
| Scale          | Sheet Size      | Date         | Drawn |
| 1:10           | ISO A1          | May '24      | RAS   |

|                |          |
|----------------|----------|
| Drawing Number | Revision |
| 24-017 - 023   |          |

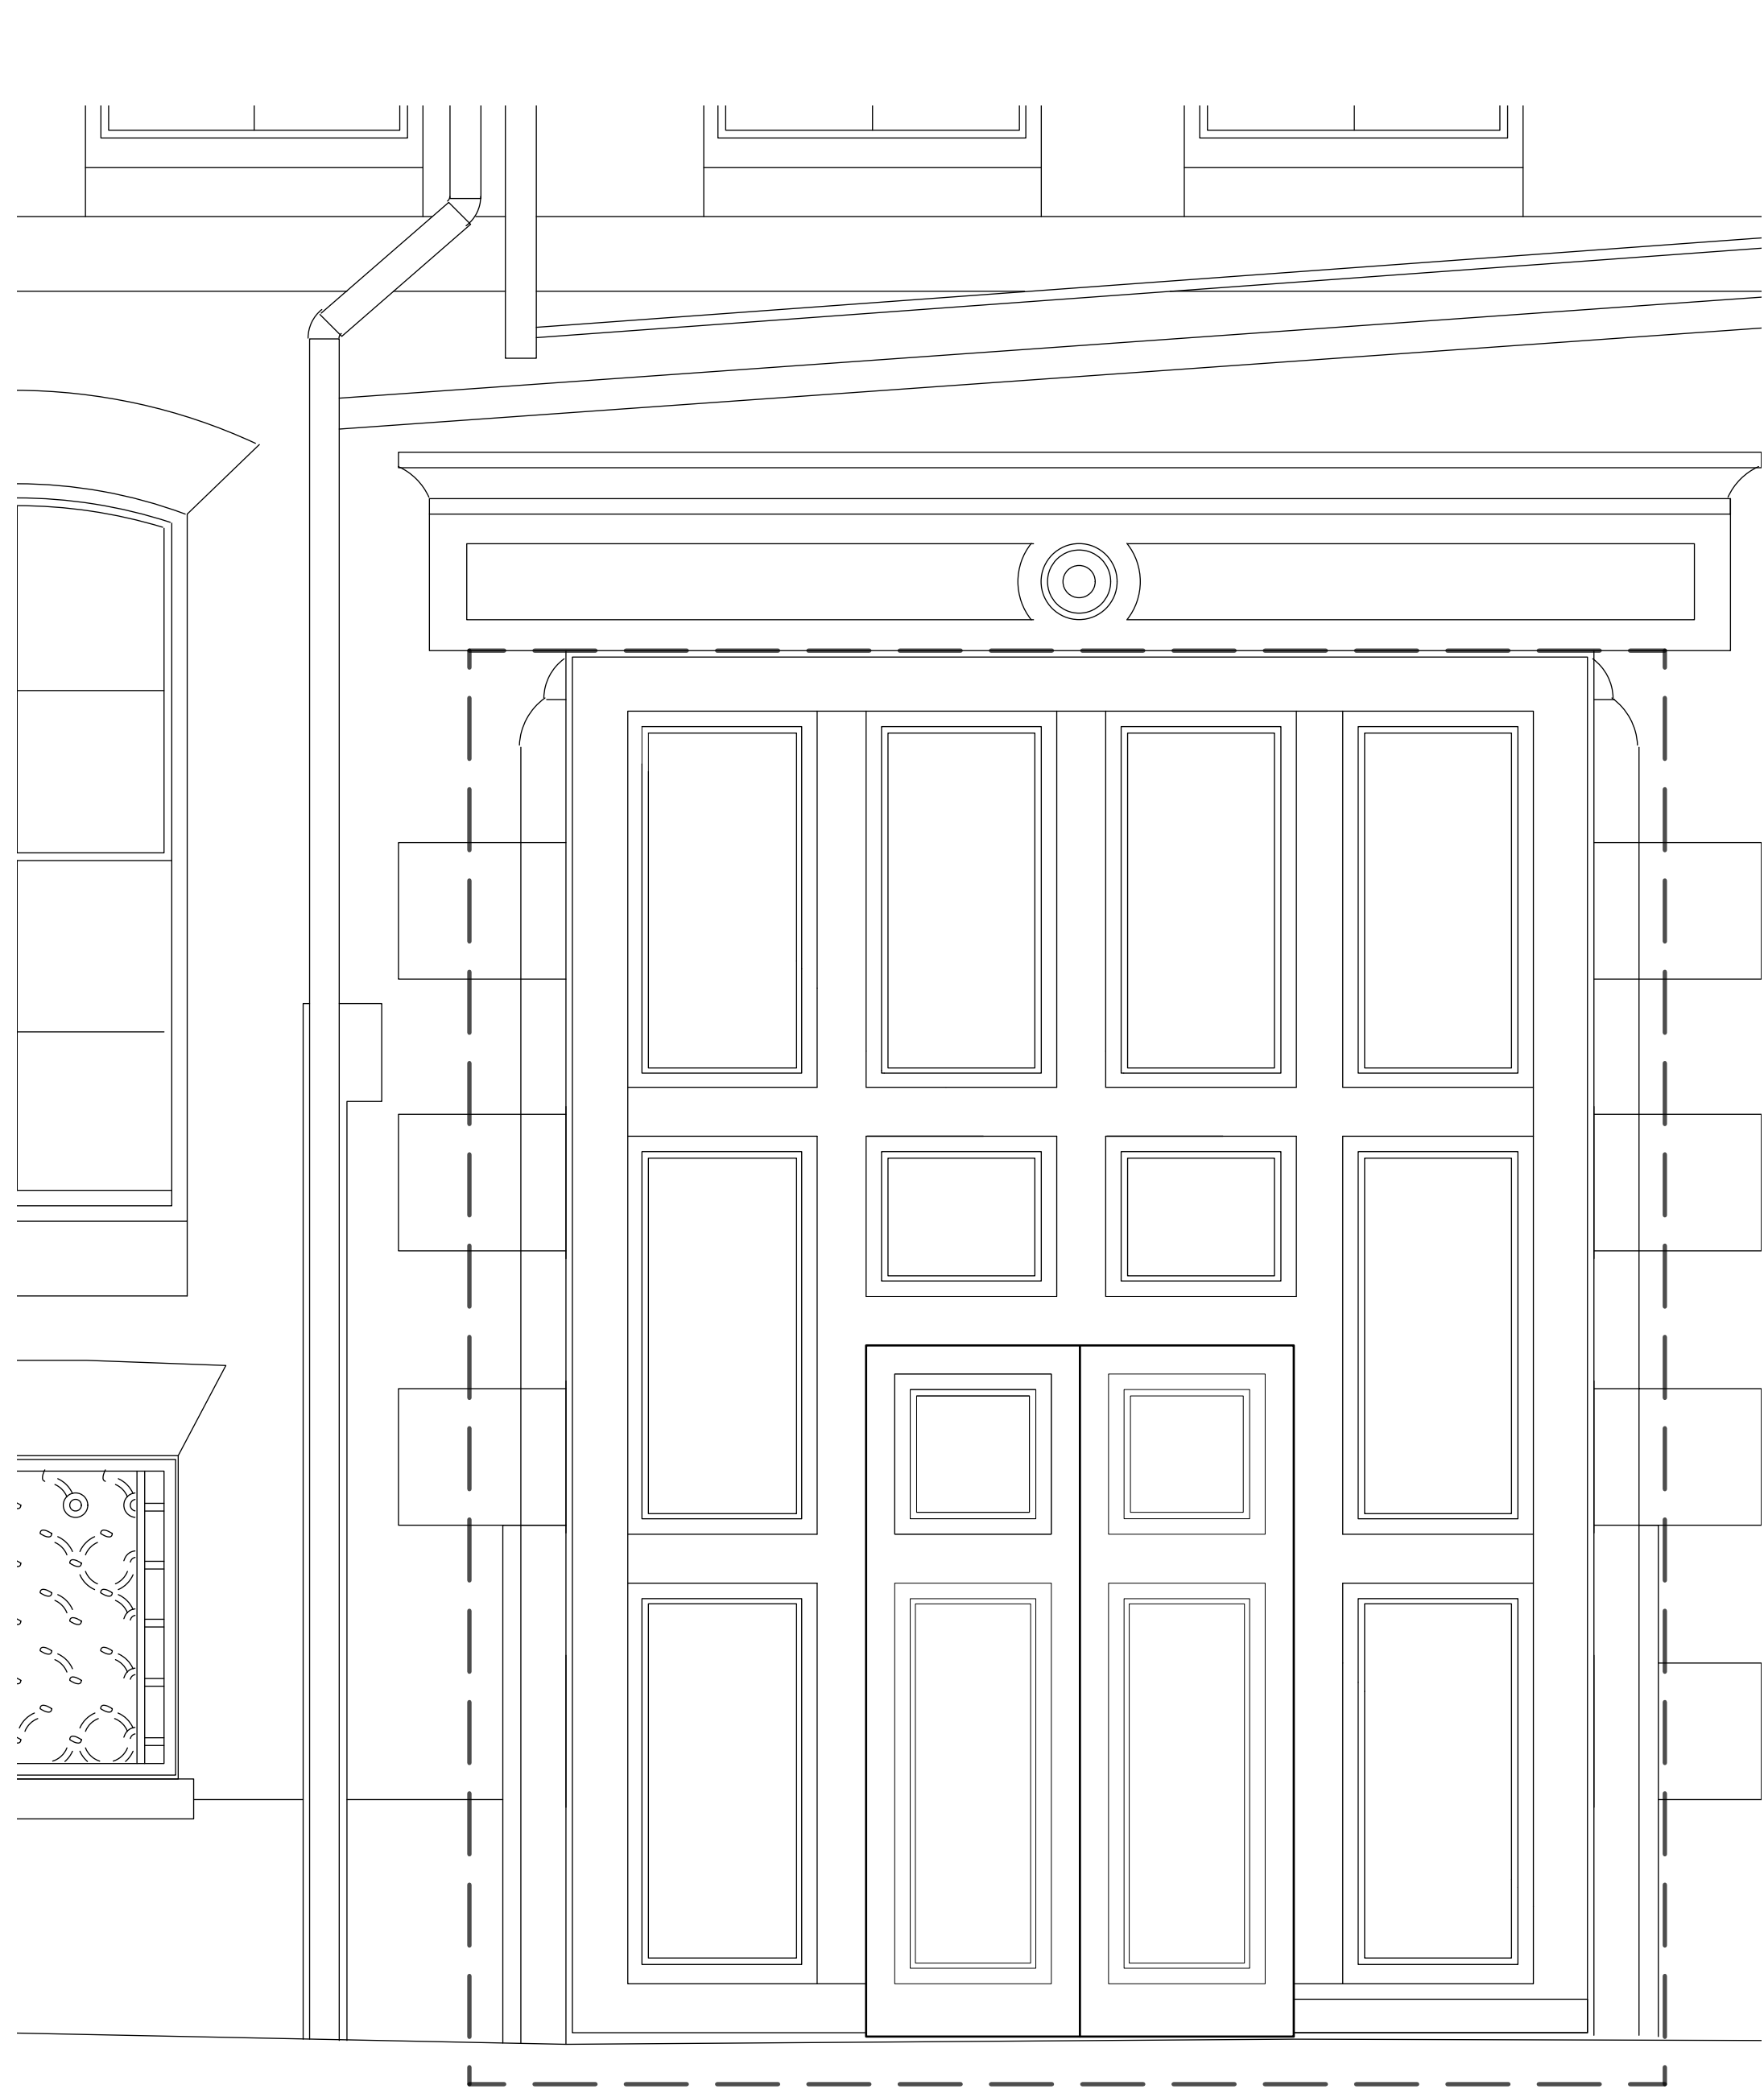


Detail 1- External Elevation  
scale 1:20 @ A1

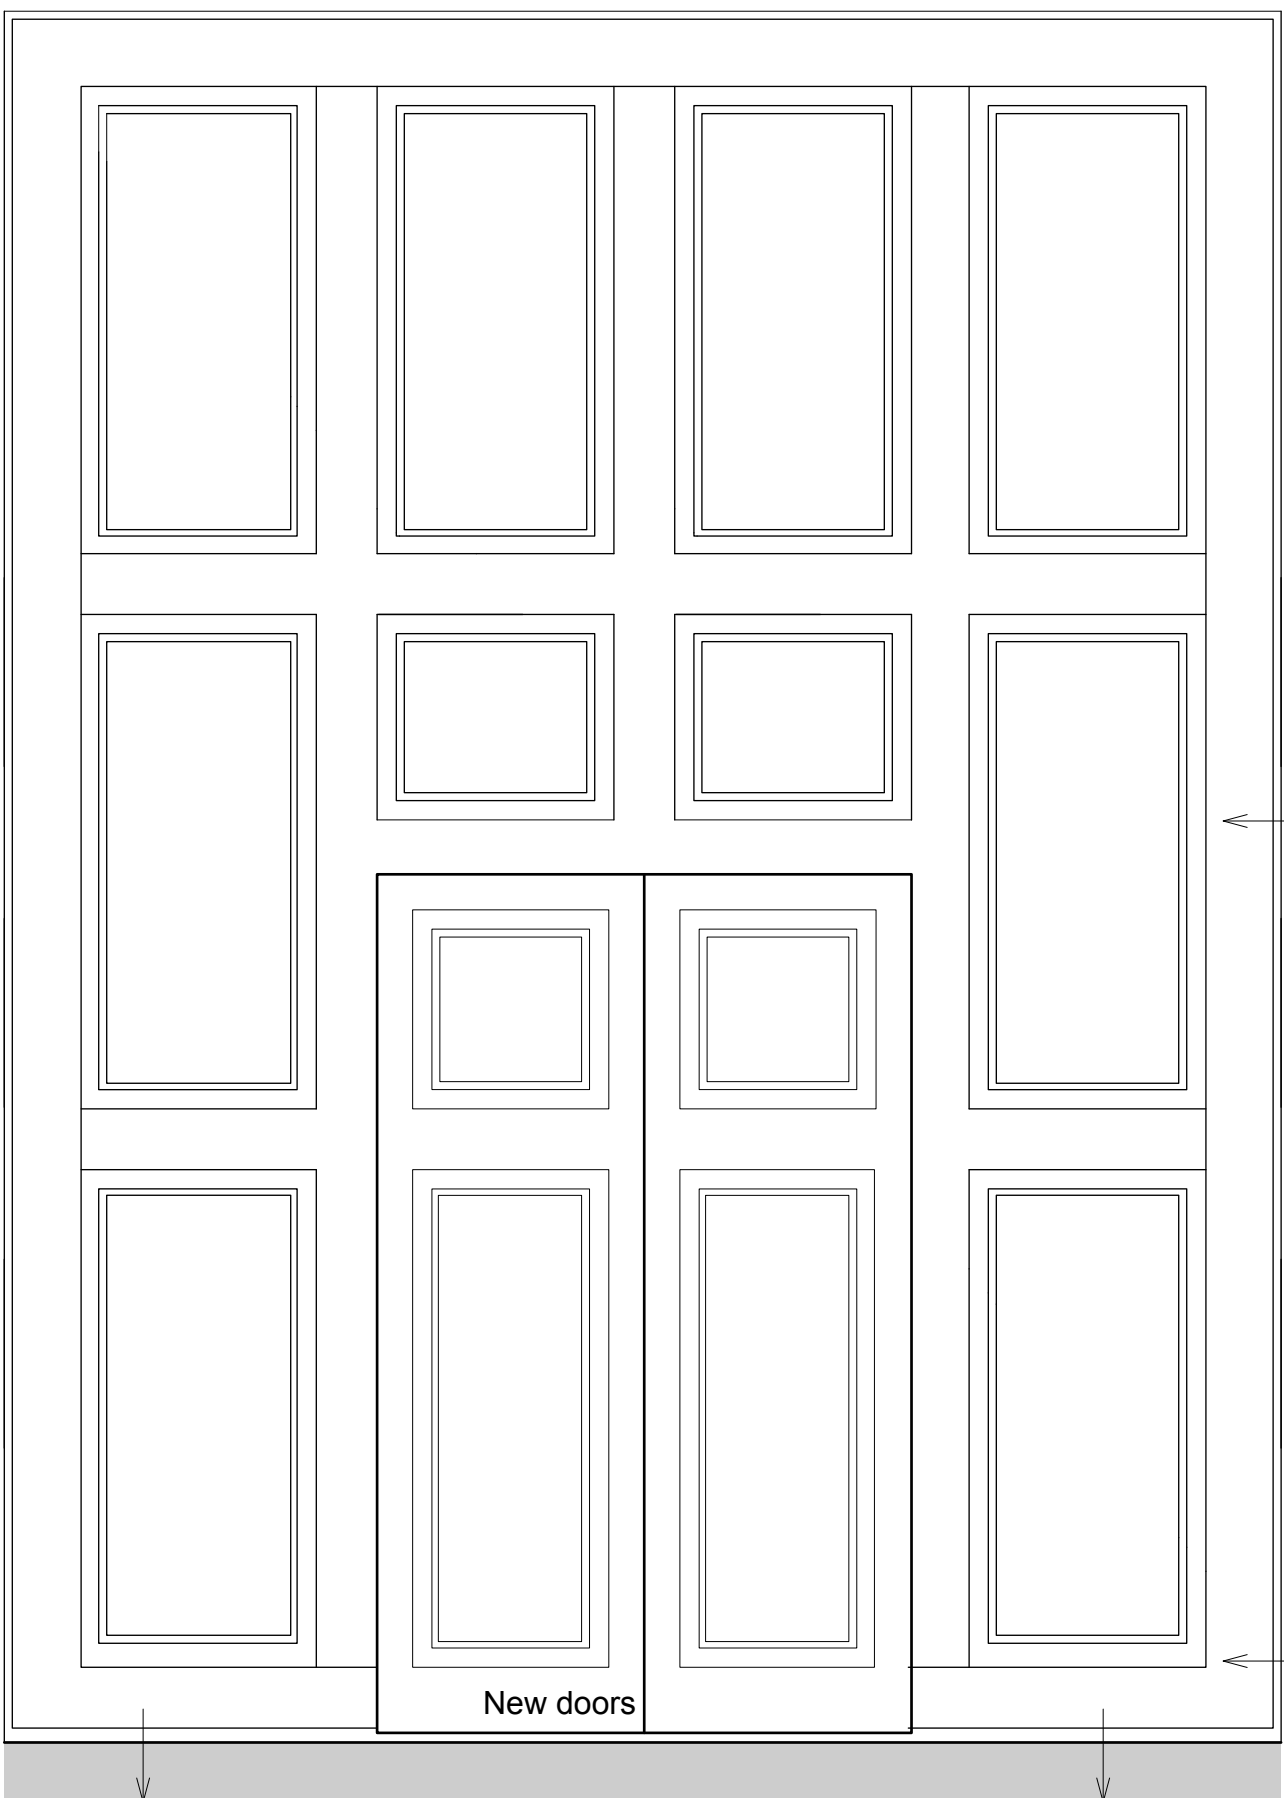


Detail 1- Internal Elevation  
scale 1:20 @ A1

Frames made good with new door head inserted profile to match over timber

Straps to doors removed

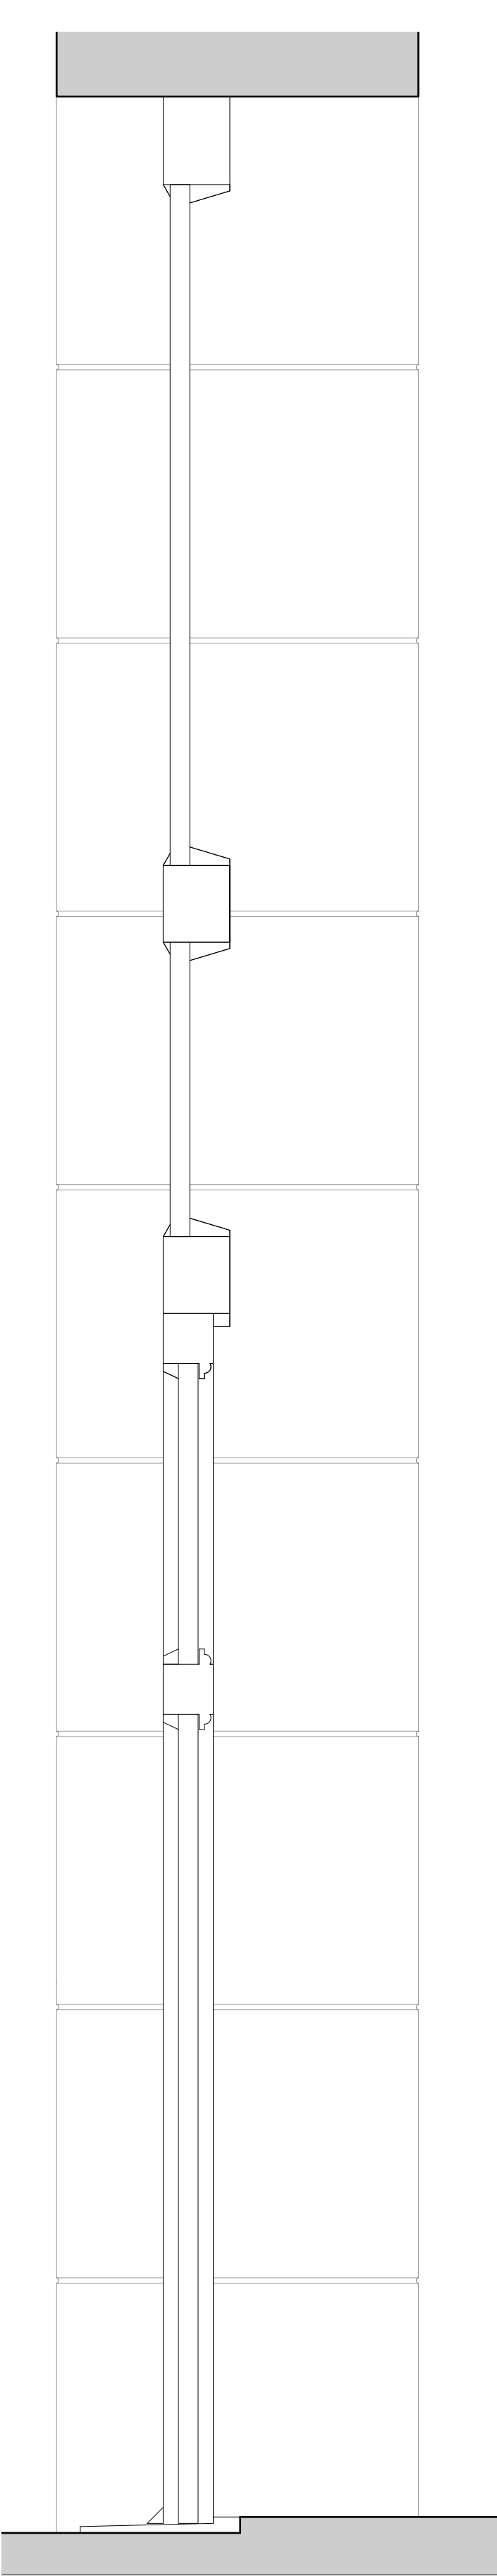


Detail 1- Section  
scale 1:10 @ A1

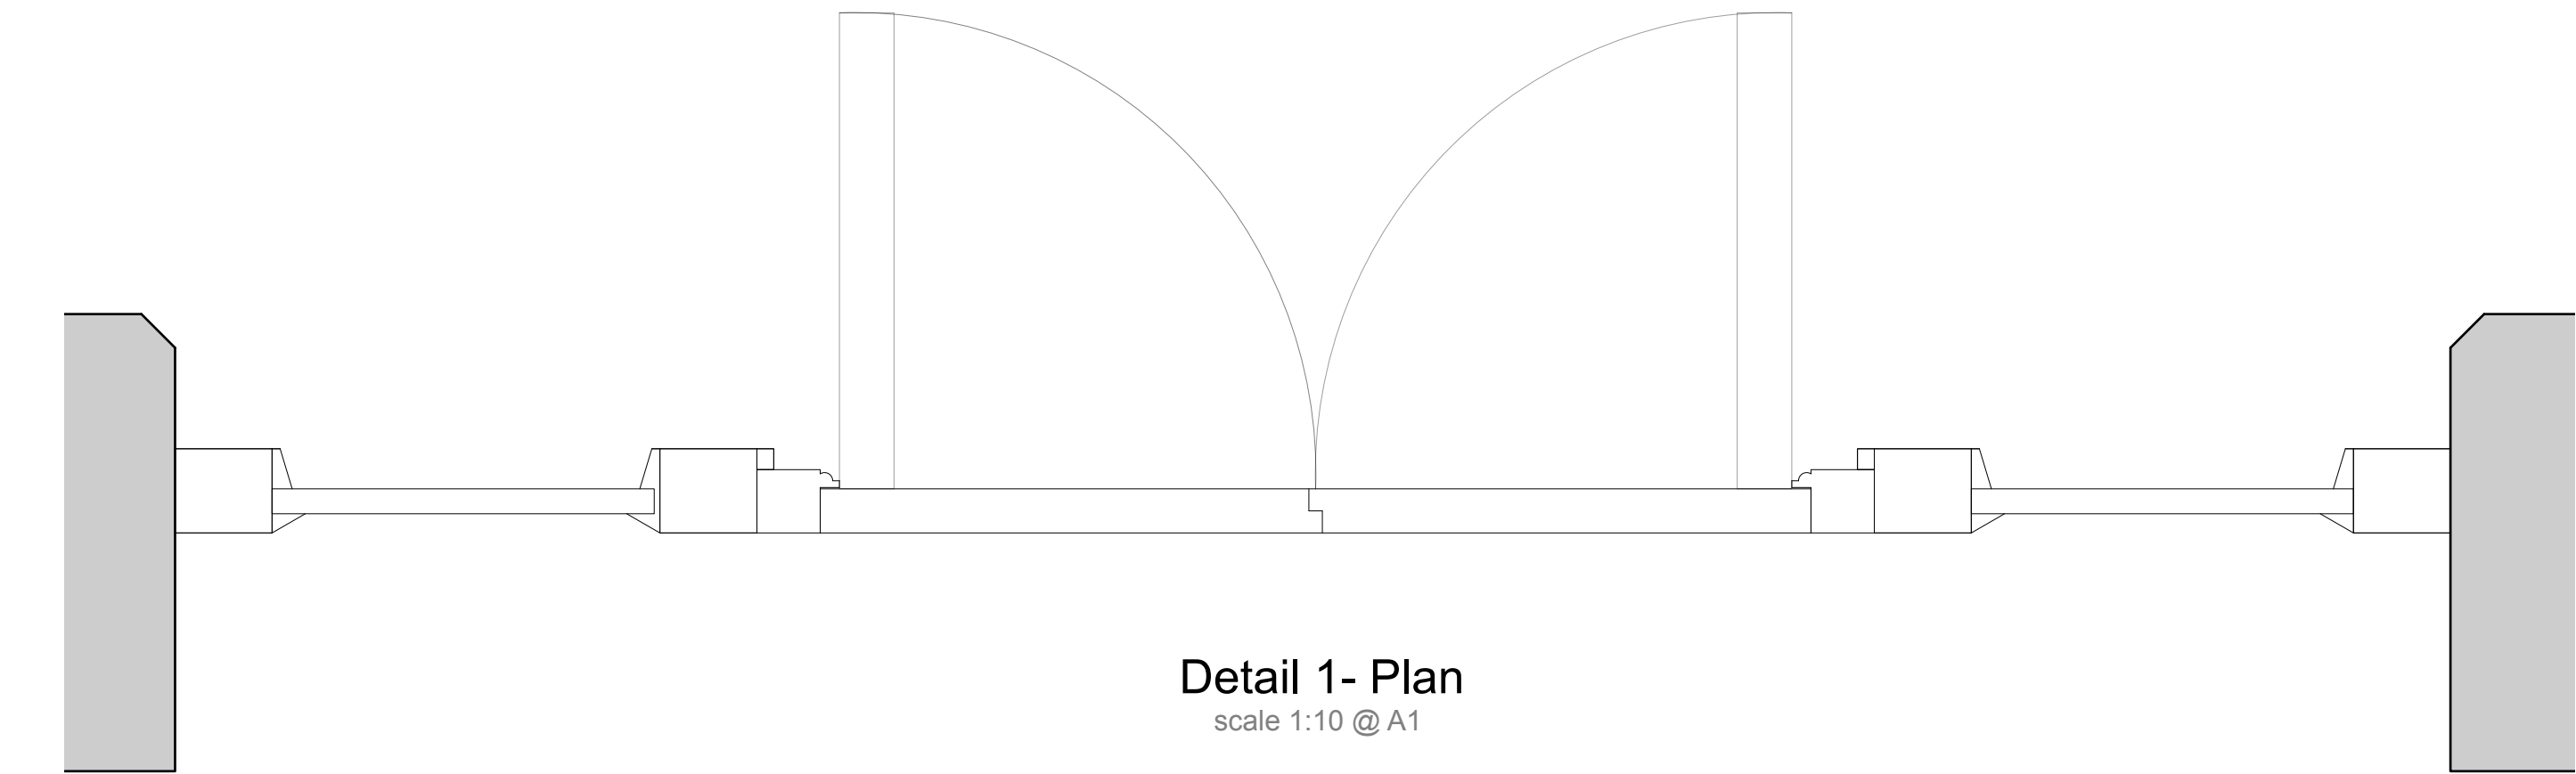

Detail 1- Plan  
scale 1:10 @ A1

NotForConstruction

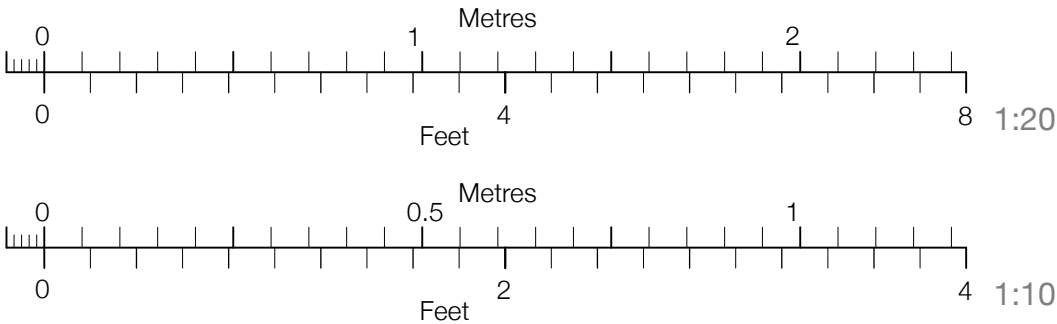

CONTRACT DRAWING

|          |                                   |
|----------|-----------------------------------|
| Revision |                                   |
| Project  | External Repairs                  |
| Address  | 36 Charlotte Street<br>Manchester |
| Client   | Chan Hong Property<br>Management  |
| Drawing  | Door Details                      |


storah

architecture


Chartered Architects  
RIBA Chartered Practice

|                |                 |              |
|----------------|-----------------|--------------|
| www.storah.com | mail@storah.com | 01706 813214 |
| Scale          | Sheet Size      | Date         |
| VAI            | ISO A1          | May '24      |
|                |                 | RAS          |


|                |          |
|----------------|----------|
| Drawing Number | Revision |
| 24-017 - 024   |          |

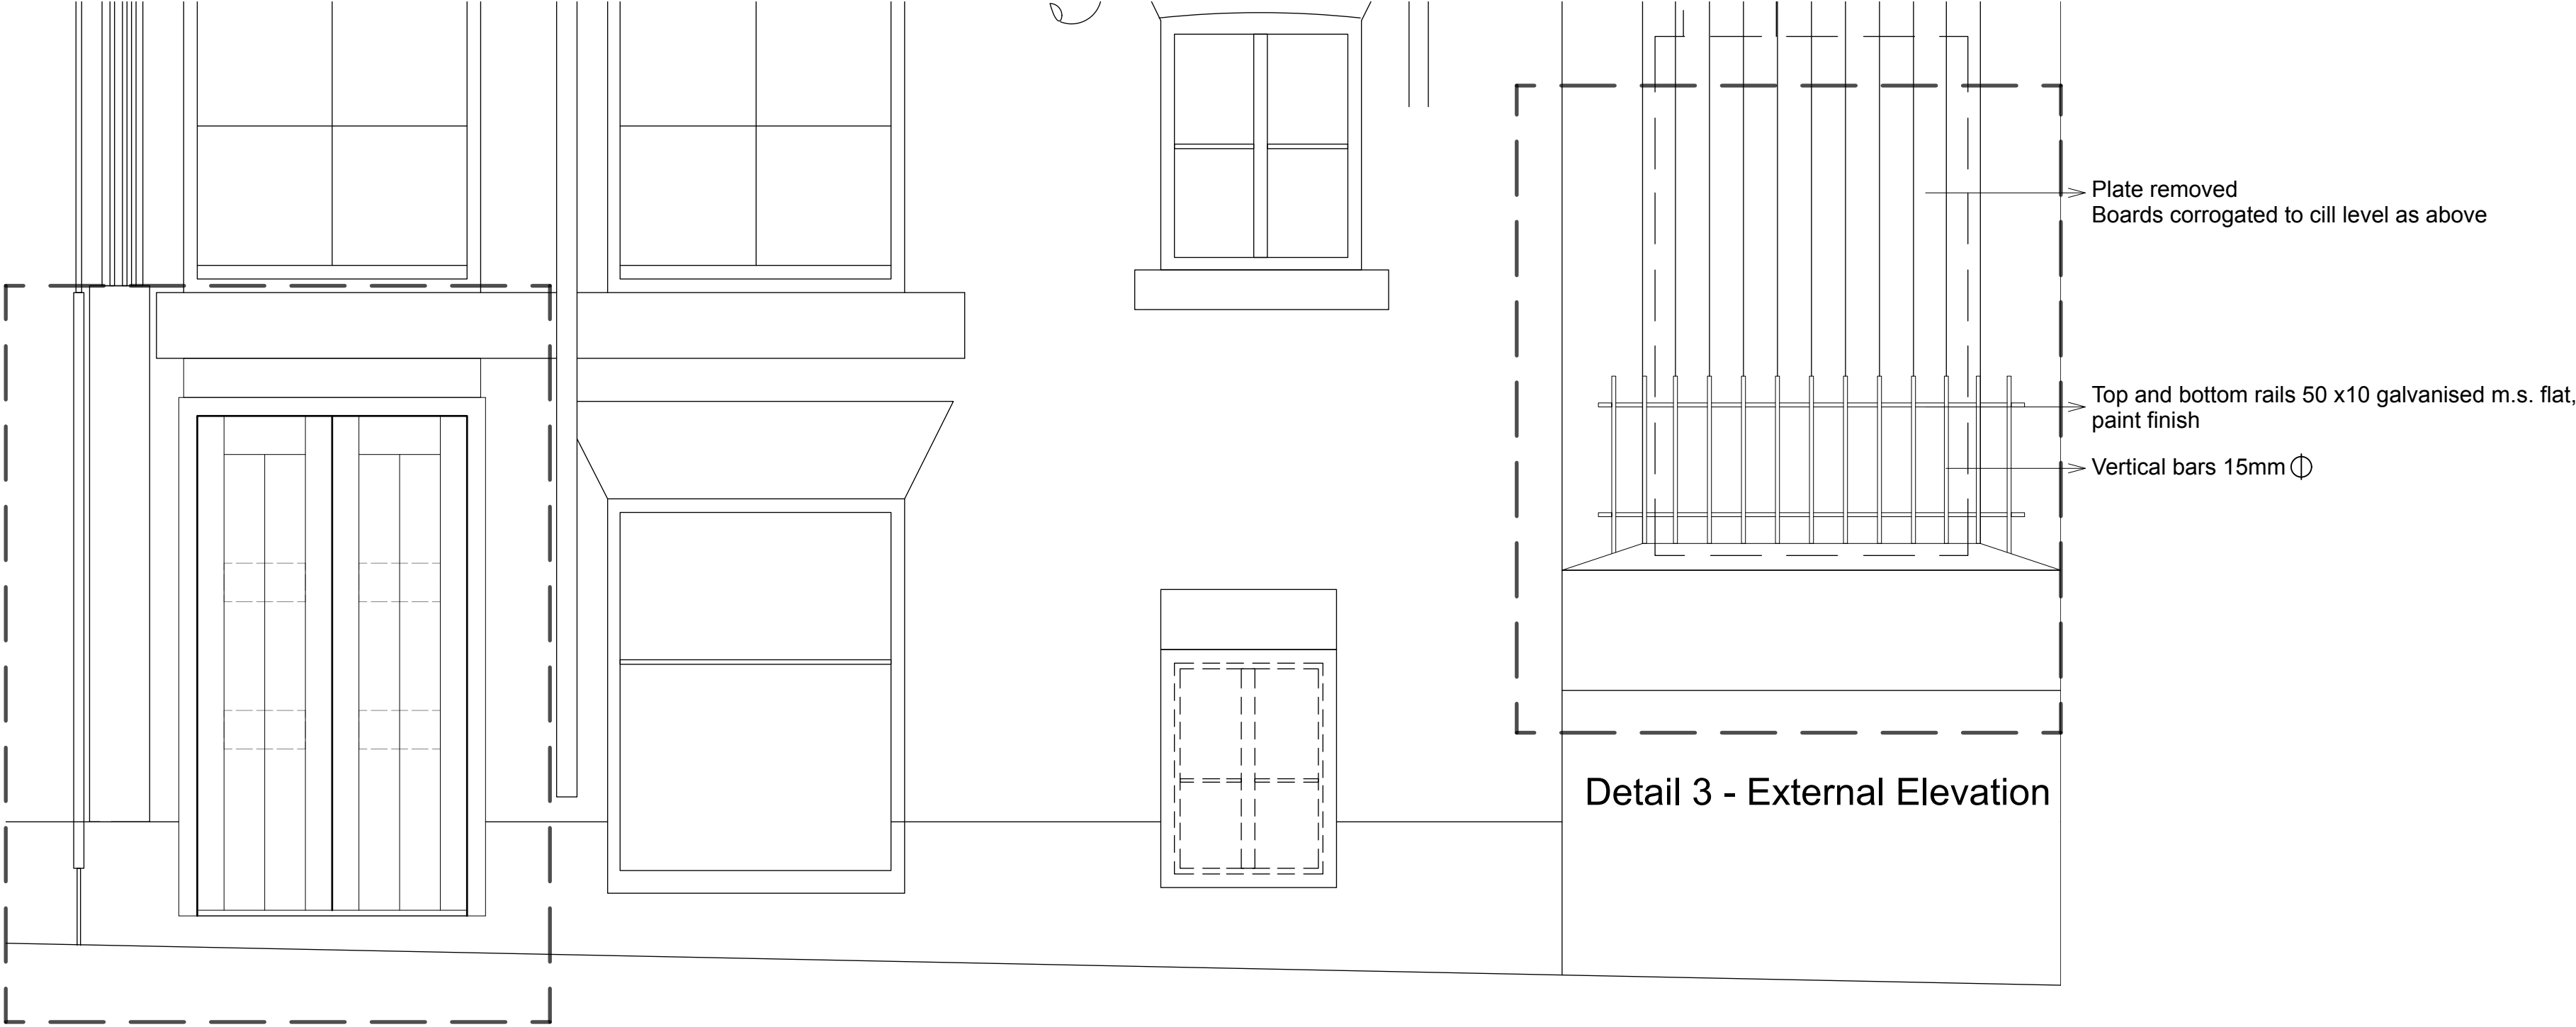


Detail 2- External Elevation  
scale 1:20 @ A1

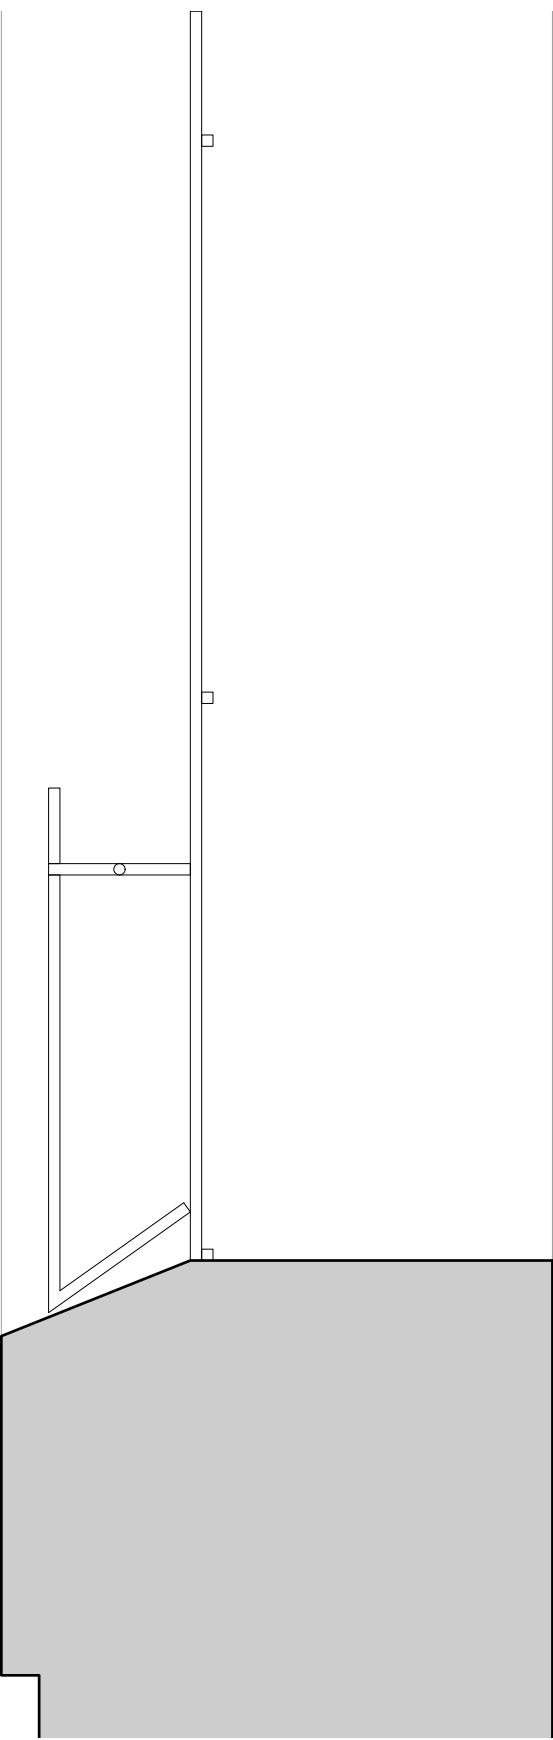


Detail 3 - Section  
scale 1:10 @ A1

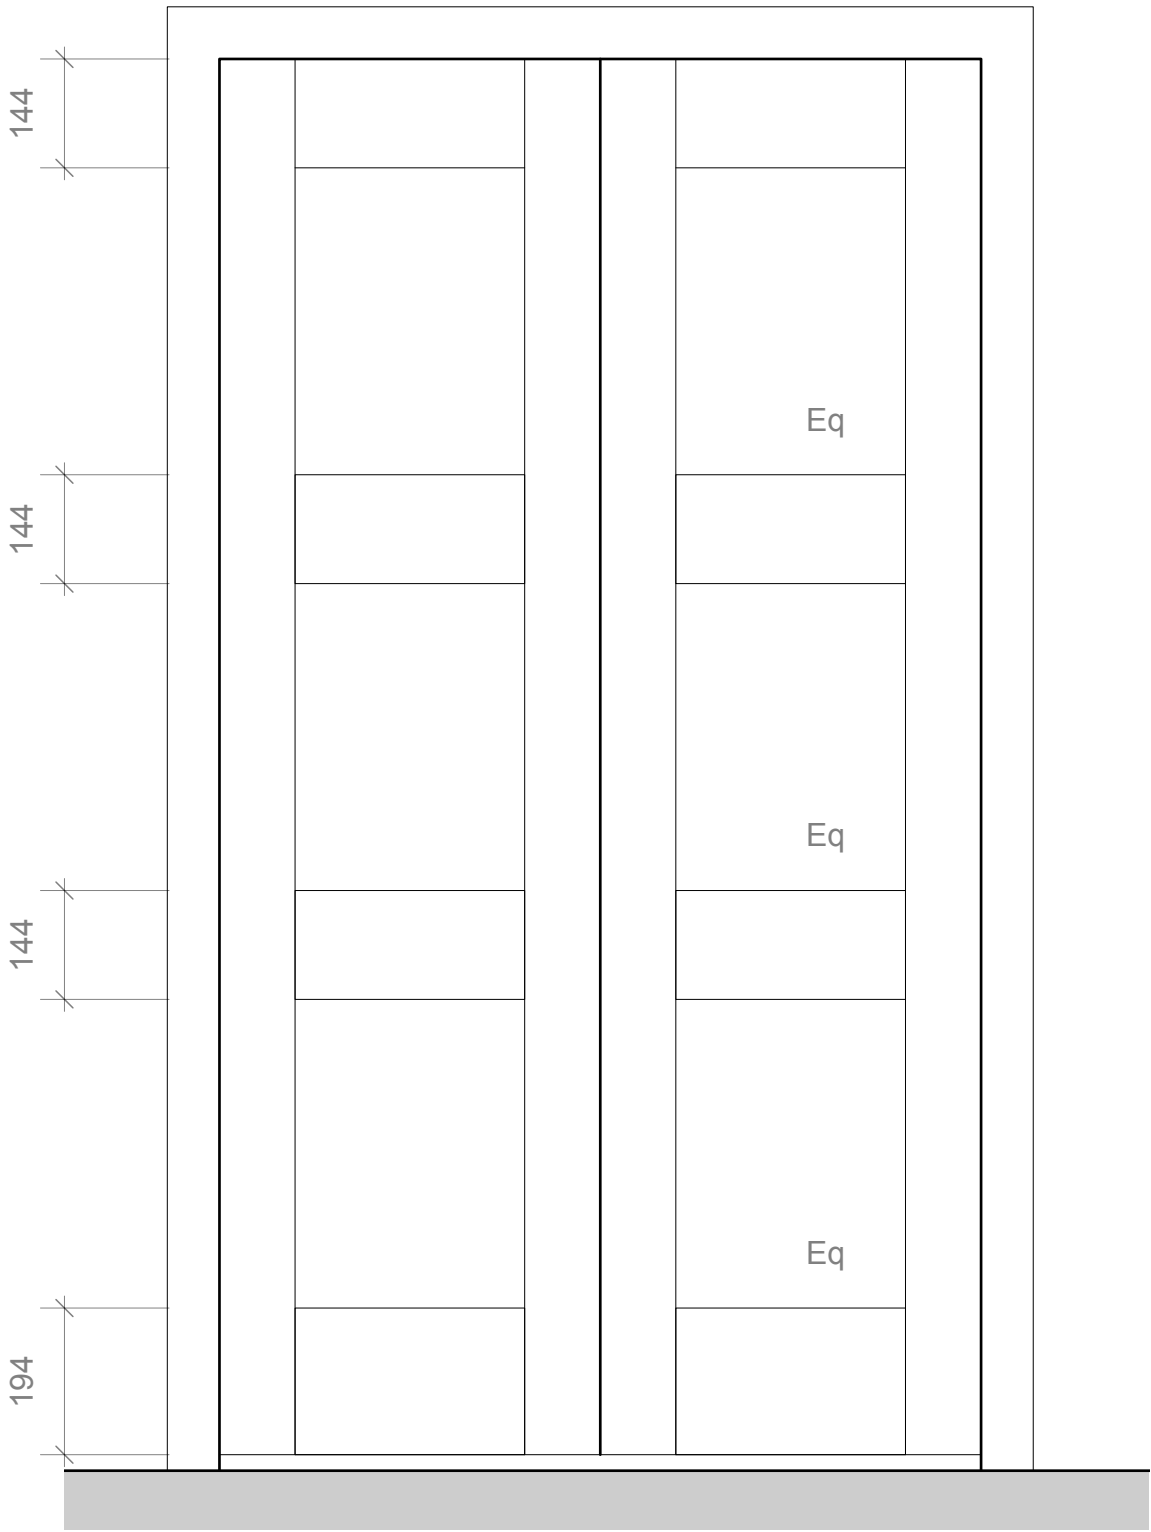


Detail 2- Internal Elevation  
scale 1:10 @ A1

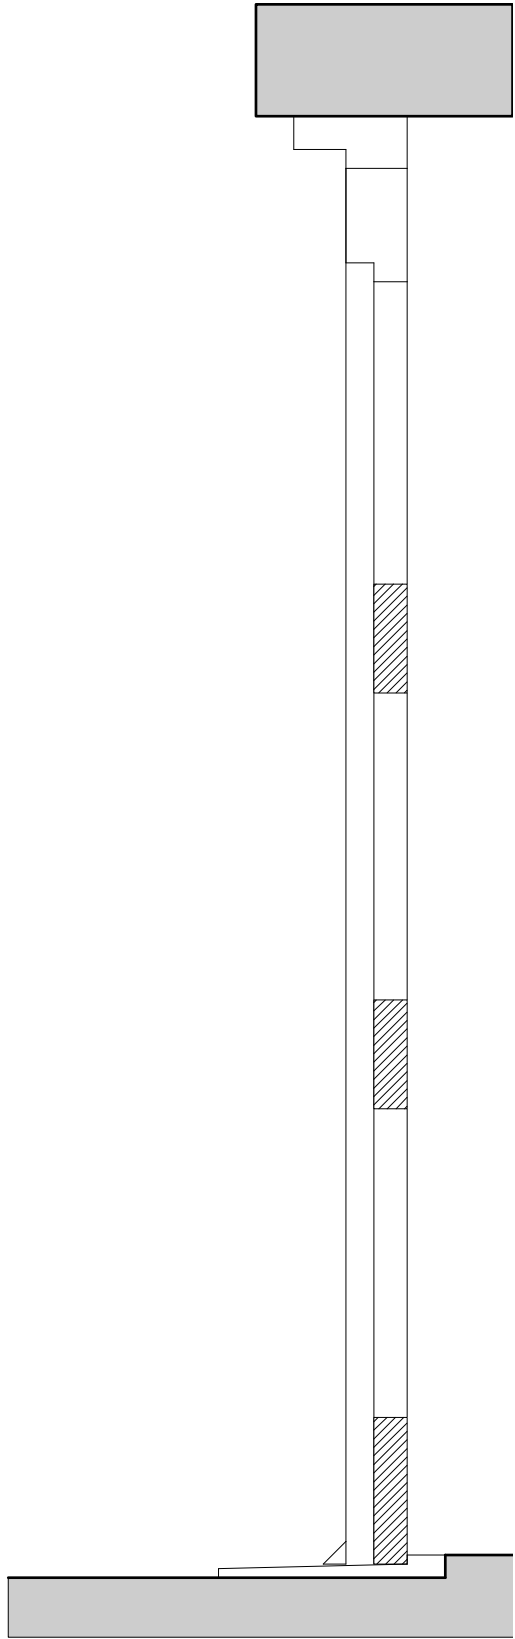

Detail 2- Internal Section  
scale 1:10 @ A1

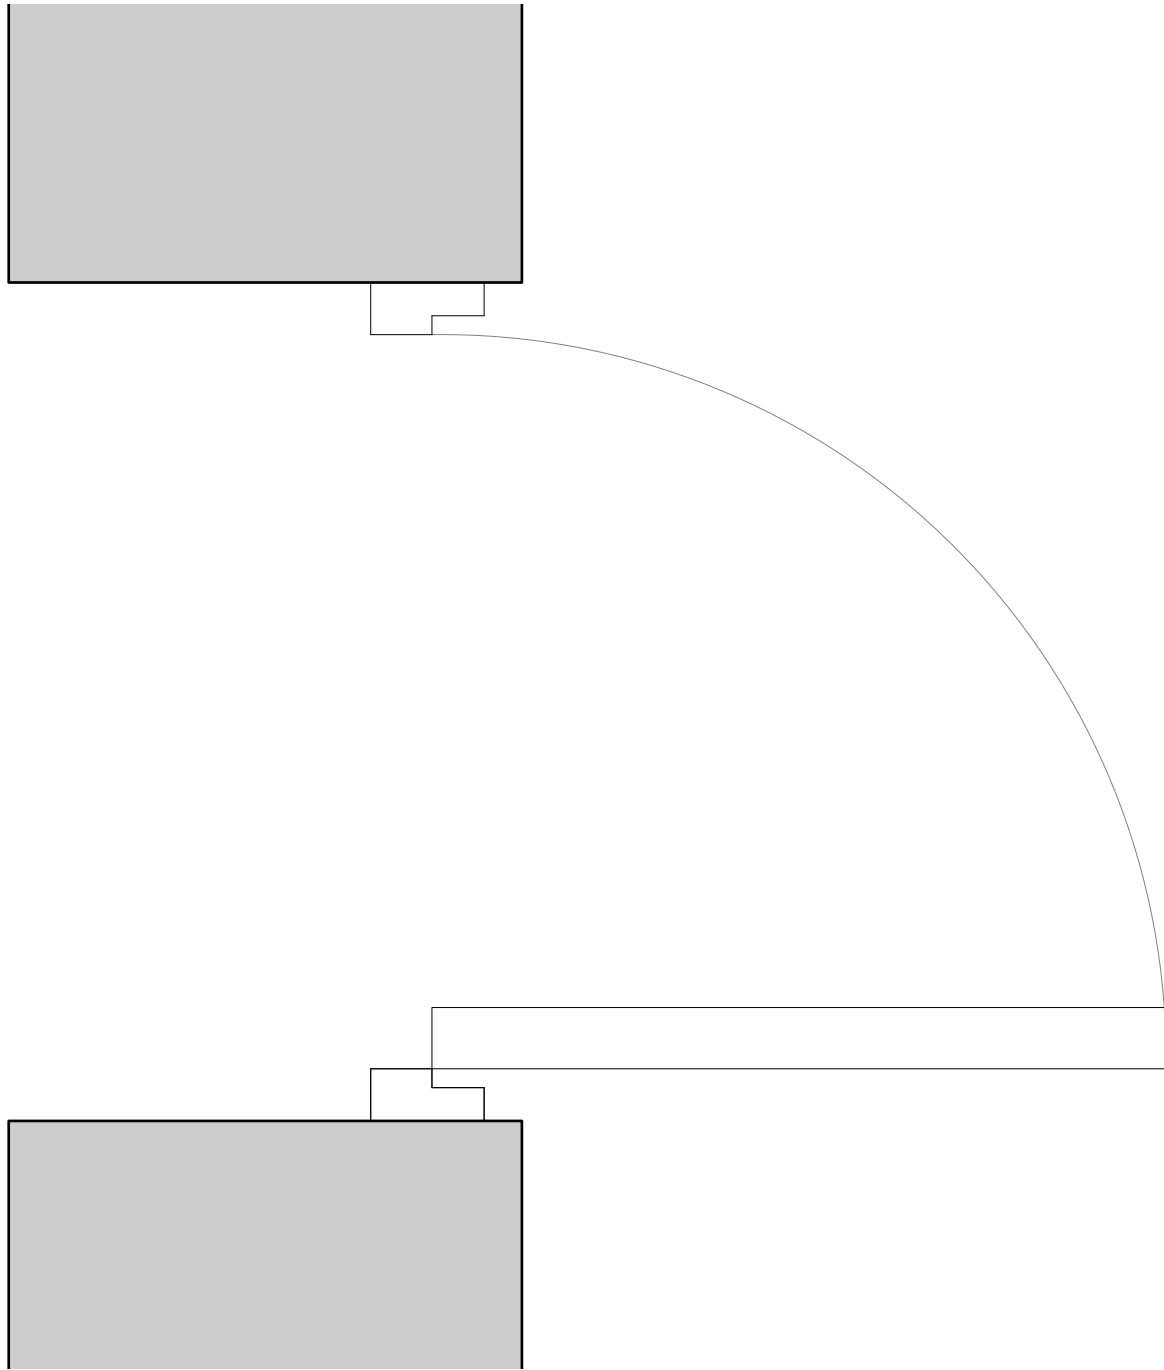

Detail 2- Plan  
scale 1:10 @ A1

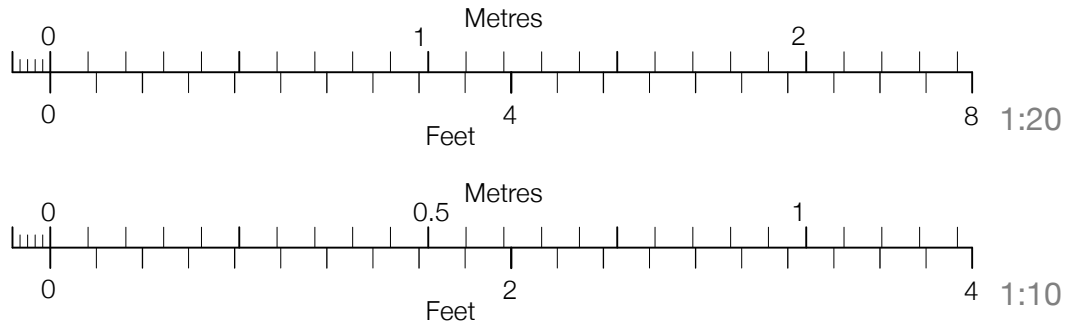

## CONTRACT DRAWING

|          |                                   |
|----------|-----------------------------------|
| Revision |                                   |
| Project  | External Repairs                  |
| Address  | 36 Charlotte Street<br>Manchester |
| Client   | Chan Hong Property<br>Management  |
| Drawing  | Door Details                      |



|                |                 |              |
|----------------|-----------------|--------------|
| www.storah.com | mail@storah.com | 01706 813214 |
| Scale          | Sheet Size      | Date         |
| VAI            | ISO A1          | May '24      |
|                |                 | RAS          |

|                |          |
|----------------|----------|
| Drawing Number | Revision |
|----------------|----------|

24-017 - 025