


PIZZA PILGRIMS, MANCHESTER - DEANSGATE, EXISTING INTERNAL ELEVATIONS

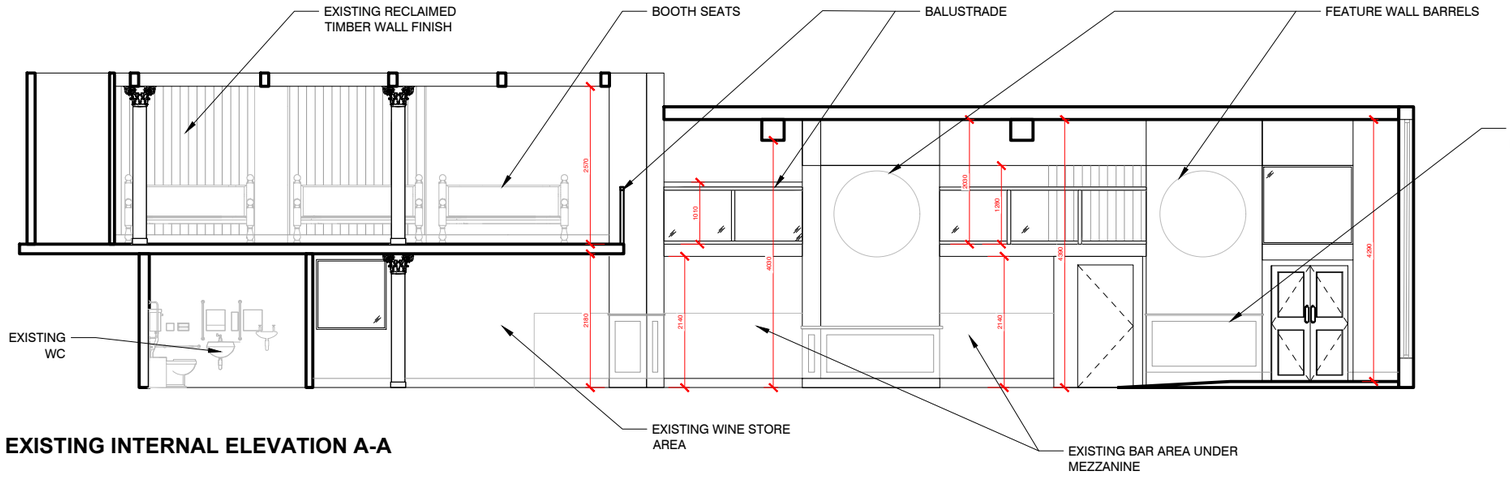


EXISTING INTERNAL ELEVATION A-A

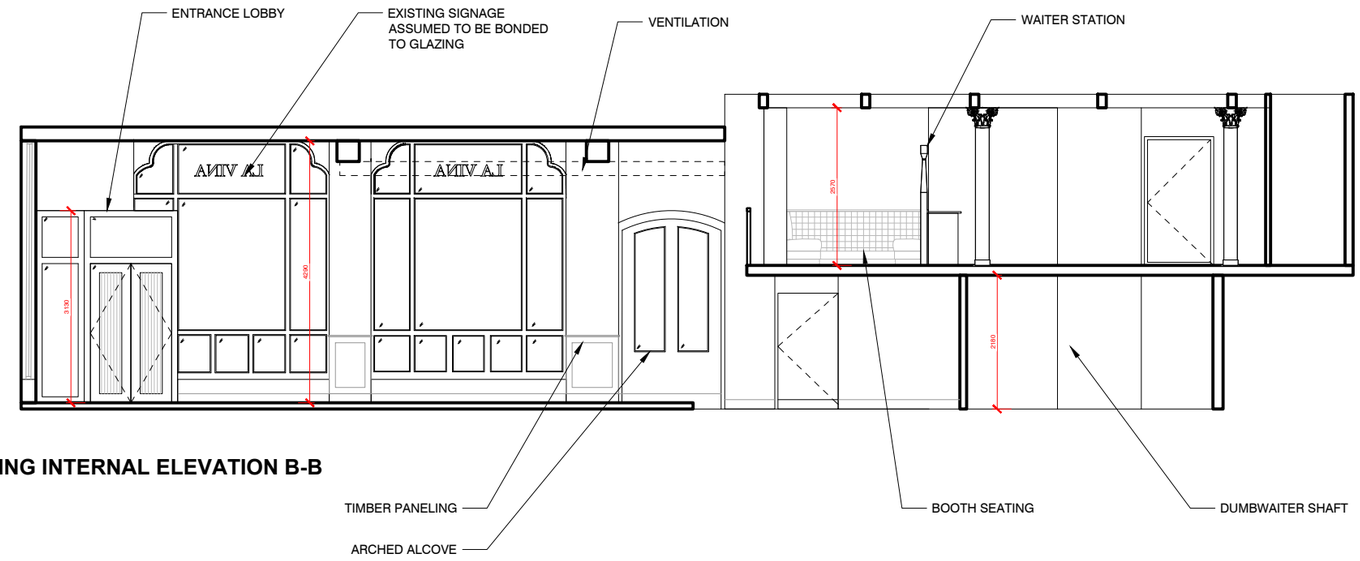

EXISTING INTERNAL ELEVATION B-B

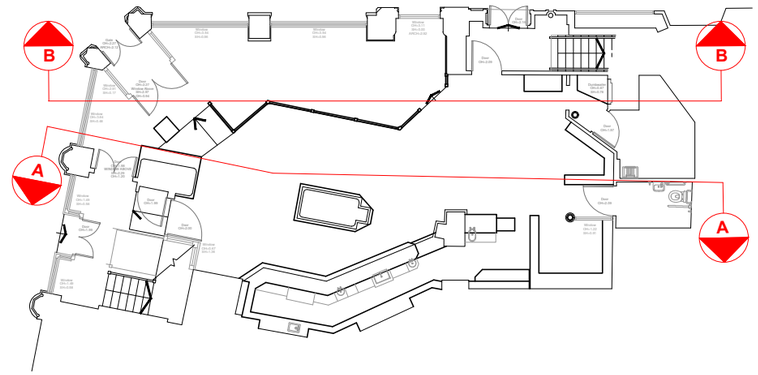

GROUND FLOOR KEY PLAN (1:100)

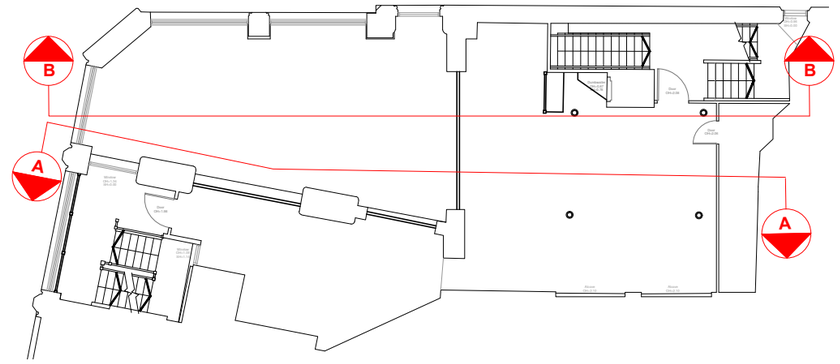

MEZZANINE KEY PLAN (1:100)

philip watts design

Unit 11: Byron Industrial Estate Brookfield Road Arnold Nottingham NG5 7ER
T: 0115 926 9756

GENERAL NOTES

THE CONTRACTOR SHALL CHECK AND VERIFY ALL DIMENSIONS ON SITE AND REPORT ANY DISCREPANCIES IN WRITING TO PHILIP WATTS DESIGN BEFORE COMMENCING WITH THE WORK.

ALL DRAWINGS ARE THE PROPERTY OF PHILIP WATTS DESIGN AND SHALL NOT BE REPRODUCED WITHOUT THE CONSENT OF THE DESIGNERS.

DRAWINGS SHALL NOT BE SCALED.

THIS DRAWING IS TO BE READ IN CONJUNCTION WITH THE RELEVANT SPECIFICATION OF BUILDING WORKS.

ALL DIMENSIONS ARE IN mm UNLESS OTHERWISE NOTED

THIS DRAWING MAY INCORPORATE INFORMATION FROM OTHER CONSULTANTS. PHILIP WATTS DESIGN CANNOT ACCEPT RESPONSIBILITY FOR THE INTEGRITY AND ACCURACY OF SUCH INFORMATION.

IF IN DOUBT ASK !

REV	DESCRIPTION	DATE	NAME

PIZZA PILGRIMS

CLIENT ADDRESS
PIZZA PILGRIMS PIZZA BASE,
3 KINGLY STREET,
LONDON,
W1B 5PD

Shop Name
DEANSGATE - MANCHESTER

Title
EXISTING INTERNAL ELEVATIONS

Site Address
105- 107 DEANSGATE,
GREATER,
MANCHESTER
M3 2BQ

Gross FOH Area	Gross BOH Area
177 m^2	23 m^2

Drawing No.	Rev.
055_25_20	

Date	Status	Drawn by
04.04.25	FOR APPROVAL	JB

Scale 0 500 1000 1500 2000 2500mm @ A1
SCALE 1:50

DO NOT SCALE THIS DRAWING