



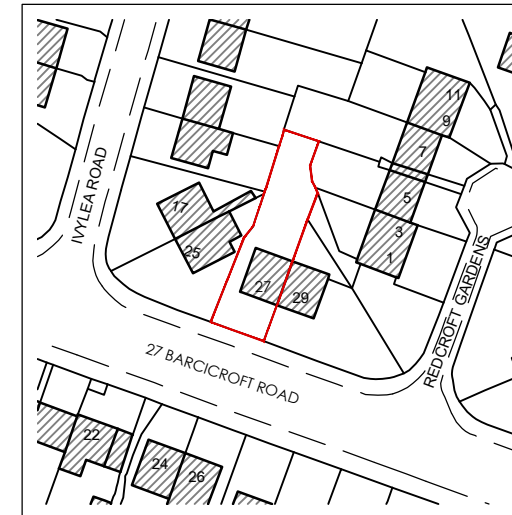

Site Location Plan
Scale: 1:1250

Key

Site Boundary

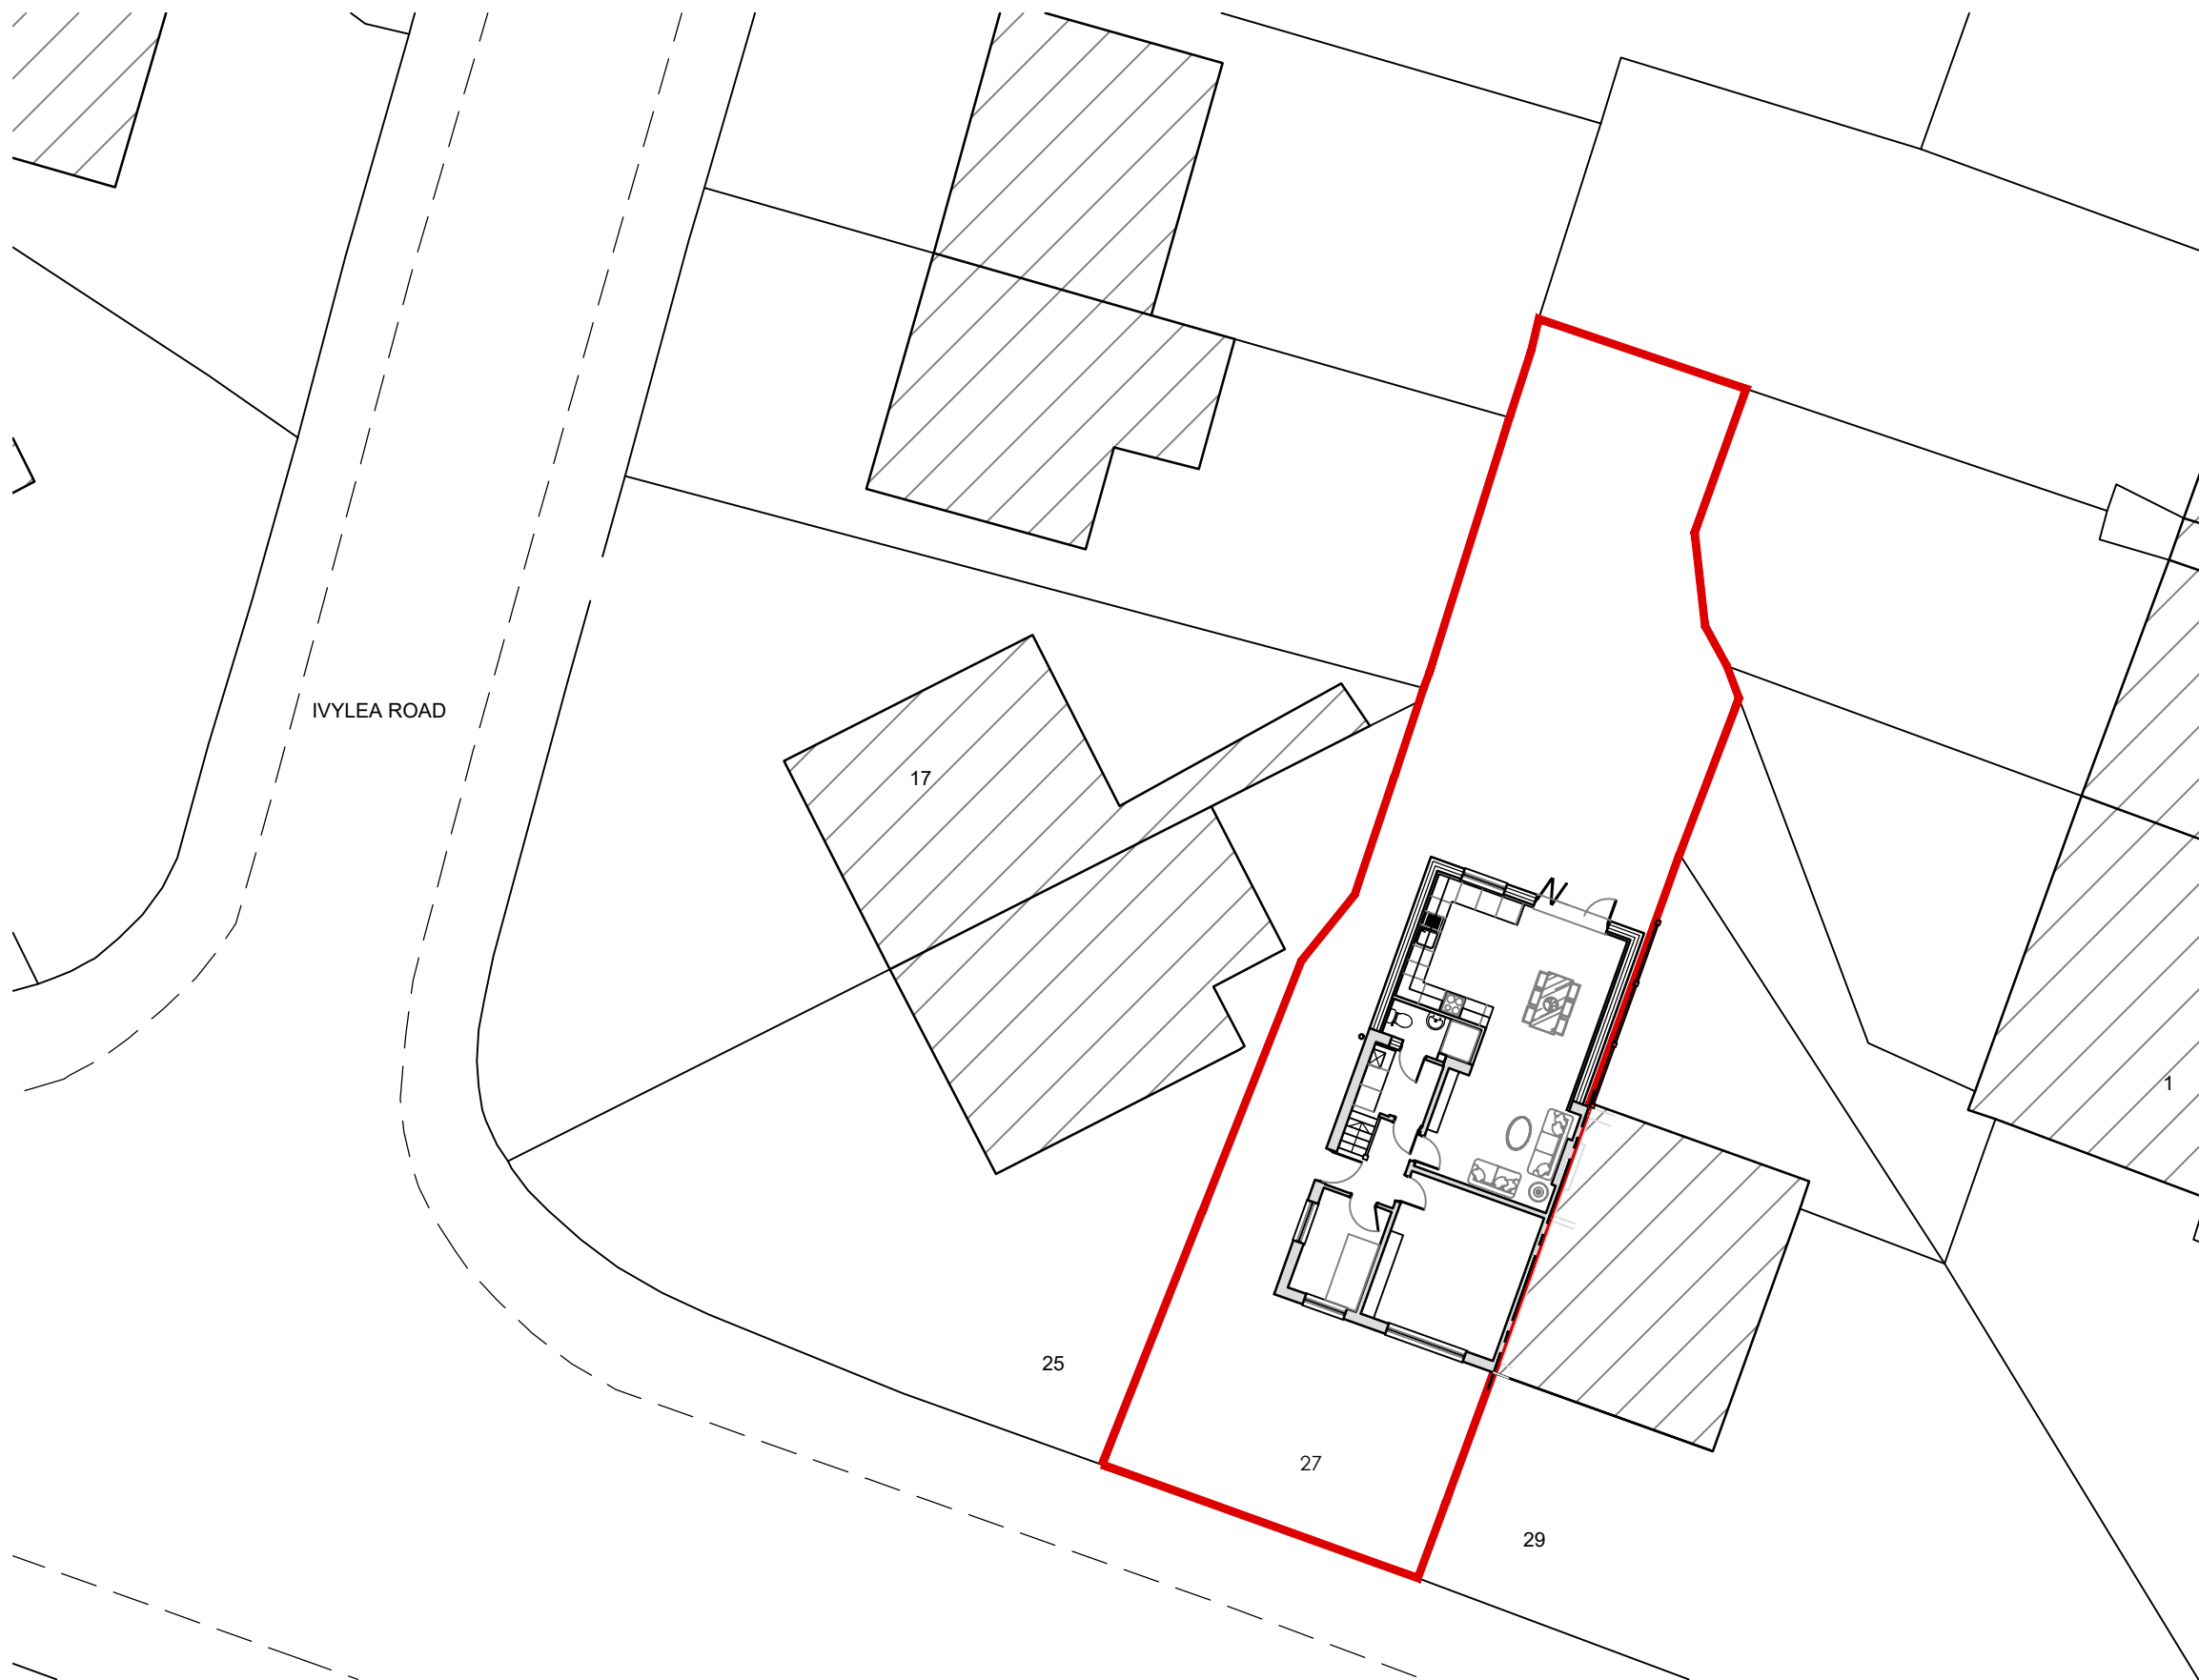

REV	Notes	Date	By

CRISP
architecture

Email: studio@crisparchitecture.co.uk

Chartered Institute of
Architectural Technologists
Chartered Practice

Project: 27 Barcroft Road, Heaton Moor
Stockport, M19 1SG

Drawing Title: Existing Block Plan

Project No: 2507 File Identifier: 2514_72_06

Drawing No: 72_06 Revision:

Drawn By: SMH Checked By: SMH

Scale: 1:200 @ A3 Date: 21/03/2025

Purpose of Issue: FEASIBILITY

Drawing Status: PLANNING