



EXISTING MECHANICAL EQUIPMENT ON ROOF PRIOR TO INSTALLATION OF ASHPS

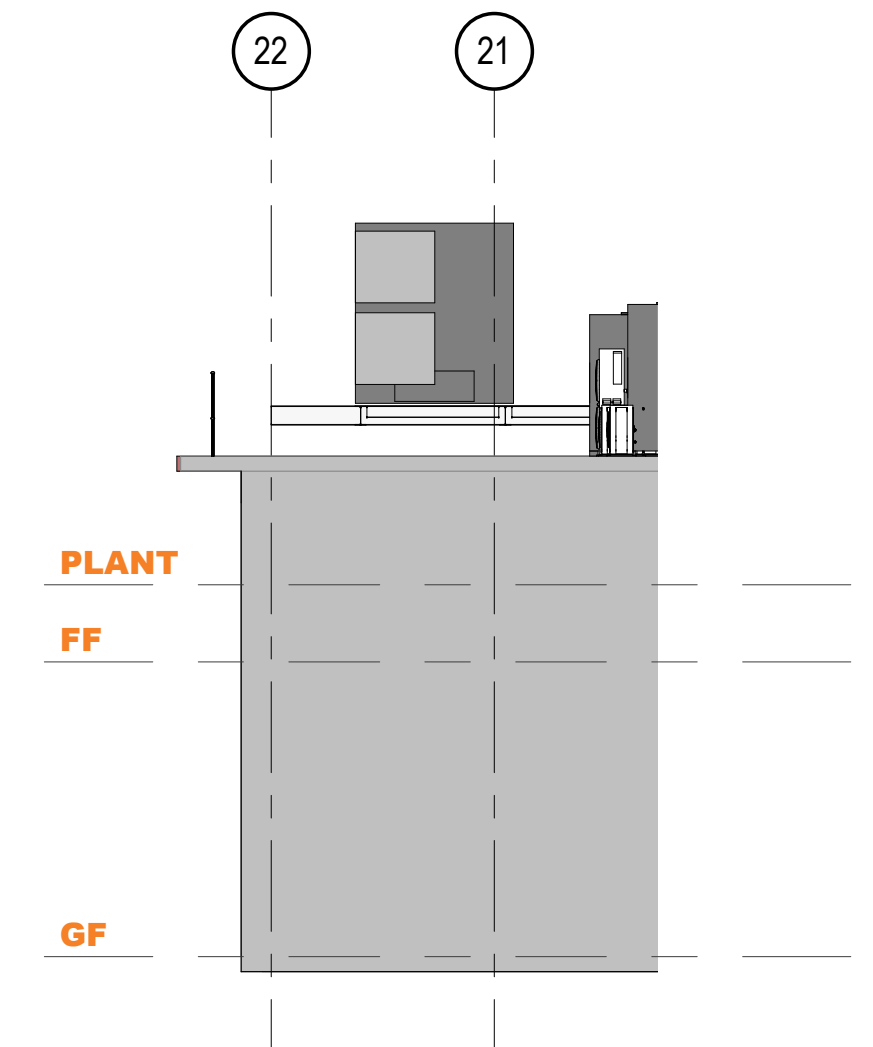


CONTEXTUAL ELEVATION B PRIOR TO AHPS

1 : 100

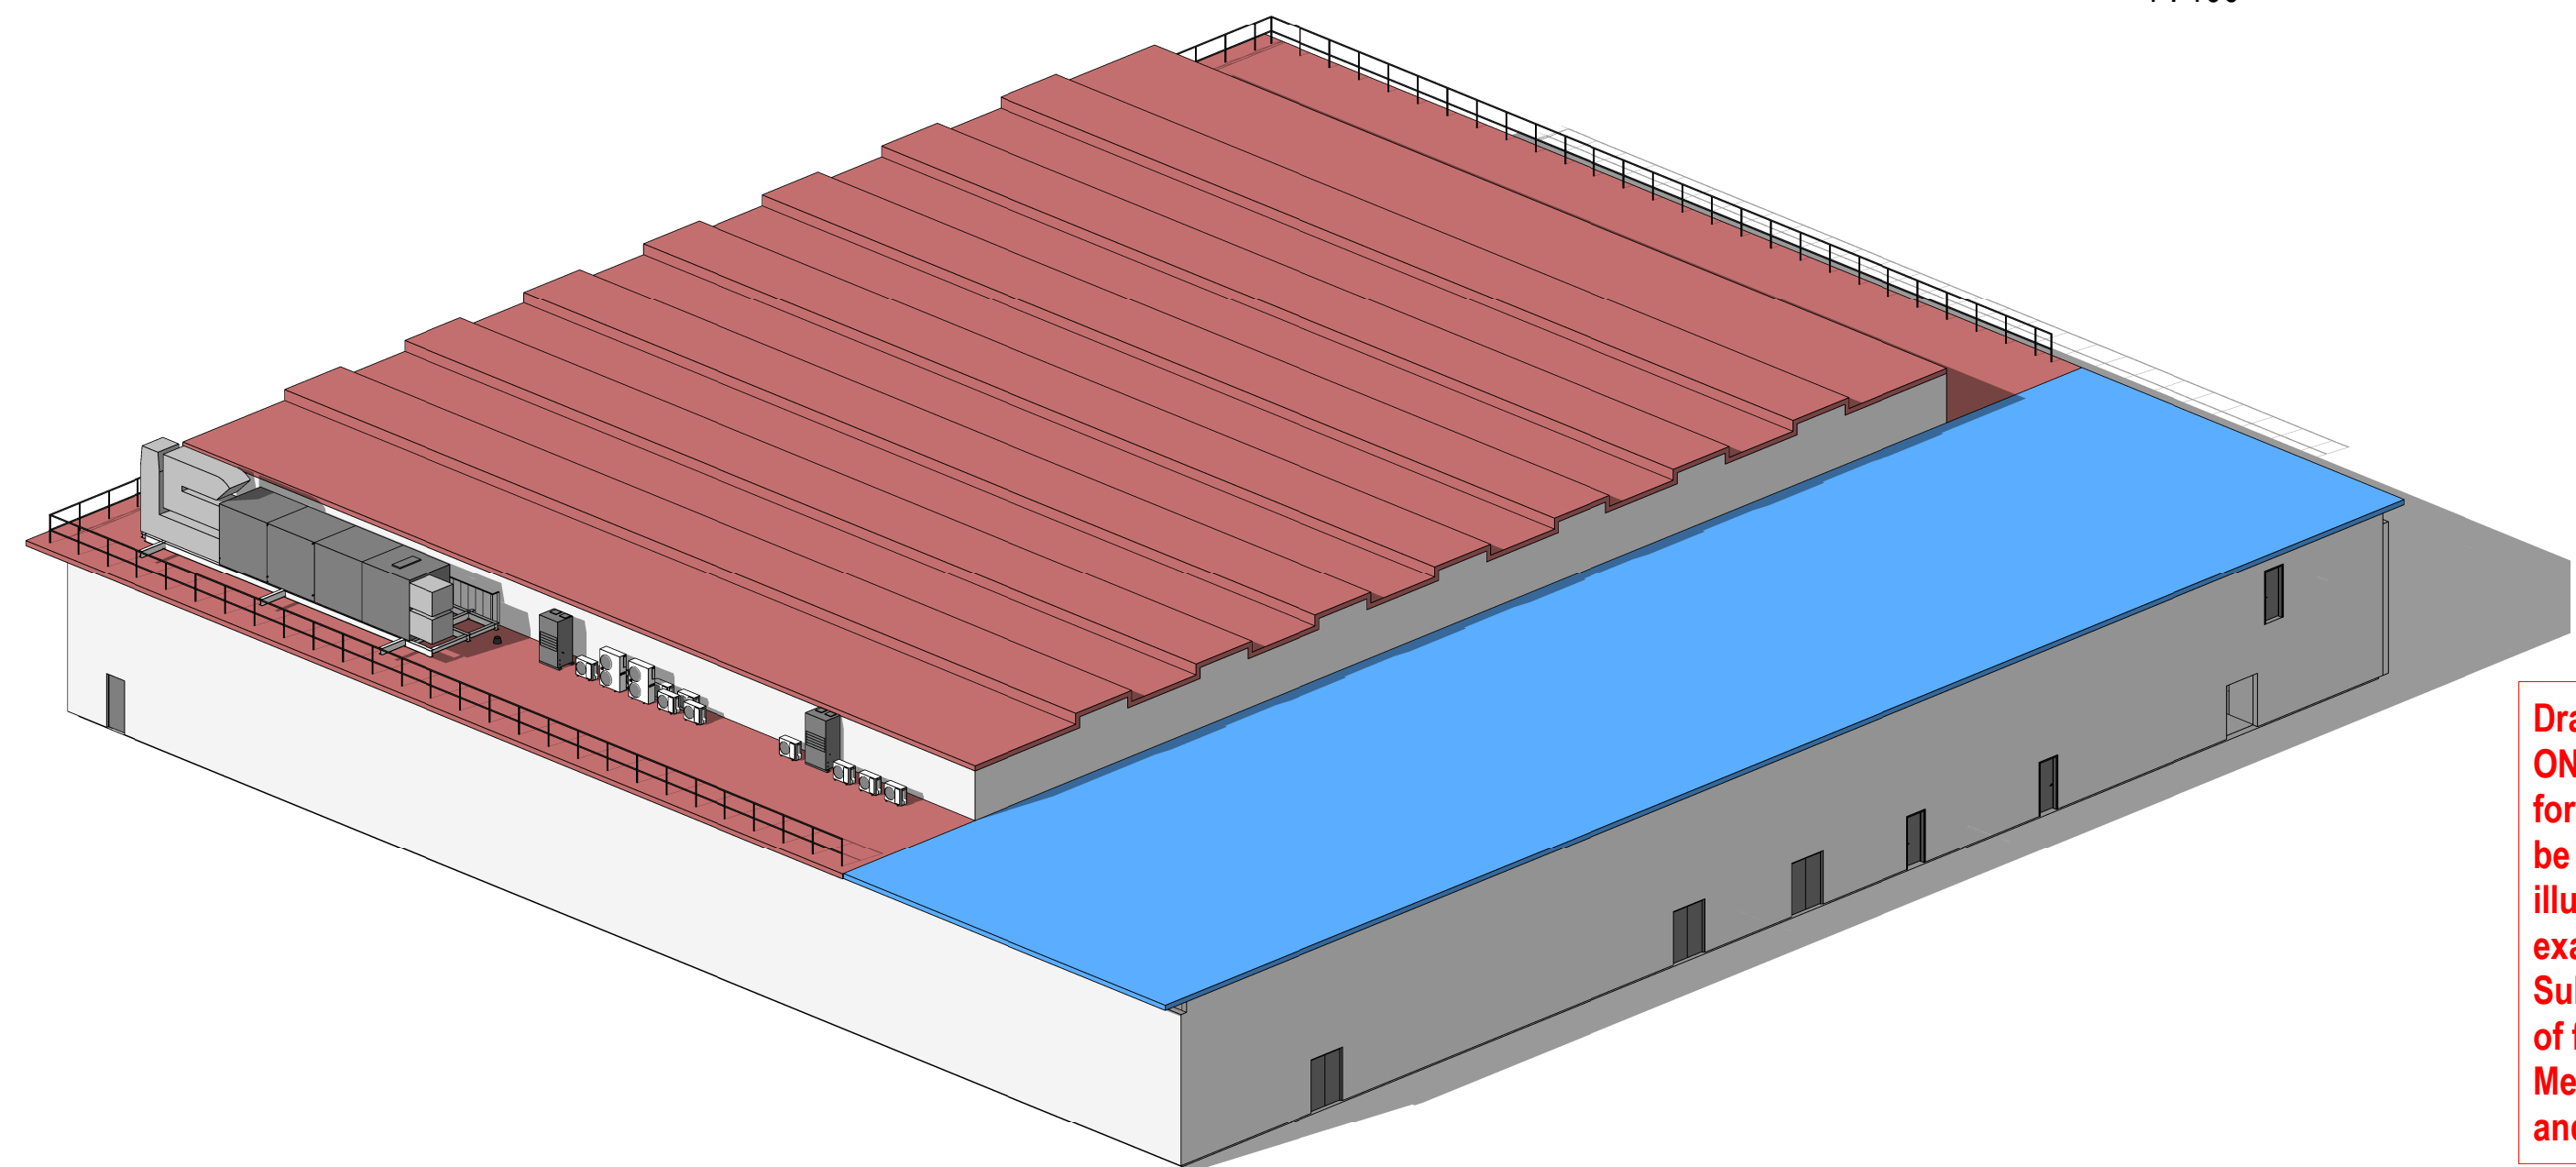

3D EAST MACHINE HALL ROOF PRIOR TO NEW ASHPS

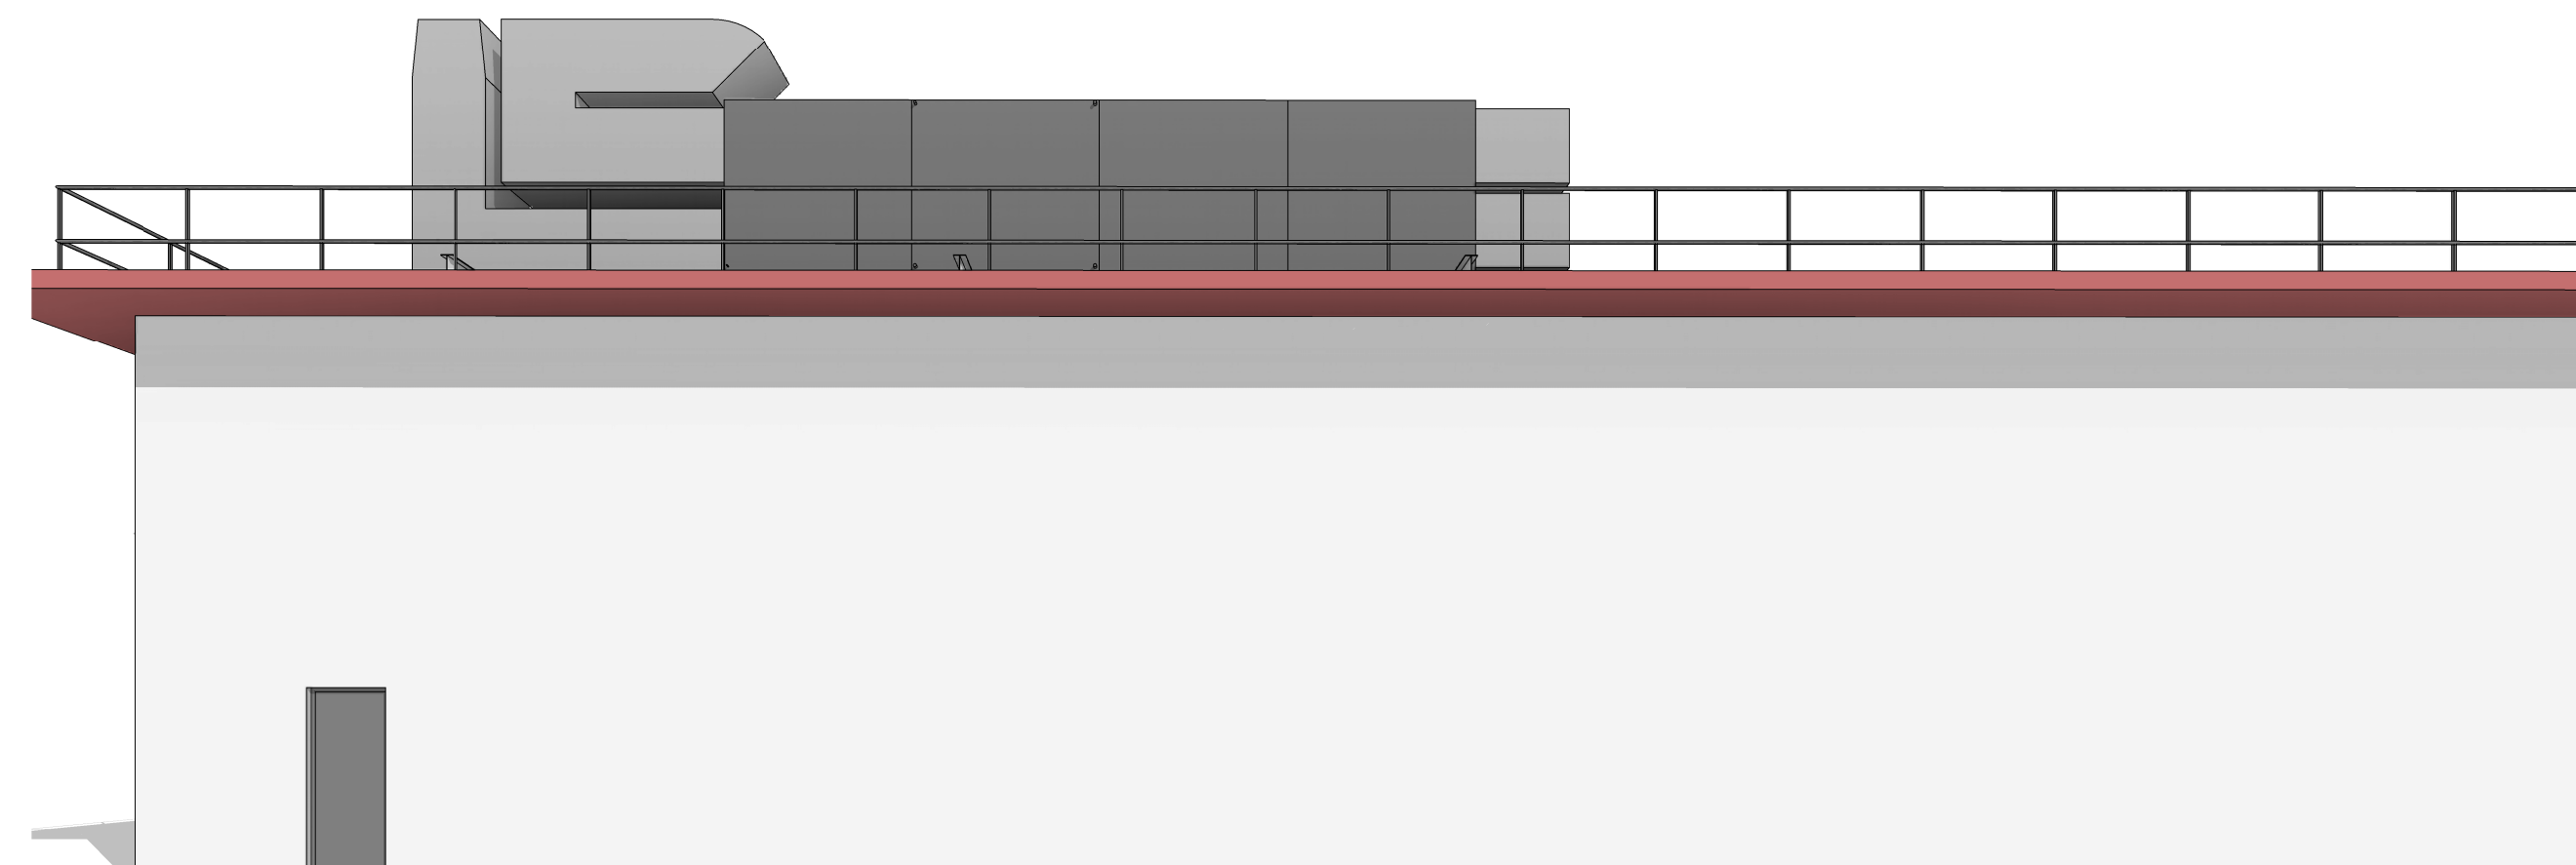

P01	08/04/2025	Planning Issue Issued for Review & Comment	NP JH																
Rev: Date: Description:			By: Auth:																
			A. Bates Mill Cone Road Huddersfield HD1 3AG T: 01484 424 008 F: 01484 512 305 E: design@farrarbamforth.co.uk W: www.farrarbamforth.co.uk																
Client: DESMO LTD & COLOUR SYNTHESIS SOLUTIONS																			
Project Name: INTERNAL FIT OUT WORKS, HEXAGON TOWER																			
Project Address: HEXAGON TOWER, CRUMPSALL VALE, BLACKLEY, MANCHESTER																			
<table border="1" style="width: 100%; border-collapse: collapse;"> <tr> <th style="width: 15%;">Reference:</th> <th style="width: 15%;">Project</th> <th style="width: 15%;">Originator</th> <th style="width: 15%;">Functional</th> <th style="width: 15%;">Spatial</th> <th style="width: 15%;">Form</th> <th style="width: 15%;">Discipline</th> <th style="width: 15%;">Number</th> </tr> <tr> <td></td> <td>23C41</td> <td>- FBA</td> <td>- ZZ</td> <td>- RO</td> <td>- DR</td> <td>- A</td> <td>5710</td> </tr> </table>				Reference:	Project	Originator	Functional	Spatial	Form	Discipline	Number		23C41	- FBA	- ZZ	- RO	- DR	- A	5710
Reference:	Project	Originator	Functional	Spatial	Form	Discipline	Number												
	23C41	- FBA	- ZZ	- RO	- DR	- A	5710												
Title: EAST MACHINE HALL ROOF PRIOR TO ASHPS																			
<table border="1" style="width: 100%; border-collapse: collapse;"> <tr> <th style="width: 20%;">Status:</th> <th style="width: 60%;">Code</th> <th style="width: 20%;">Revision:</th> <th style="width: 20%;">Code</th> </tr> <tr> <td></td> <td>A3 DEVELOPED DESIGN</td> <td></td> <td>P02</td> </tr> </table>				Status:	Code	Revision:	Code		A3 DEVELOPED DESIGN		P02								
Status:	Code	Revision:	Code																
	A3 DEVELOPED DESIGN		P02																
<table style="width: 100%;"> <tr> <td style="width: 25%;">Created By:</td> <td style="width: 25%;">Authorised By:</td> <td style="width: 25%;">Date:</td> <td style="width: 25%;">Scale as At:</td> </tr> <tr> <td>NP</td> <td>JH</td> <td>APR 2025</td> <td>As indicated</td> </tr> </table>				Created By:	Authorised By:	Date:	Scale as At:	NP	JH	APR 2025	As indicated								
Created By:	Authorised By:	Date:	Scale as At:																
NP	JH	APR 2025	As indicated																
This document is © Farrar Bamforth Architecture Ltd. Drawing measurements shall not be obtained by scaling. Verify all dimensions prior to construction or product manufacture, if in doubt, contact the document author. Immediately report any discrepancies on this document to Farrar Bamforth Architecture Ltd. This document is to be used in conjunction with associated models, specifications and related consultants' supplier documents.																			

1 : 200

1 : 200