



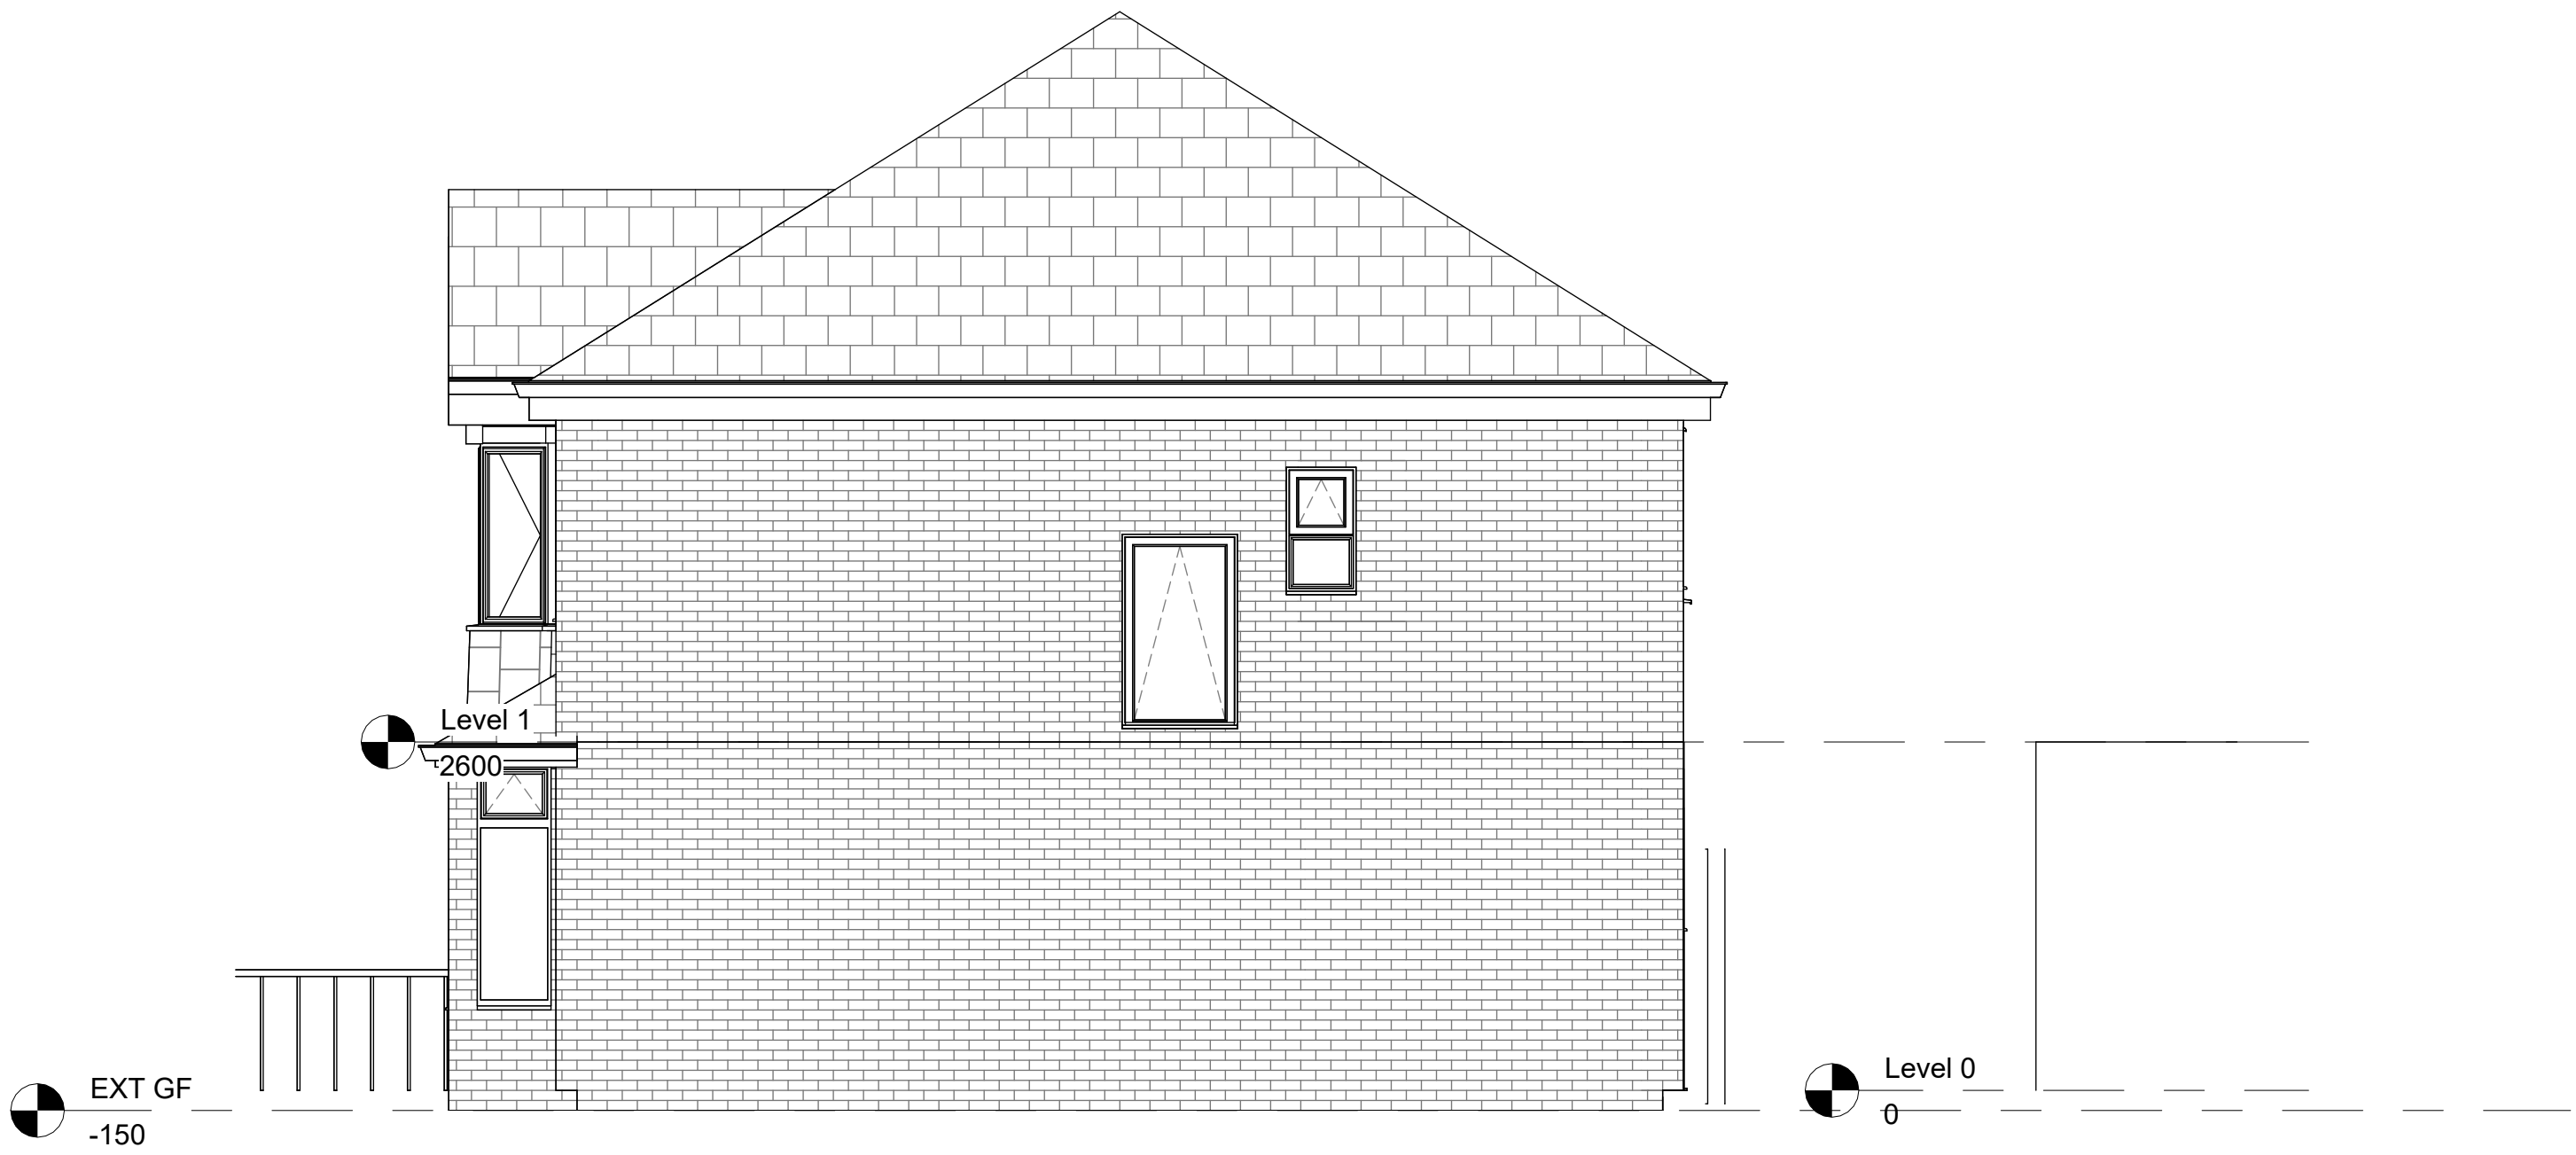


1 North EXISTING 01
1 : 50



2 East EXISTING 01
1 : 50

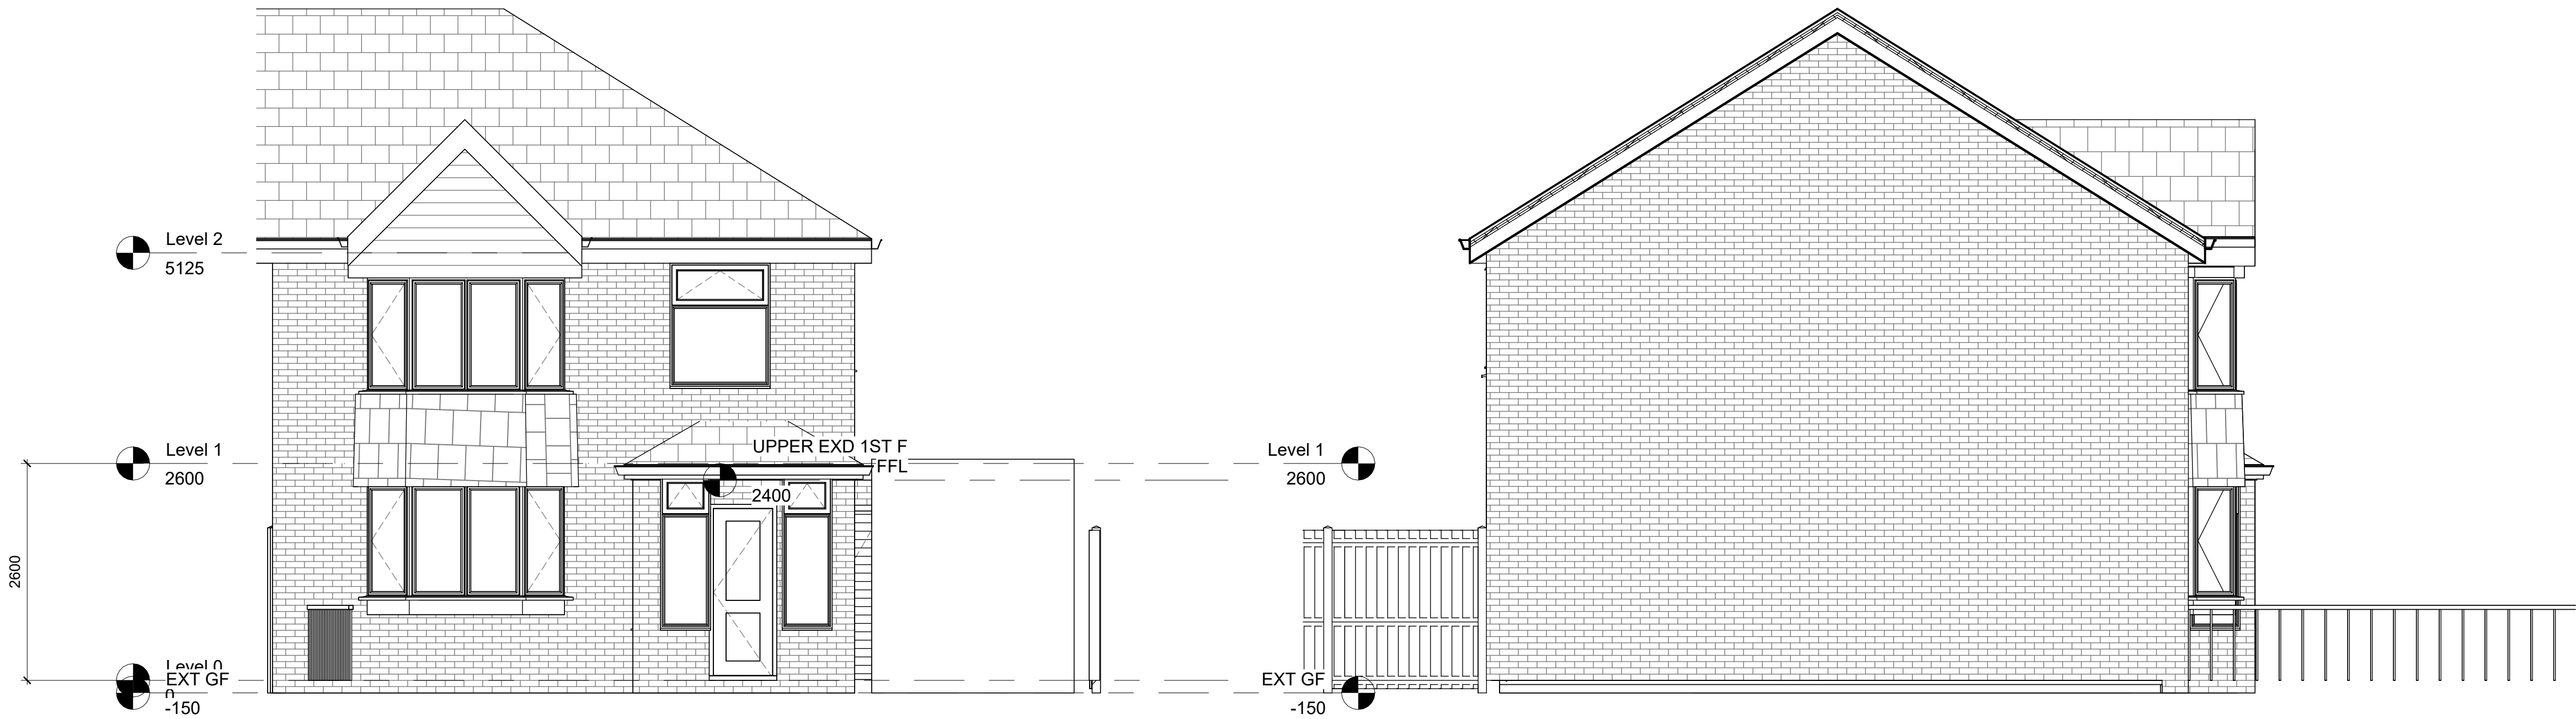

3 South EXISTING 01
1 : 50

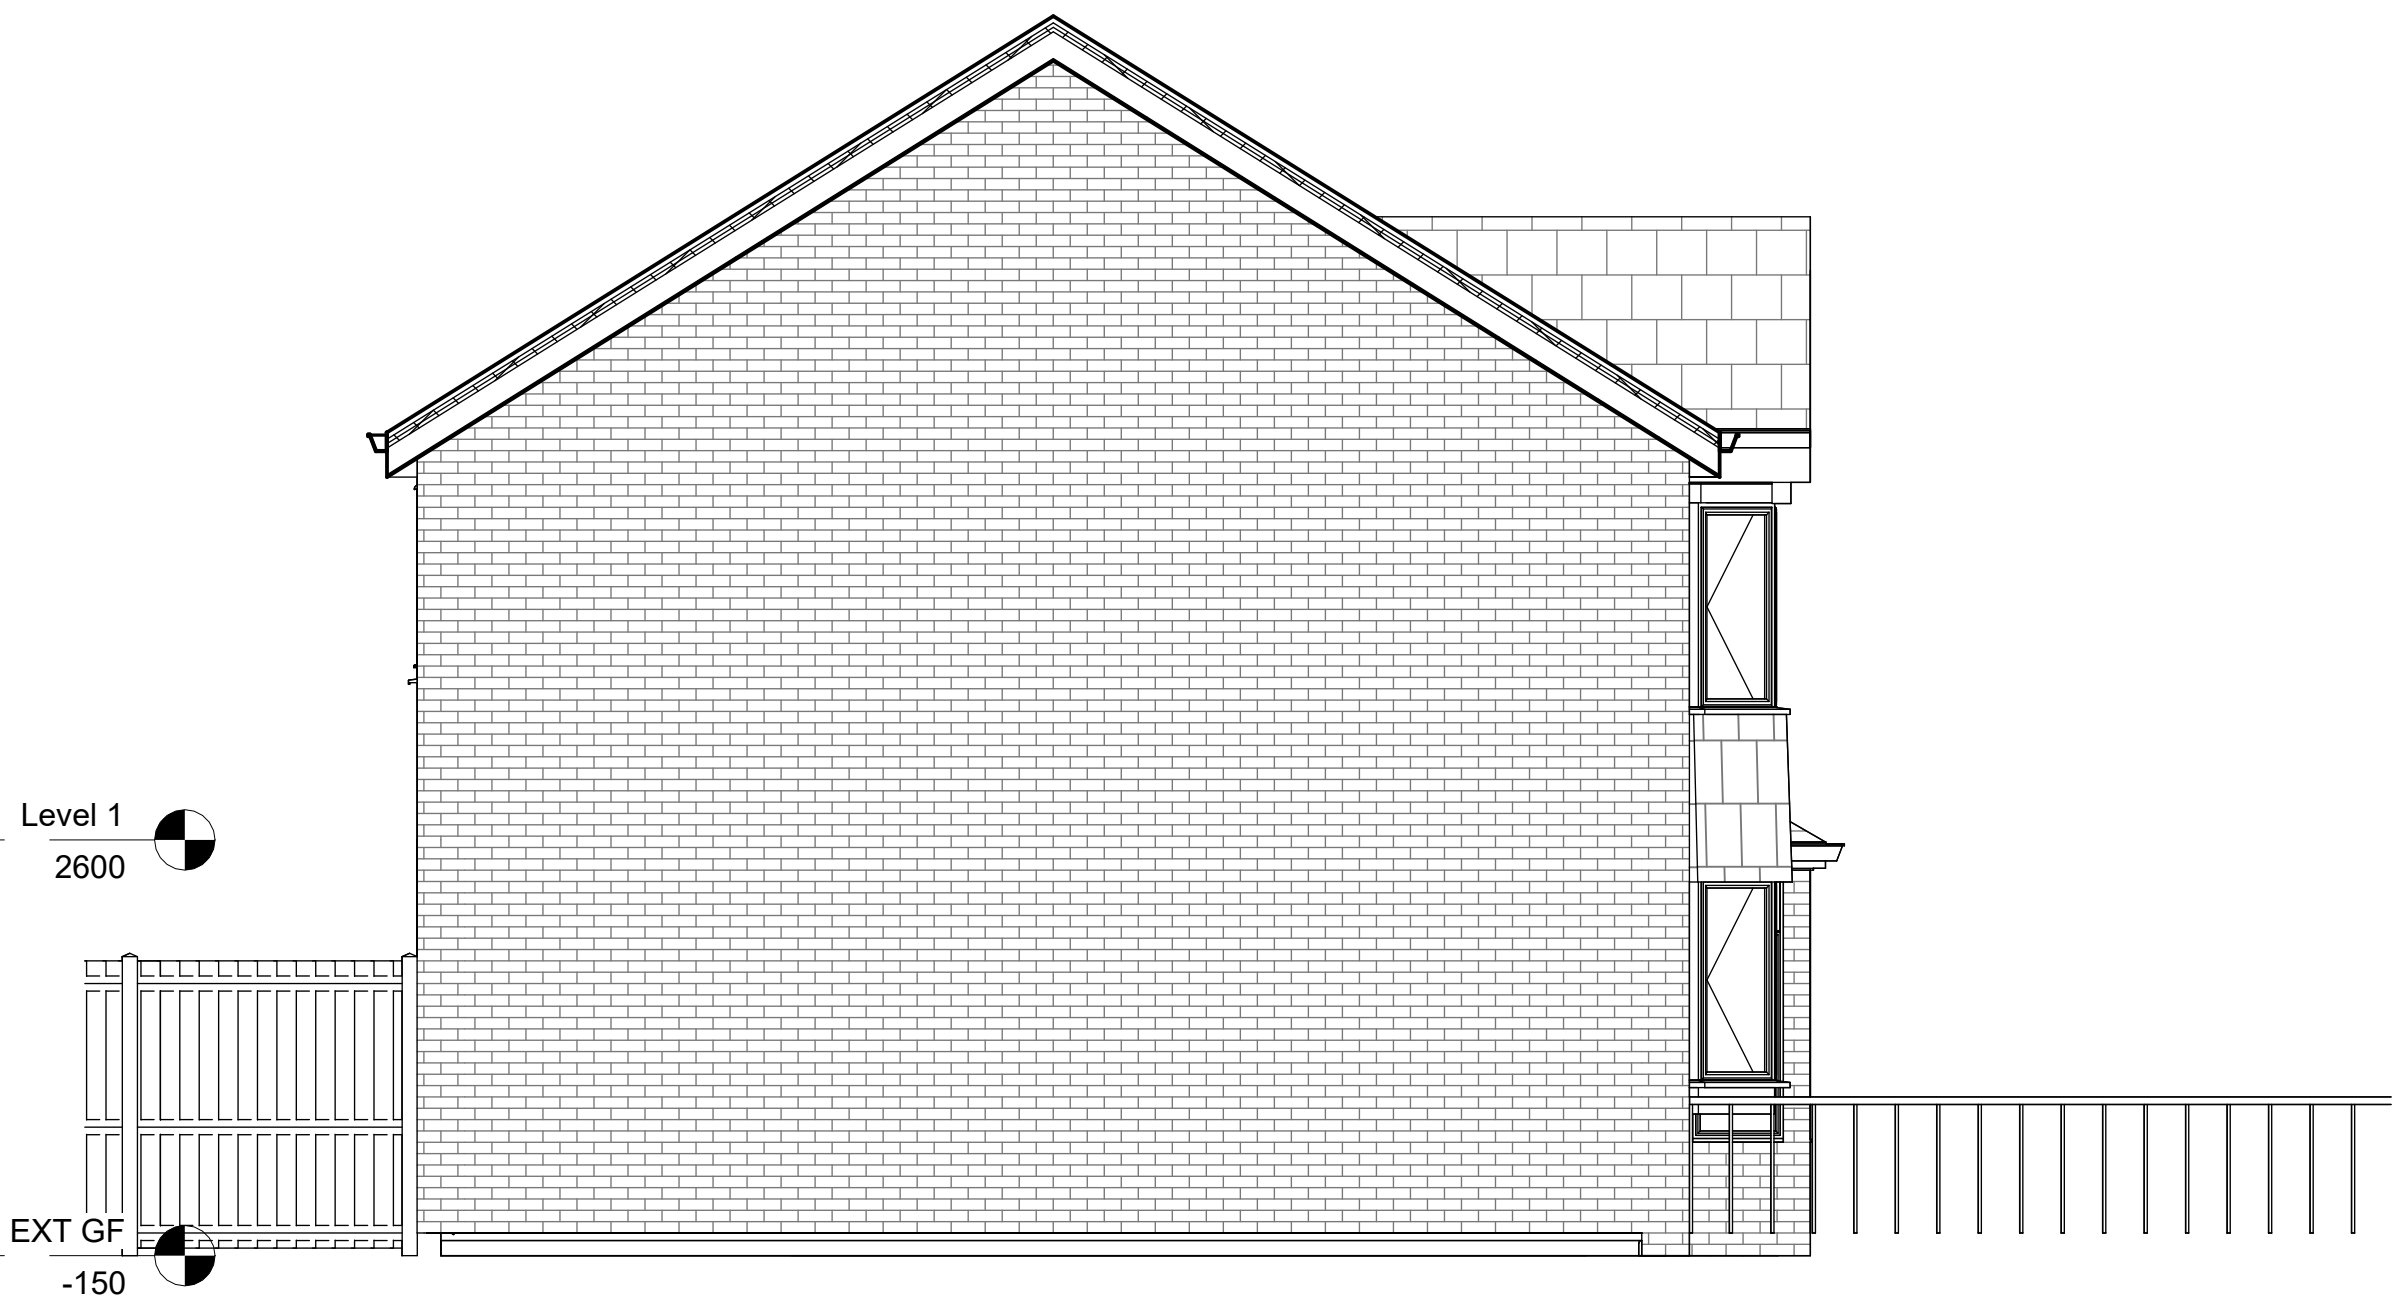

4 West EXISTING 01
1 : 50

Rev	Description	Date	Dr by	App by
original by		date created		
NK		18/12/24		NK



Enquiries@nkarchitectural.co.uk

0161 818 4727

www.NKARCHITECTURAL.co.uk

client name			
OWNER			
project			
42 Huntley Road, Manchester M8 4JF - DOUBLE STOREY REAR EXTENSION AND LOFT CONVERSION WITH DORMER			
drawing			
EXISTING ELEVATION			
computer file		plot date	
C:\Users\NKARCO1\Dropbox\NKARCO42 Huntley Road, Manchester M8 4JF\42 Huntley Road, Manchester M8 4JF 3.rvt			
project number		scale	
2024.0042.2249		1 : 50 @A1	
drawing number		rev	
A102		issue status	

This drawing is to be read in conjunction with all related drawings. All dimensions must be checked and verified on site before commencing any work or producing shop drawings. The originator should be notified immediately of any discrepancy. This drawing is copyright and remains the property of NK Architectural.