

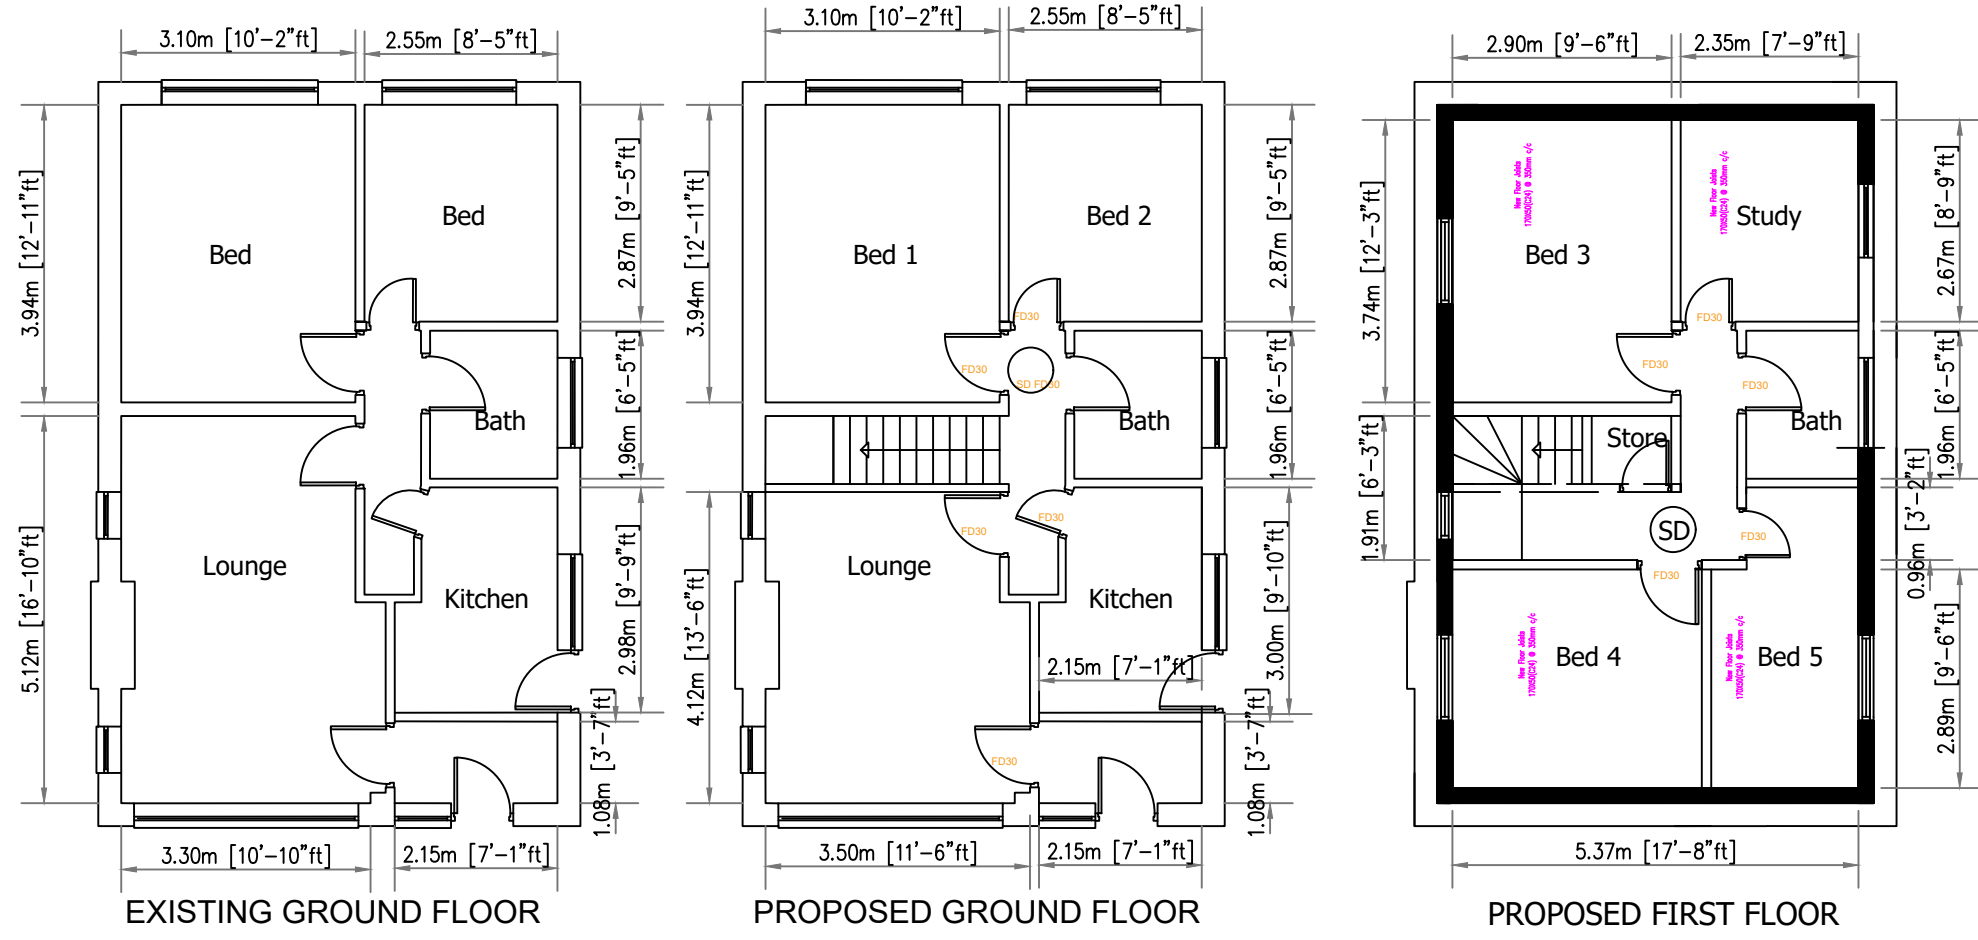
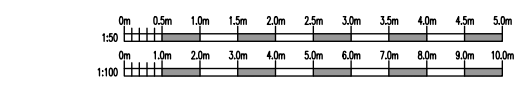


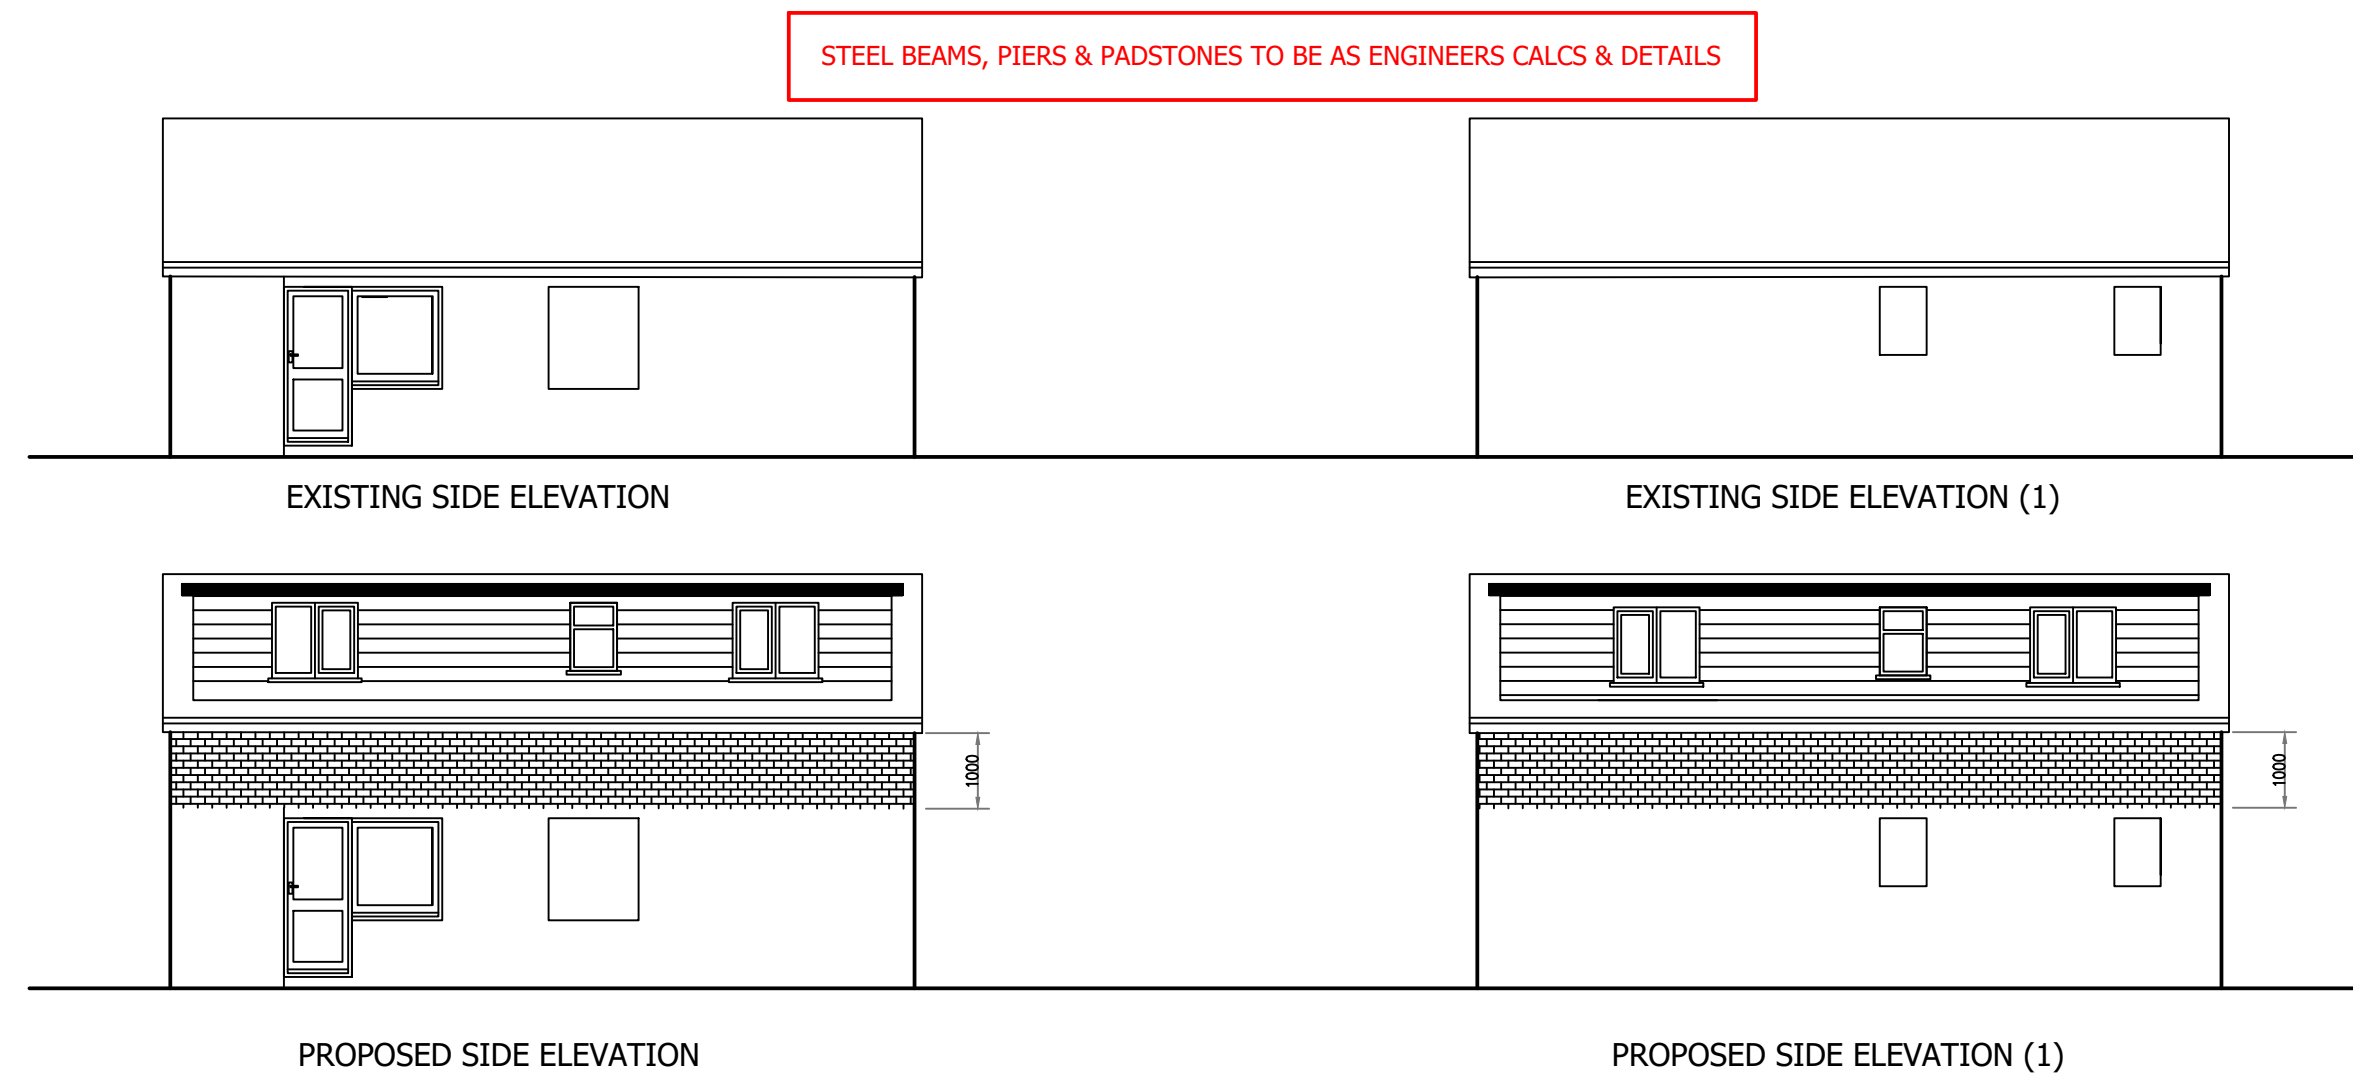

SD mains-wired interconnected smoke detector with battery back-up, separately fused at consumer unit, all in accordance with BS 5446 : Part 1

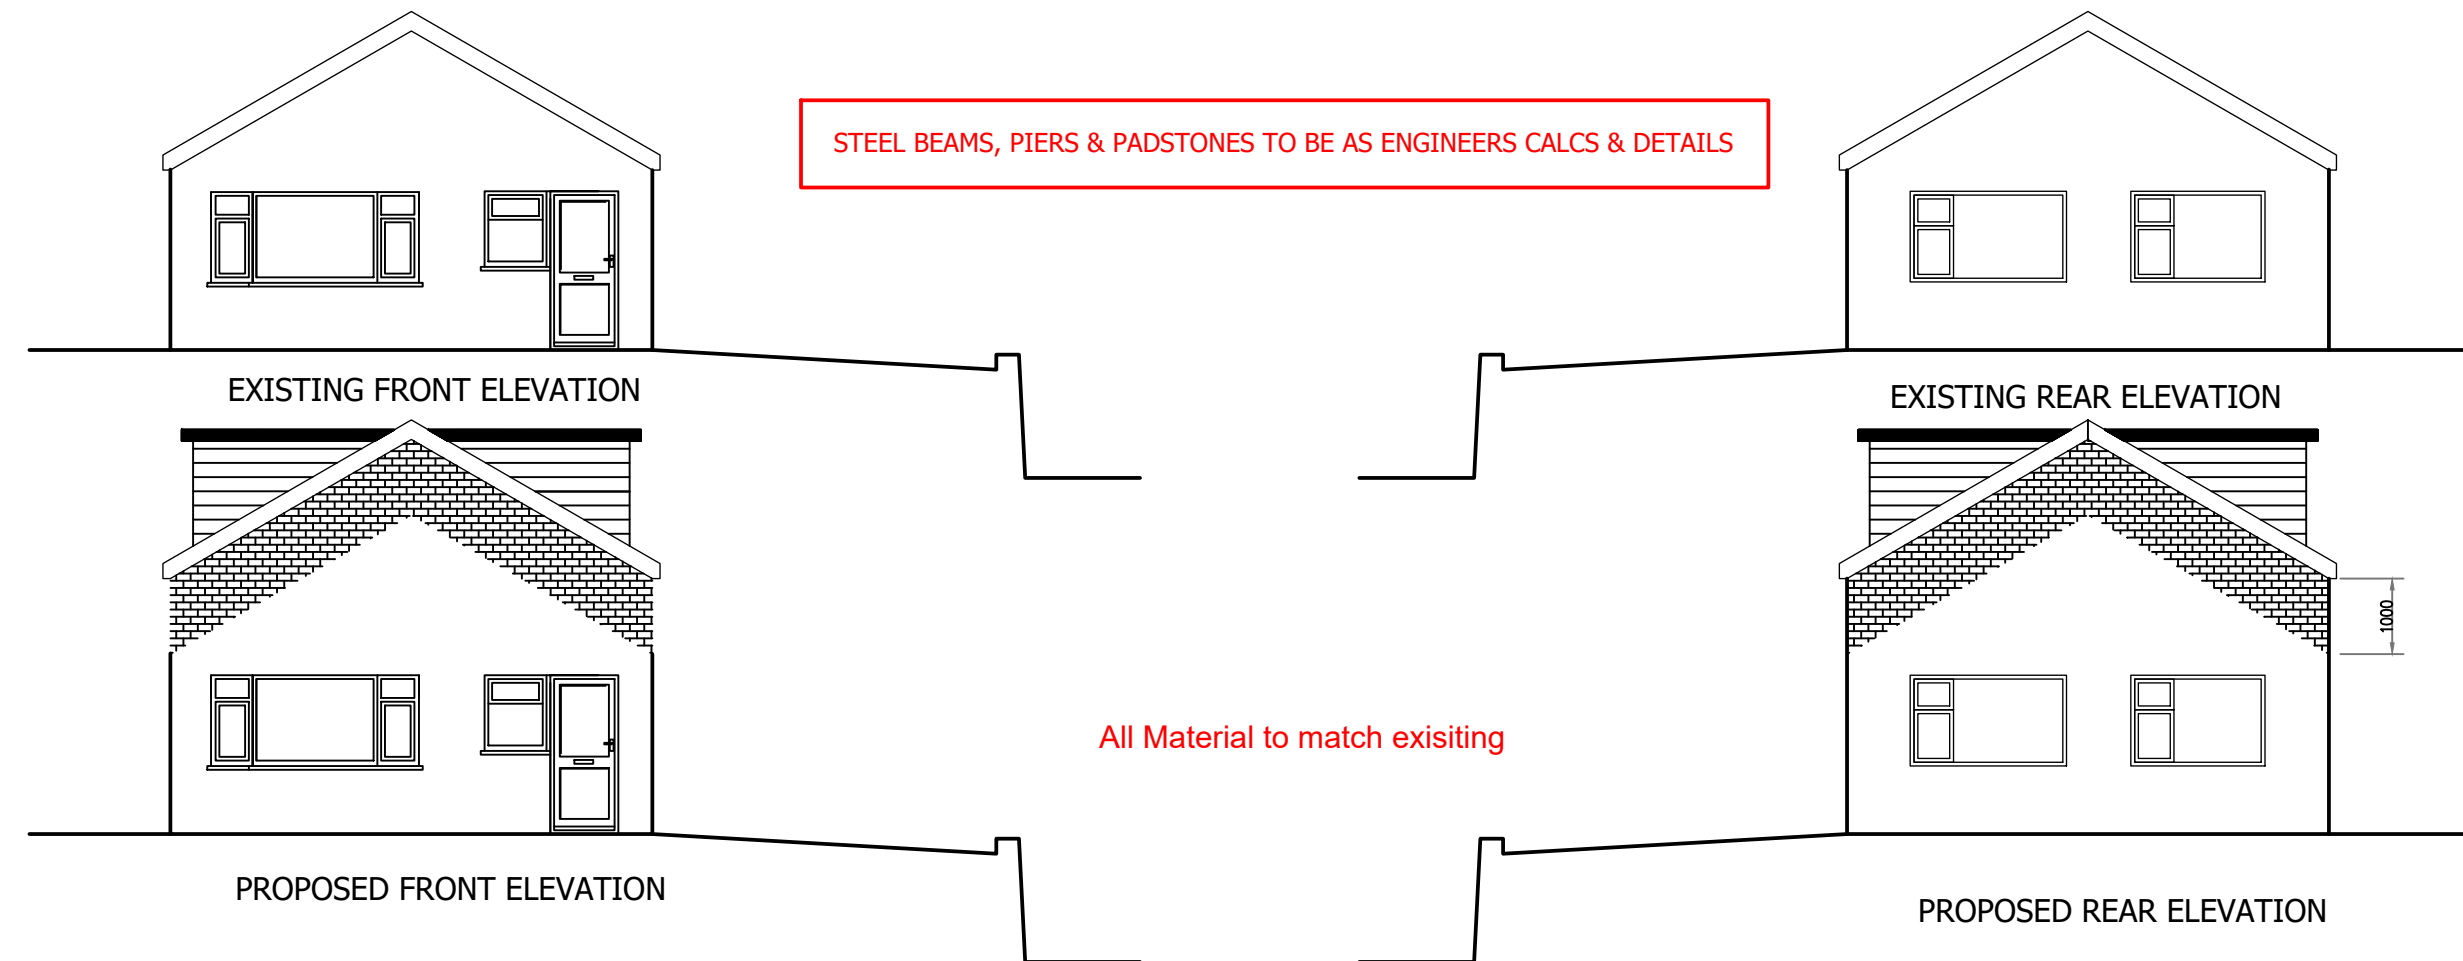

General Notes

No.	Revision/Issue	Date

CLIENT NAME AND ADDRESS

NAME: MR ATTIQUE MAZHAR
ADDRESS:
1 Thetford drive,
Manchester ,M8 0NH



Project	PLANNING	DRAWING NUMBER
Date	06/03/25	0052/24
Scale	1:100@A1	