


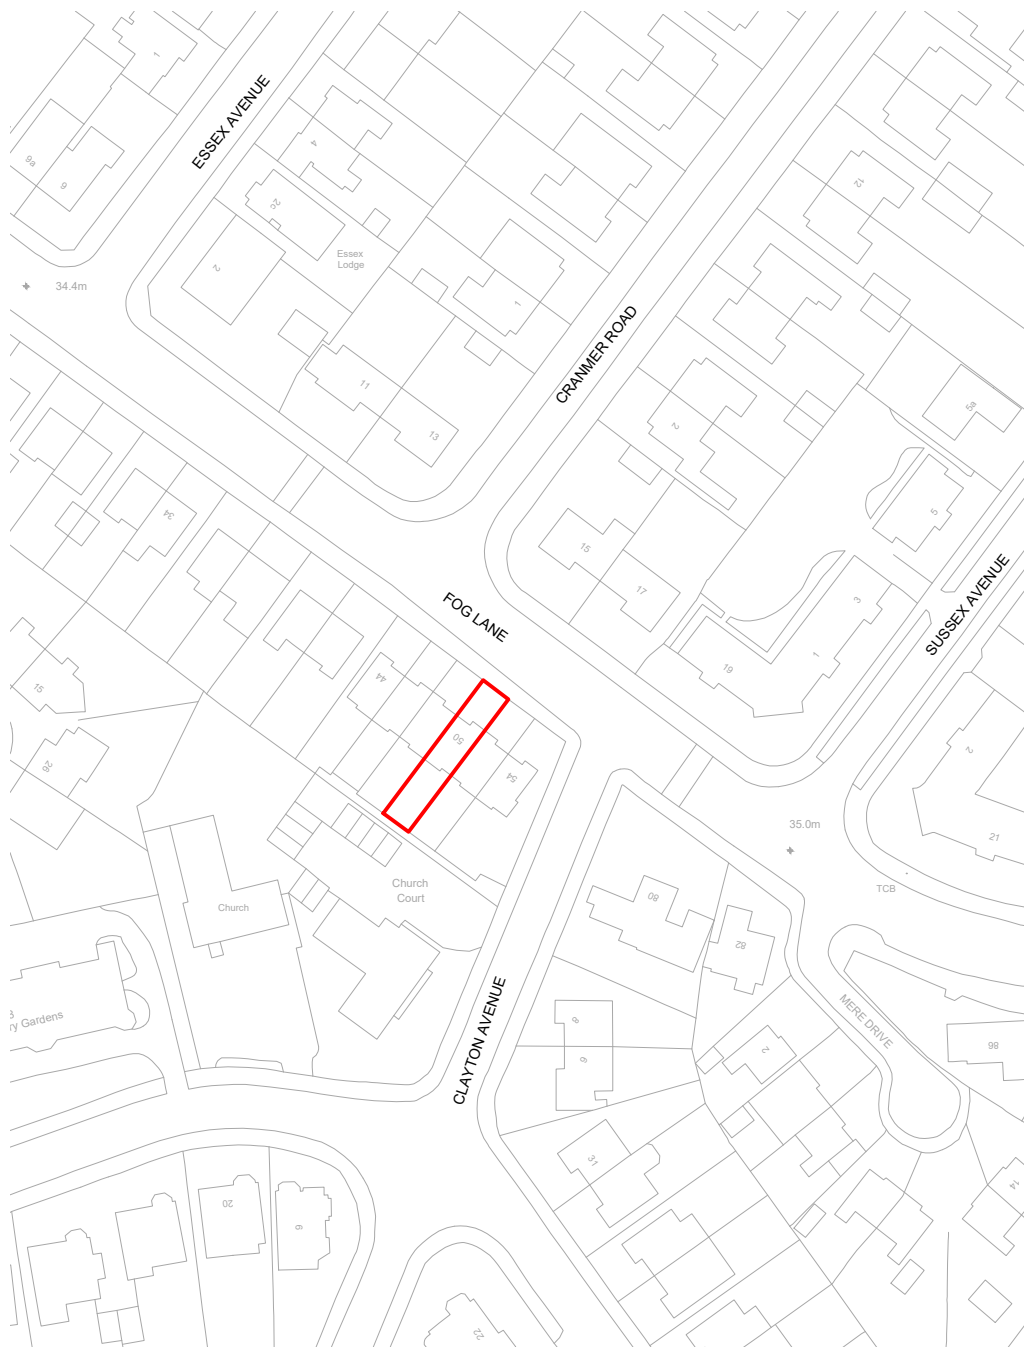

SITE LOCATION PLAN

50 FOG LANE, DIDSBURY, MANCHESTER, M20 6AL

Scale 1:1250 @A4



ARCHIKEI LTD

71-75 SHELTON STREET
LONDON WC2H 9JQ
07759 718548

www.archikei.co.uk

CLIENT:

50 FOG LANE,
DIDSBURY,
MANCHESTER,
M20 6AL

ARCHITECT:

ARCHIKEI LTD
71-75 SHELTON STREET
LONDON
WC2H 9JQ

SITE:

50 FOG LANE,
DIDSBURY,
MANCHESTER, M20 6AL



TITLE:

SITE LOCATION PLAN

SCALE AT A4:

1:1250

DATE:

11/02/2025

DRAWN:

AW

CHECKED:

JO

PROJECT NO:

AK250211P

DRAWING NO:

PL-LA001

REVISION:

-