


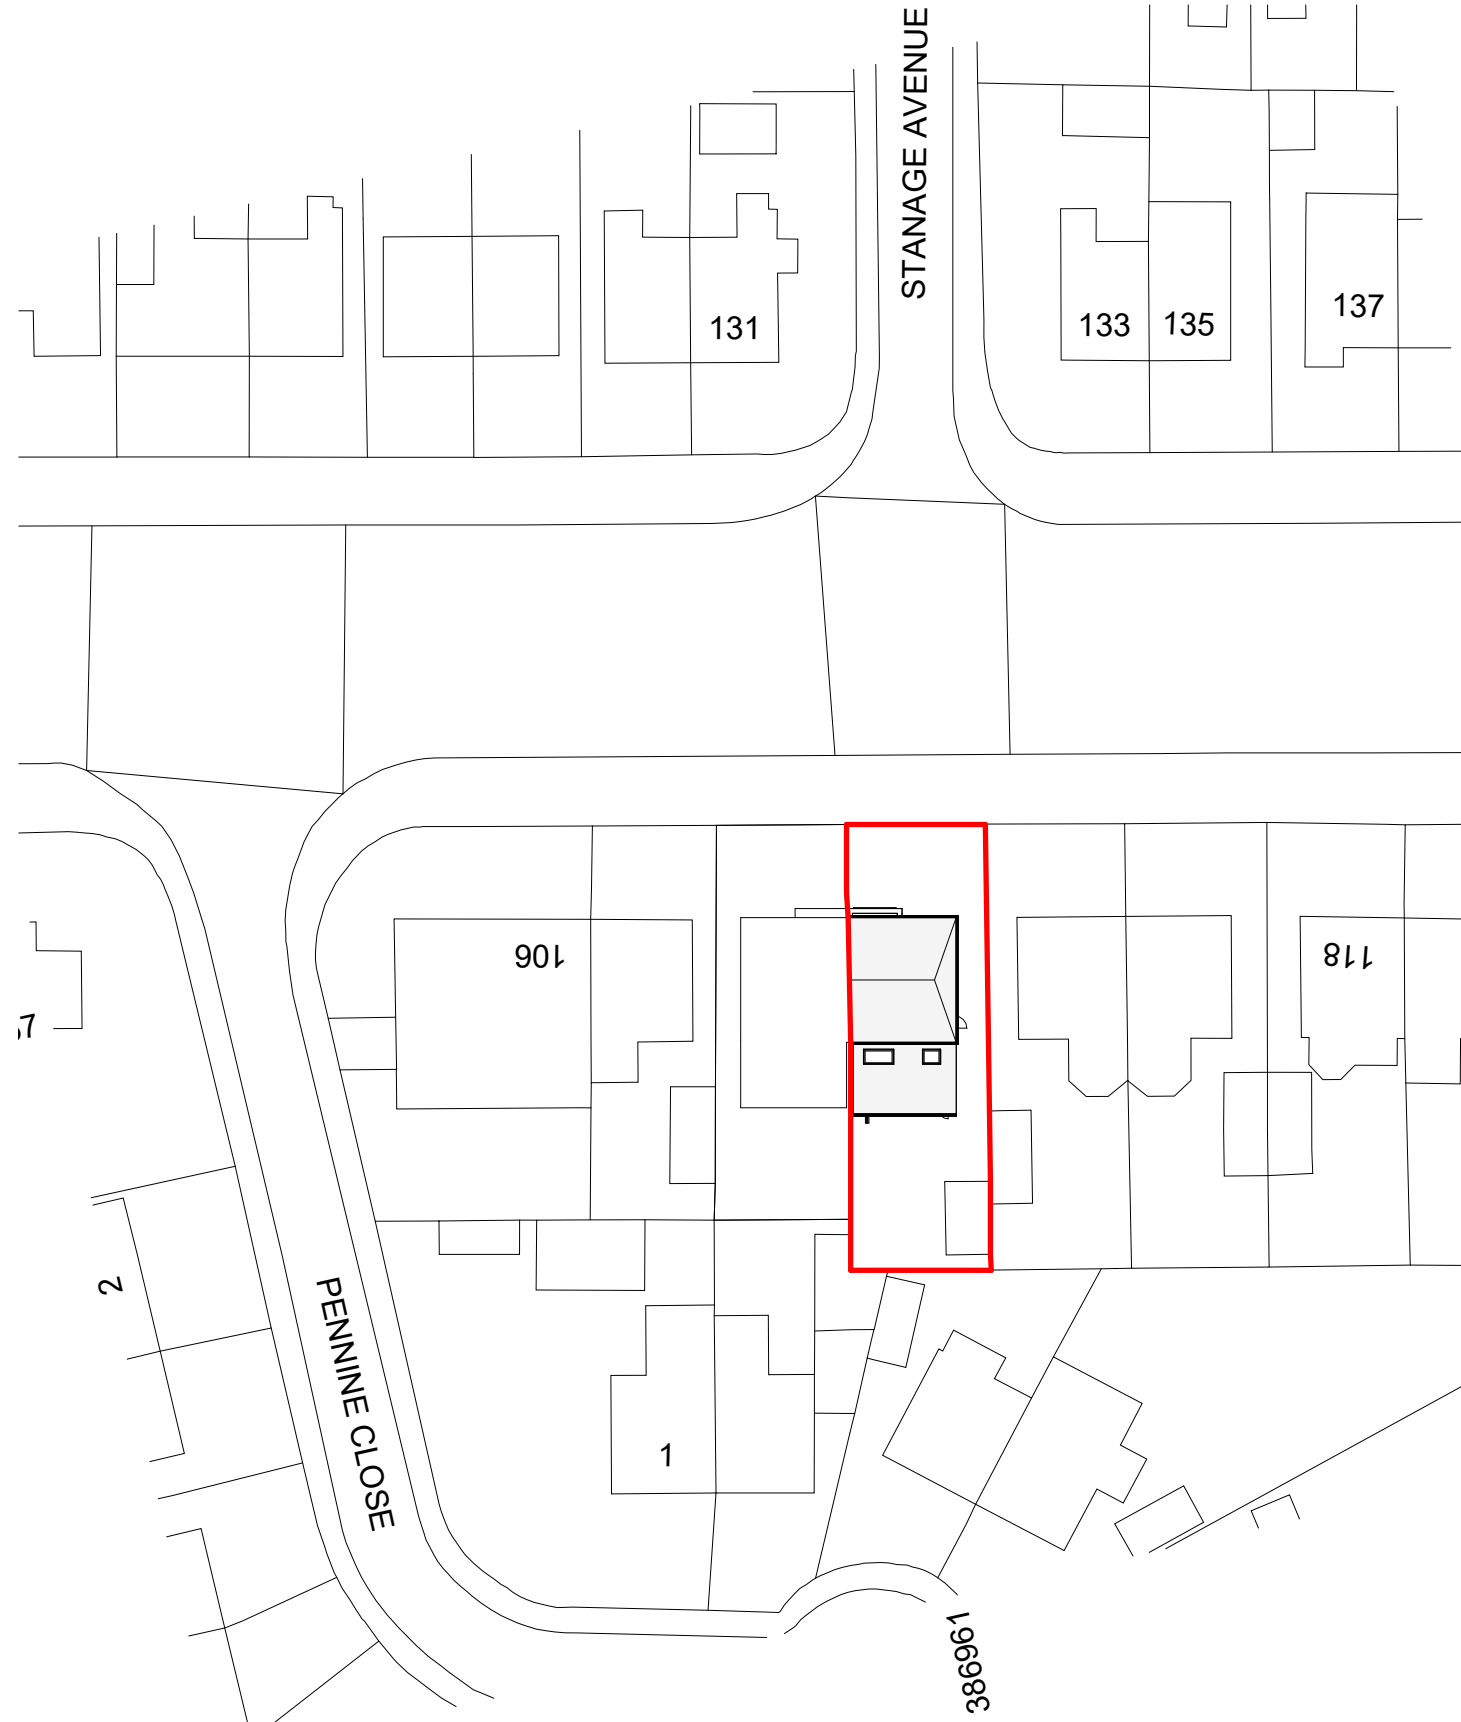

2 Site Proposed
1 : 500

5 0 5 10 15 20 25
SCALE 1:500 m



1 Location Plan
1 : 1250

10 0 10 20 30 40 50
SCALE 1:1250 m

Drawing number	Revision
IDA-1197-P-100	P01
<div>  <p>IDEAL Architecture</p> <p>SAMANTHA DALE BA (Hons) MArch, PGDip, ARB ARCHITECT</p> </div> <div>  <p>RIBA Royal Institute of British Architects</p> </div> <div>  <p>ARB Architects Registration Board</p> </div> <p>www.idealarchitecture.co.uk</p>	