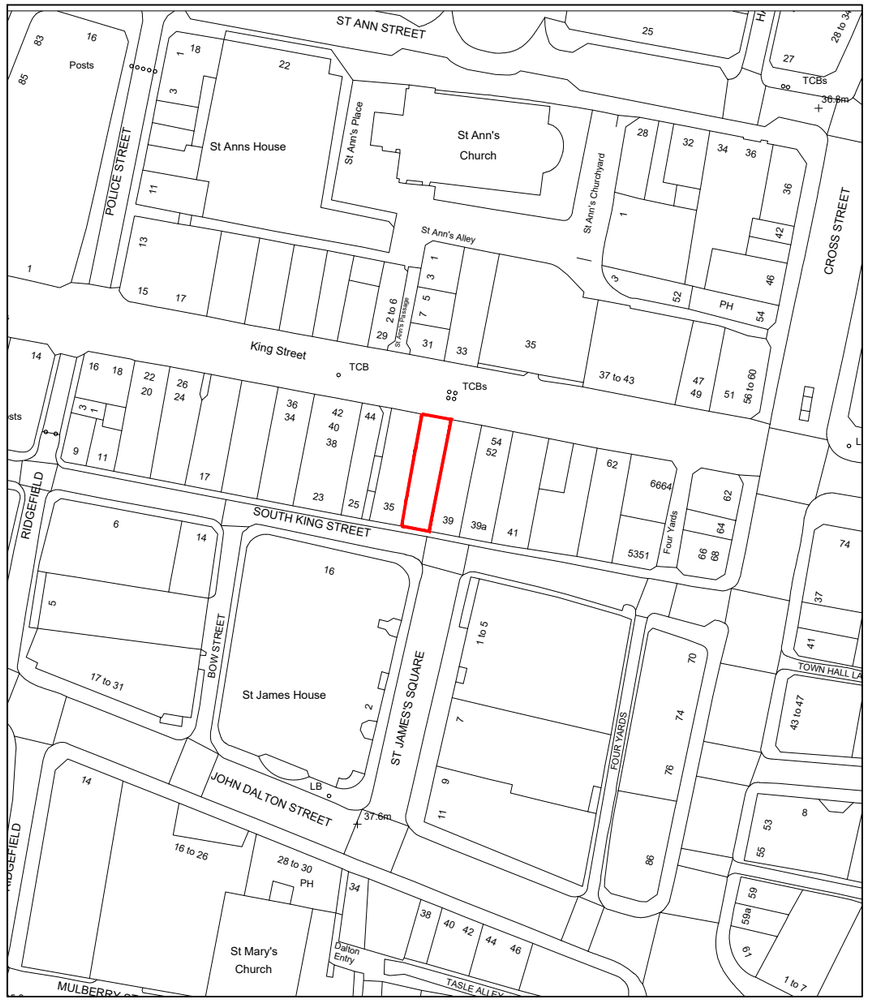

S I T E L O C A T I O N P L A N - 1:1250 Scale.

48 K I N G S T R E E T, M A N C H E S T E R.

N

Do not scale this drawing - In all cases figured dimensions to be followed
All dimensions to be checked on site before work commences
© This drawing is the copyright of DTZ and may not be reproduced in part or in whole without prior written permission

Notes

Rev	Description	Date	Drawn

CUSHMAN & WAKEFIELD

Project and Building Consultancy
North West

No. 1 Marsden Street
Manchester
M2 1HW

Tel: +44 (0) 161 236 9595
Fax: +44 (0) 121 228 7097

Client: Glasgow City Council.

Project: 48 King Street, Manchester.

Drawing: Site Location Plan - 1:1250 Scale.

Scale: 1:1250 - A1 Drawn by: SS.

Date: 24.05.24 Checked by:

Drawing Number: .08 Revision: