


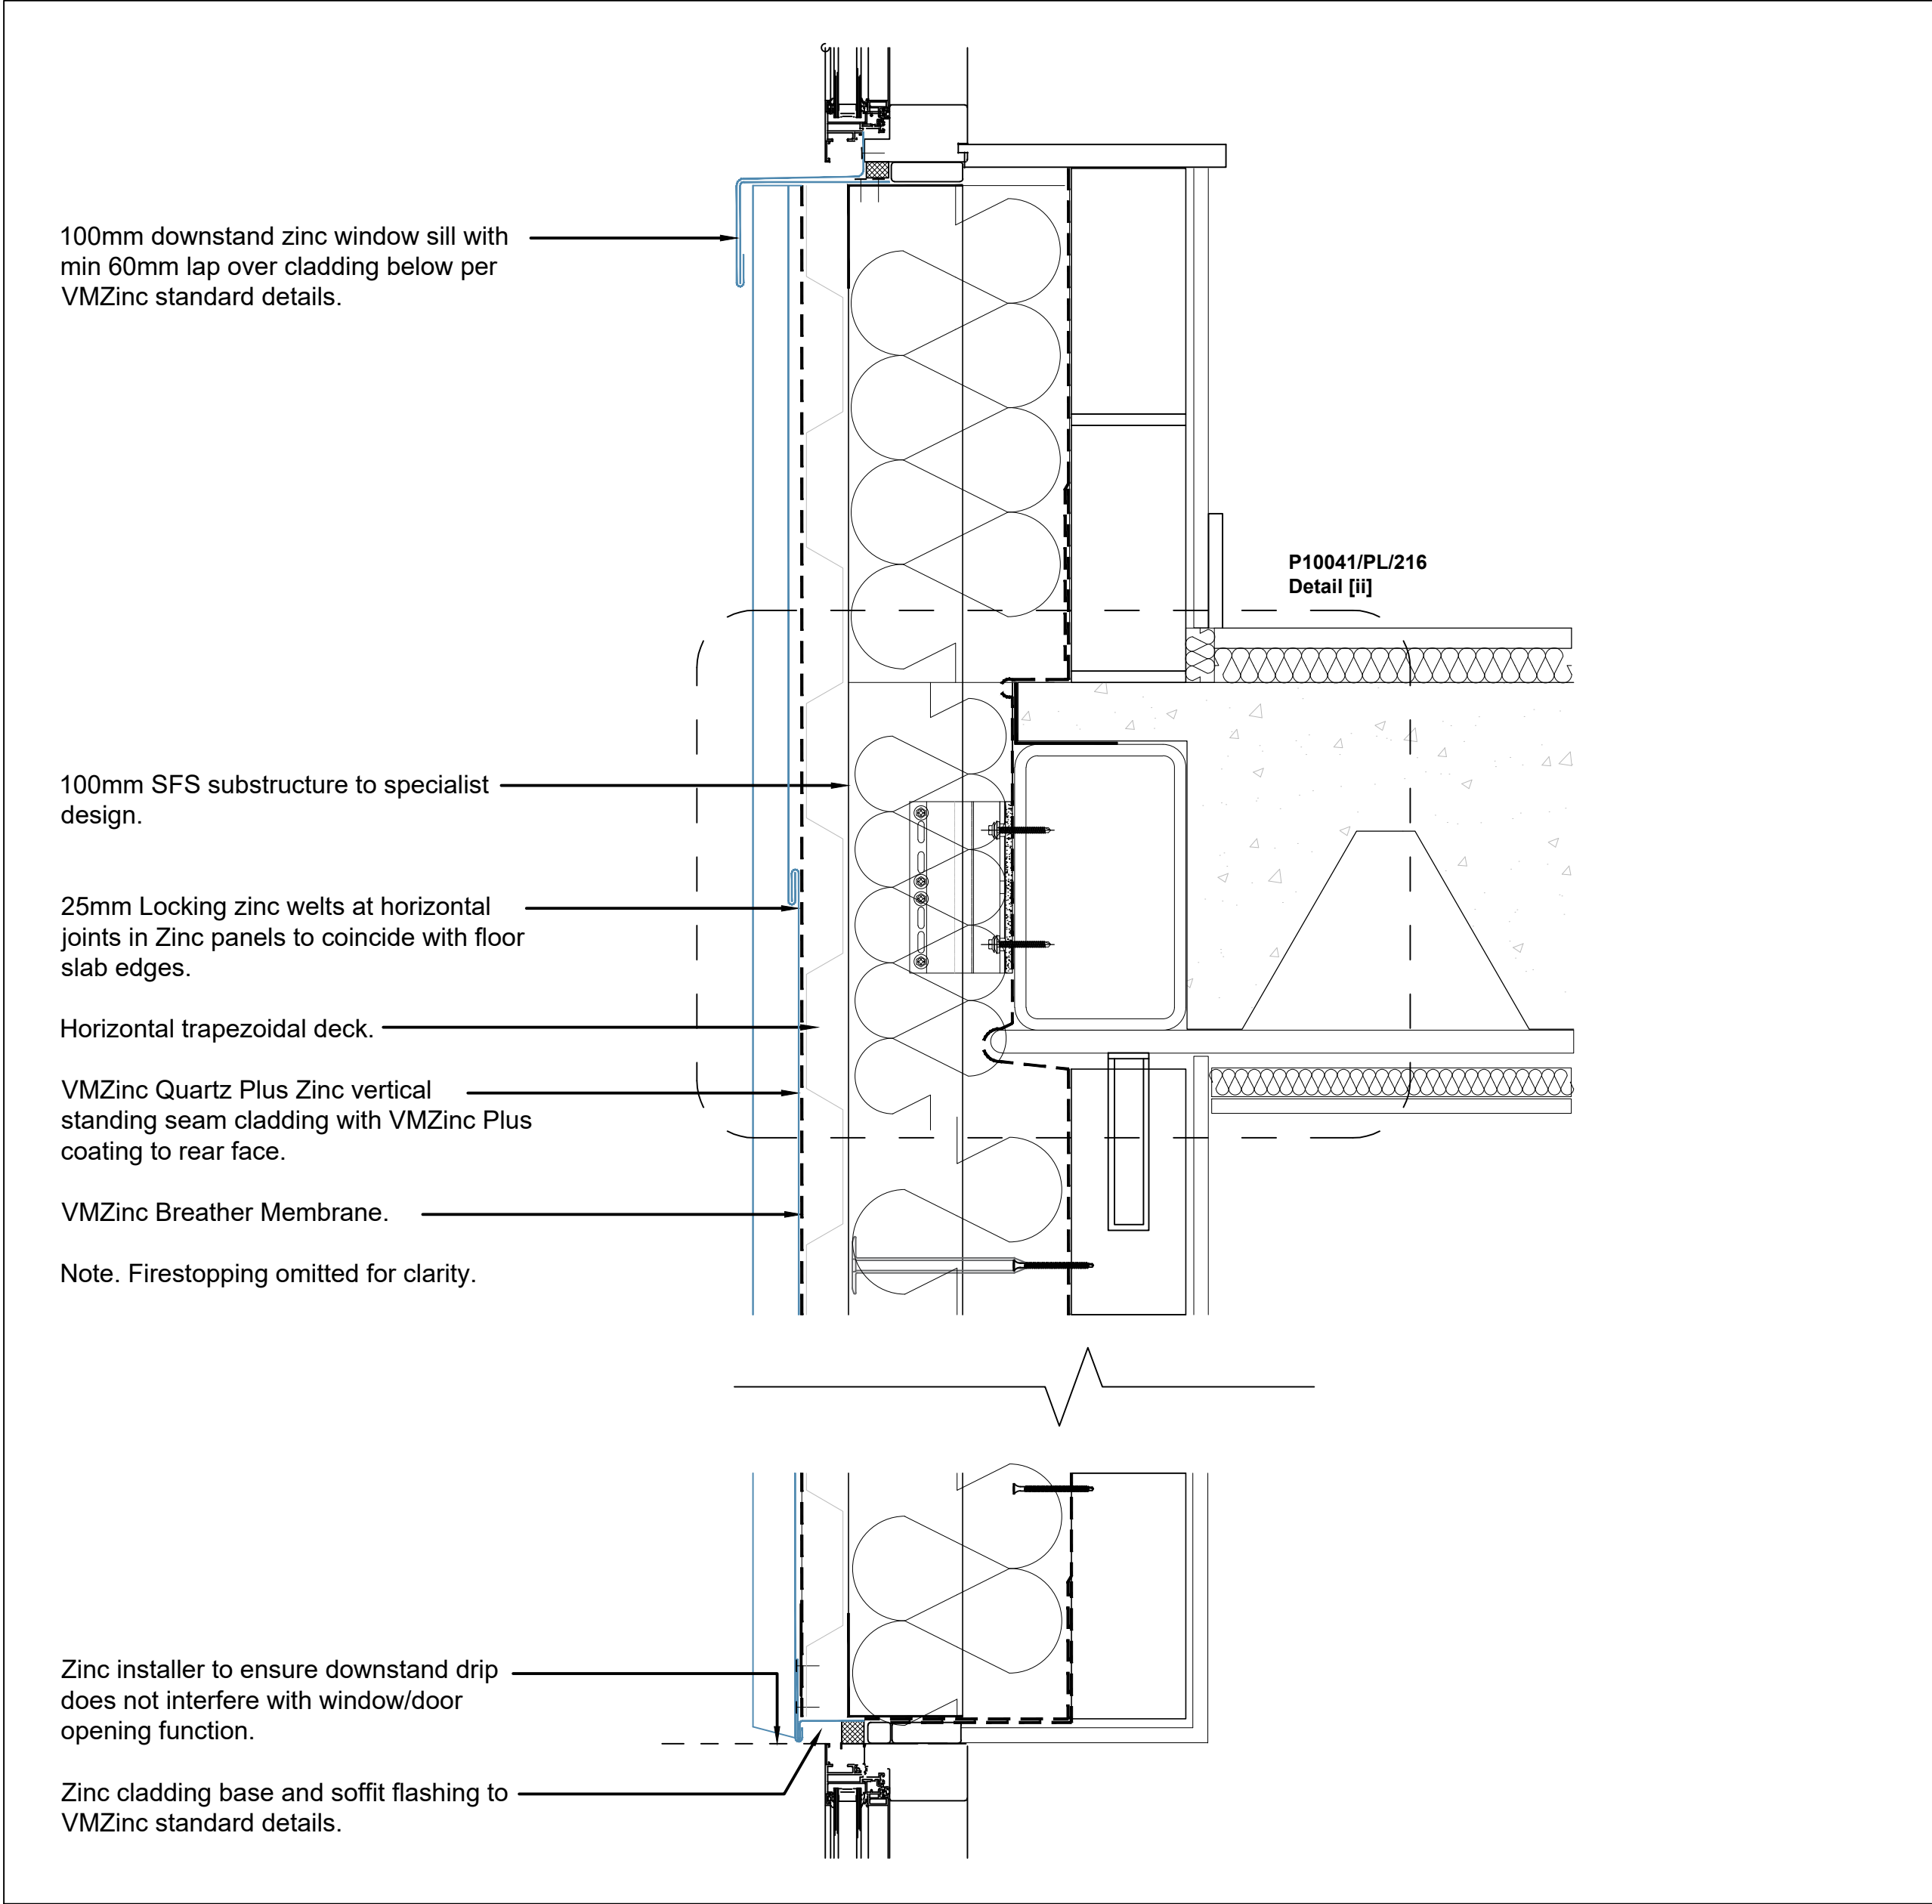


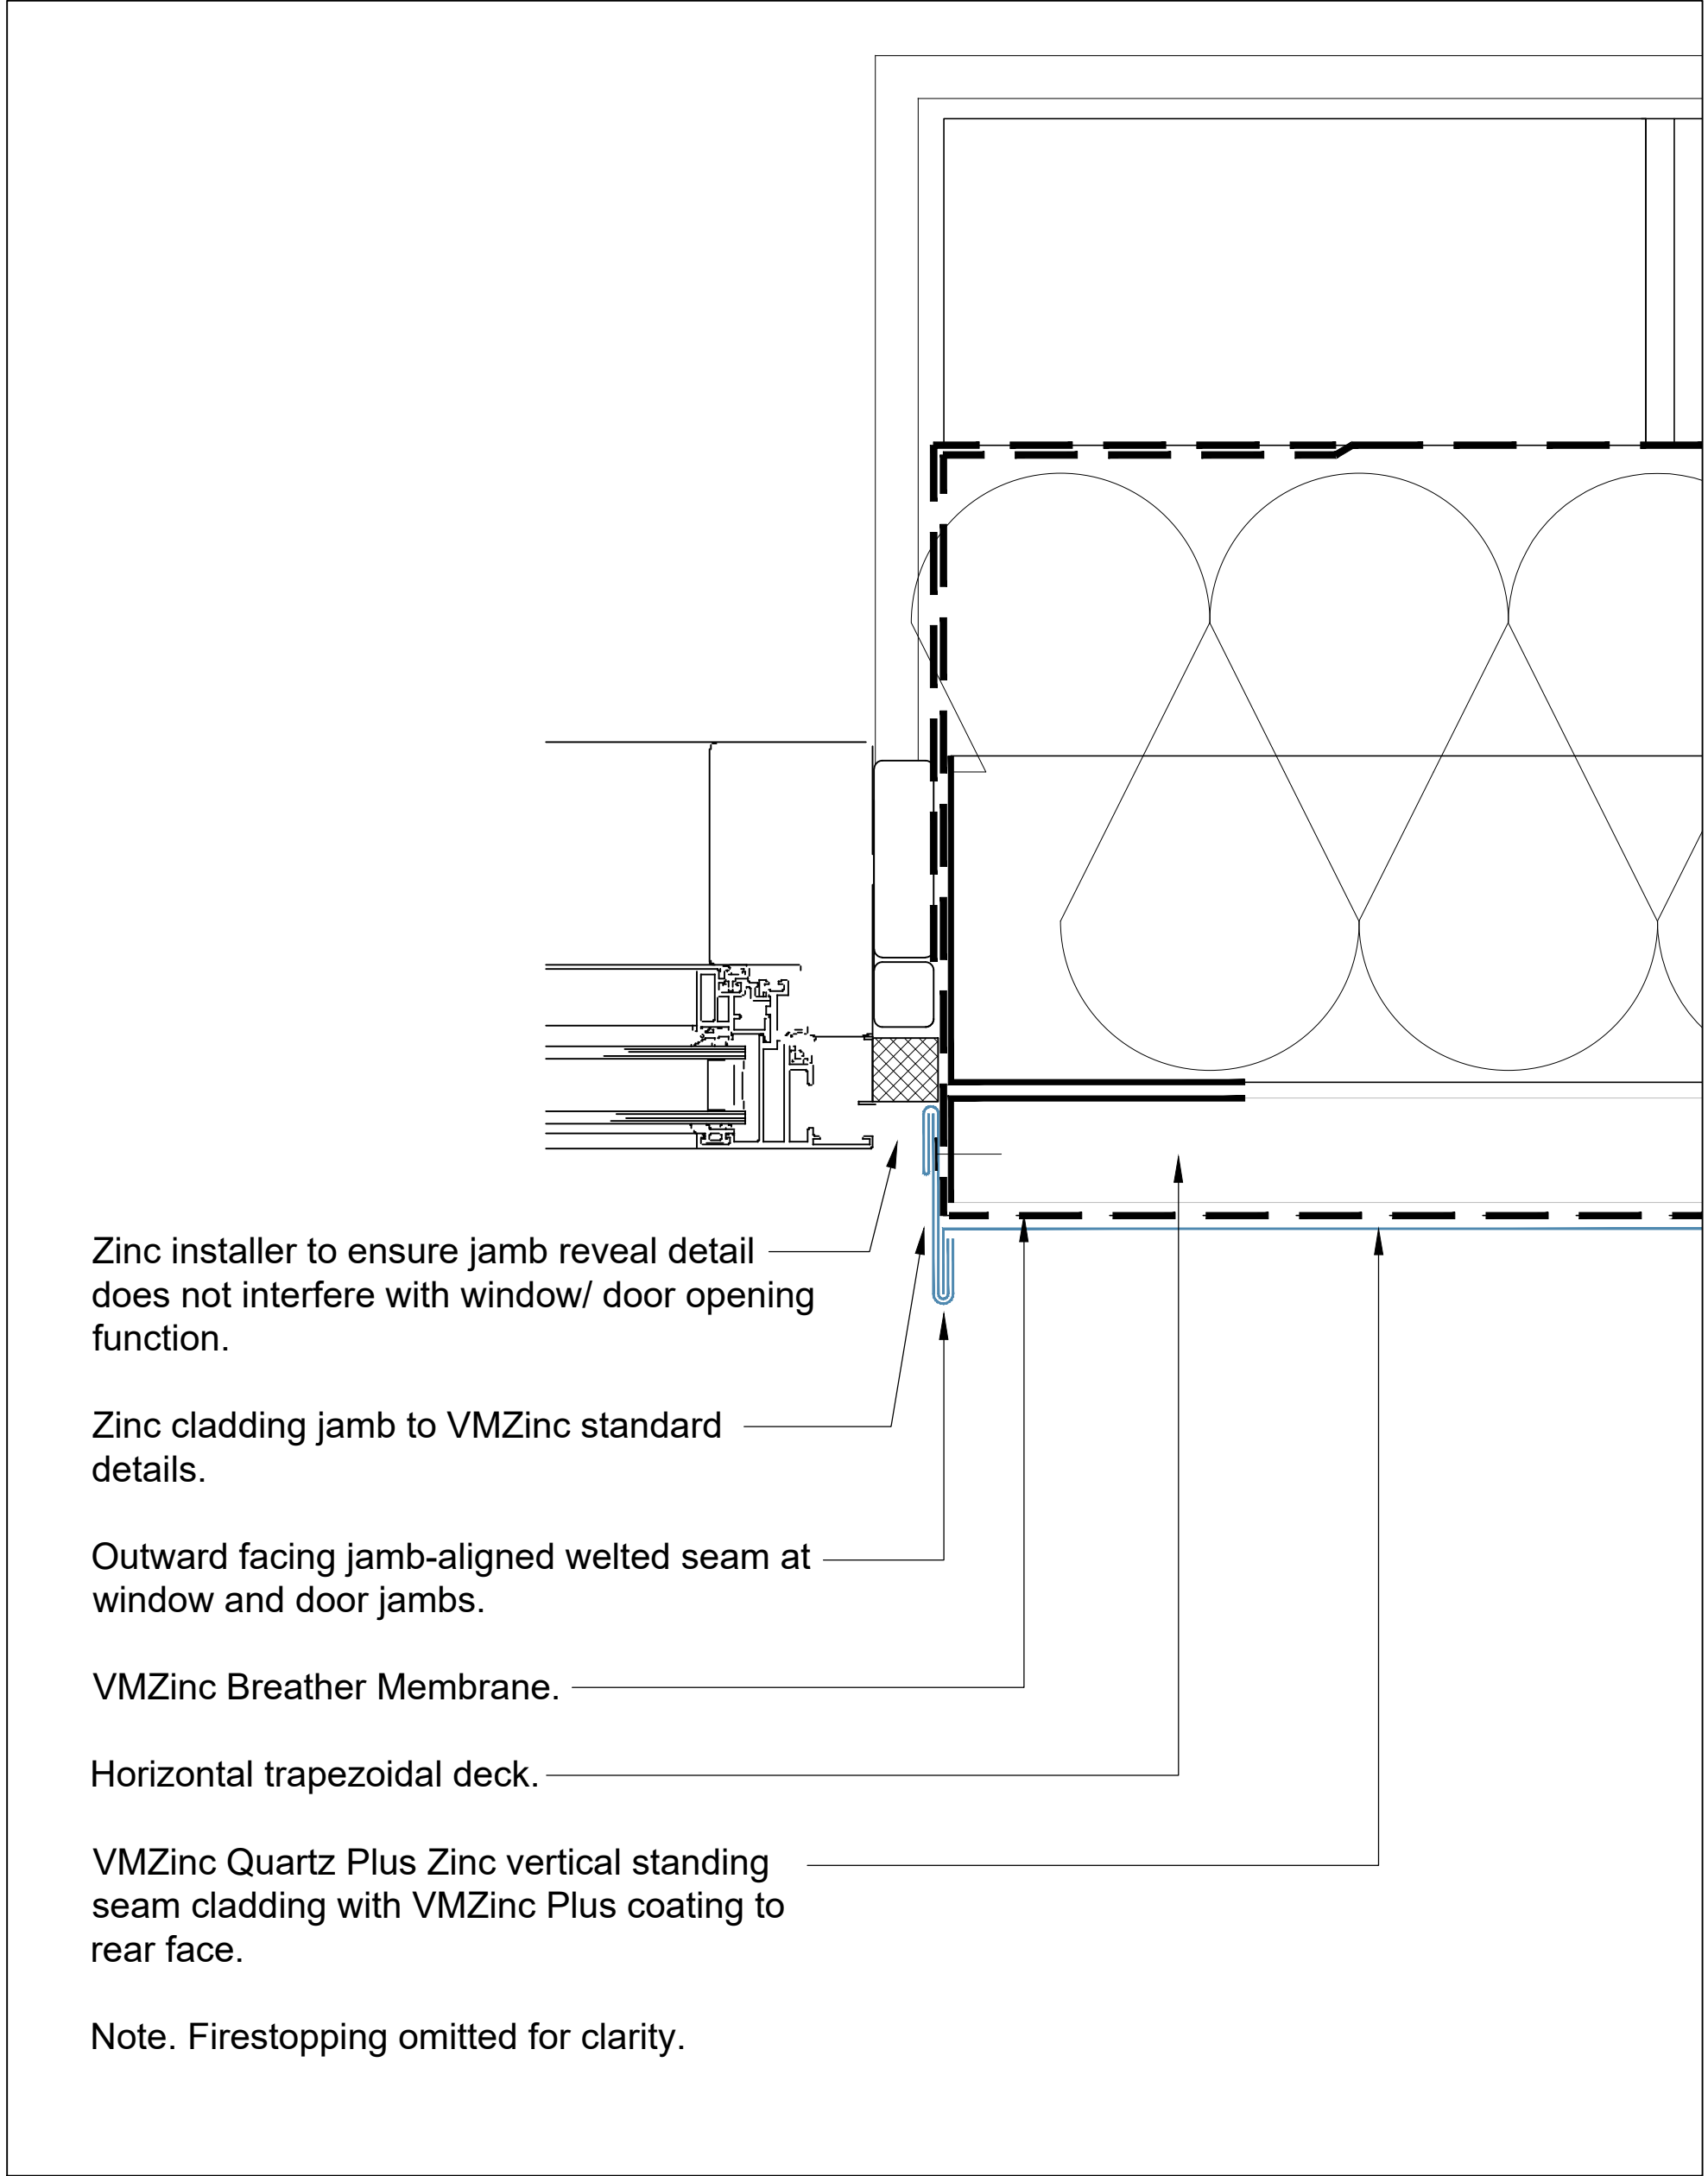

[D] Zinc detail at floor slab over SFS  
(CORE 1 ONLY)  
1:5

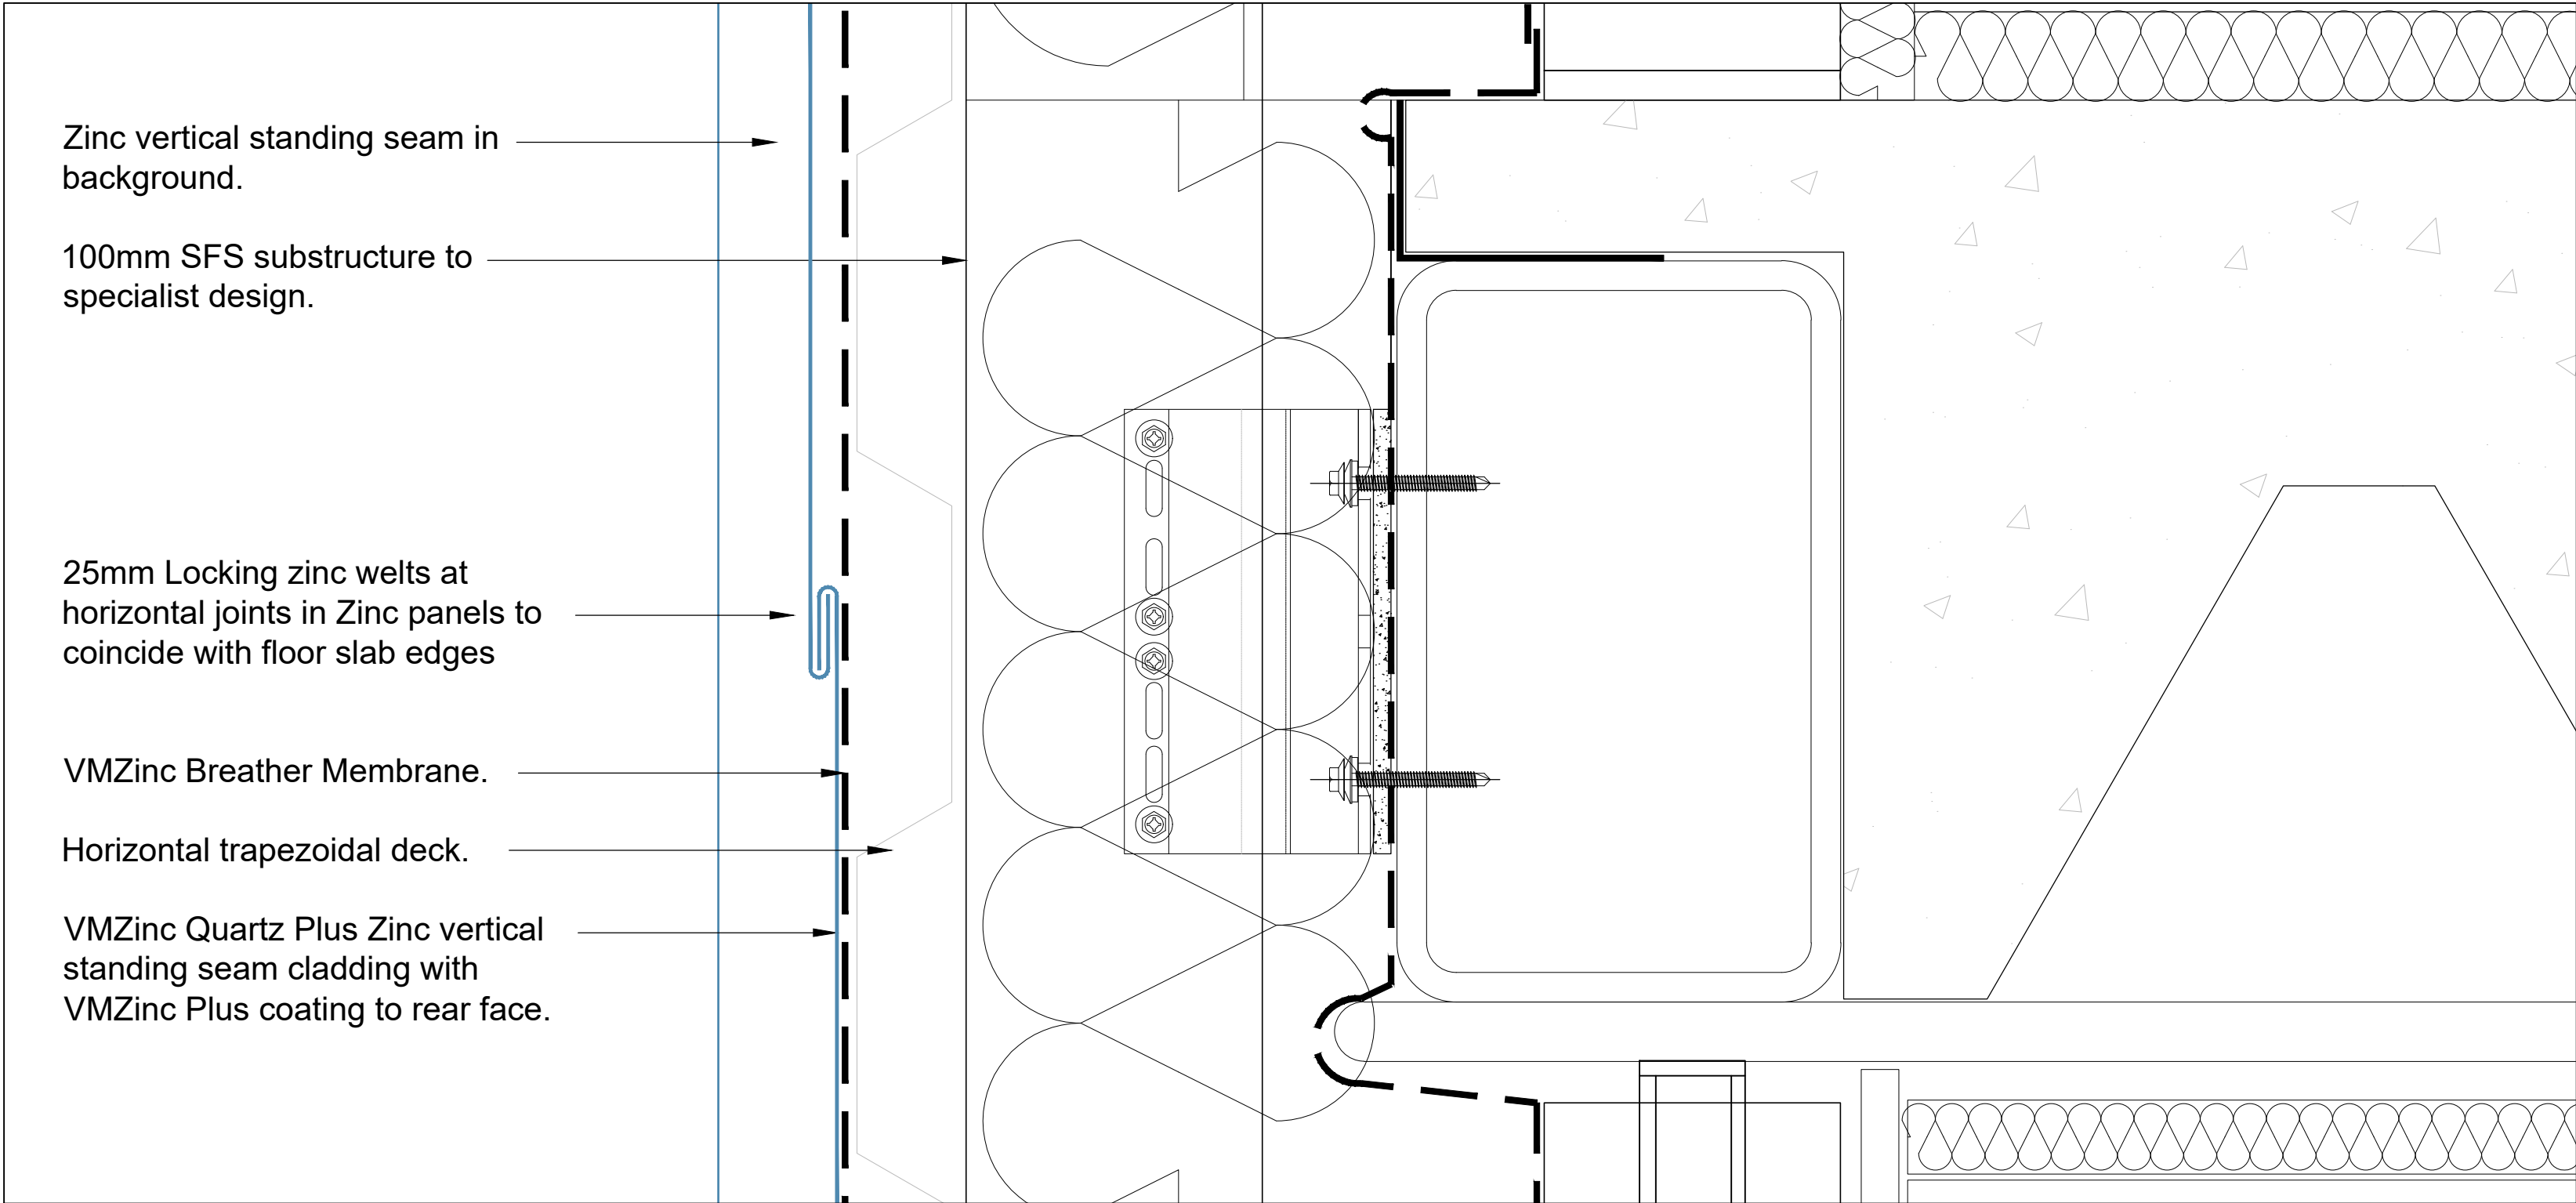

[E] Window Jamb, Natural Zinc over SFS  
(CORE 1 ONLY)  
1:2

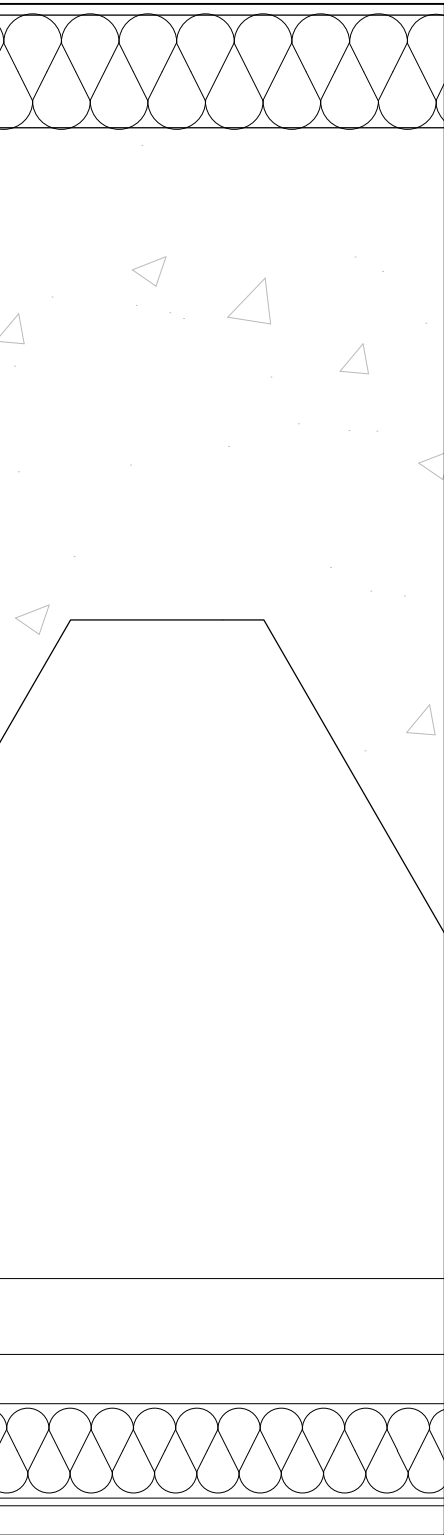

[ii] Zinc detail at floor slab over SFS  
(CORE 1 ONLY)  
1:2



© Copyright - The contents of this drawing may not be reproduced or distributed in part or in whole without the written permission of CLADDING PROJECT MANAGEMENT LTD.

1. Responsibility is not accepted for errors made by others in scaling from this drawing. All construction information should be taken from figured dimensions only.
2. Any dimensional discrepancies to be reported immediately.
3. This drawing must be read in conjunction with any structural or other specialist drawing(s). Any conflicting information to be reported immediately.
4. Cladding Project Management Limited have responsibilities under the Construction (Design and Management) Regulations 2015 to eliminate hazards during design and provide information about residual risks, including informing duty holders of their responsibilities.
5. Note to Contractor: All building / site dimensions and levels, service and invert levels to be checked prior to commencement of works.
6. Note to Contractor: The current Building Regulations and all relevant British standards and Codes of Practice are to be complied with whether noted on this drawing or not.

## PLANNING

| Rev:   | Date:     | Amendment:      | Amended by: |
|---|-----------|-----------------|-------------|
| A   | 18/02/25  | Internal review | AW          |
| Client:   |           |                 |             |
| Base Management Services Ltd.                                                                                                |           |                 |             |
| Project title:   |           |                 |             |
| Base, 12 Arundel Street, Manchester, M15 4JP                                                                                 |           |                 |             |
| Drawing title:   |           |                 |             |
| Proposed Indicative Details of VMZinc Quartz Zinc Plus Over SFS System, Movement Joints, Heads, Sills and Jamb. Core 1 Only. |           |                 |             |
| Scale(s) @ A1:   | Date:     | Drawn by:       |             |
| Varies   | Feb 2025  | AW              |             |
| Drawing number:   | Revision: | Chkd by:        |             |
| P10041/PL/216   | A         | HC              |             |



Unit 26, Osprey Court  
Hawkfield Way  
Bristol  
BS14 0BB

T 0117 942 7876  
F 0117 942 7871  
E info@eastonbevins.co.uk  
W www.eastonbevinslimited.co.uk

This Drawing is Copyright  
Contractors must check all dimensions on site.  
Only signed dimensions are to be worked from.  
Discrepancies must be reported immediately  
before proceeding.