

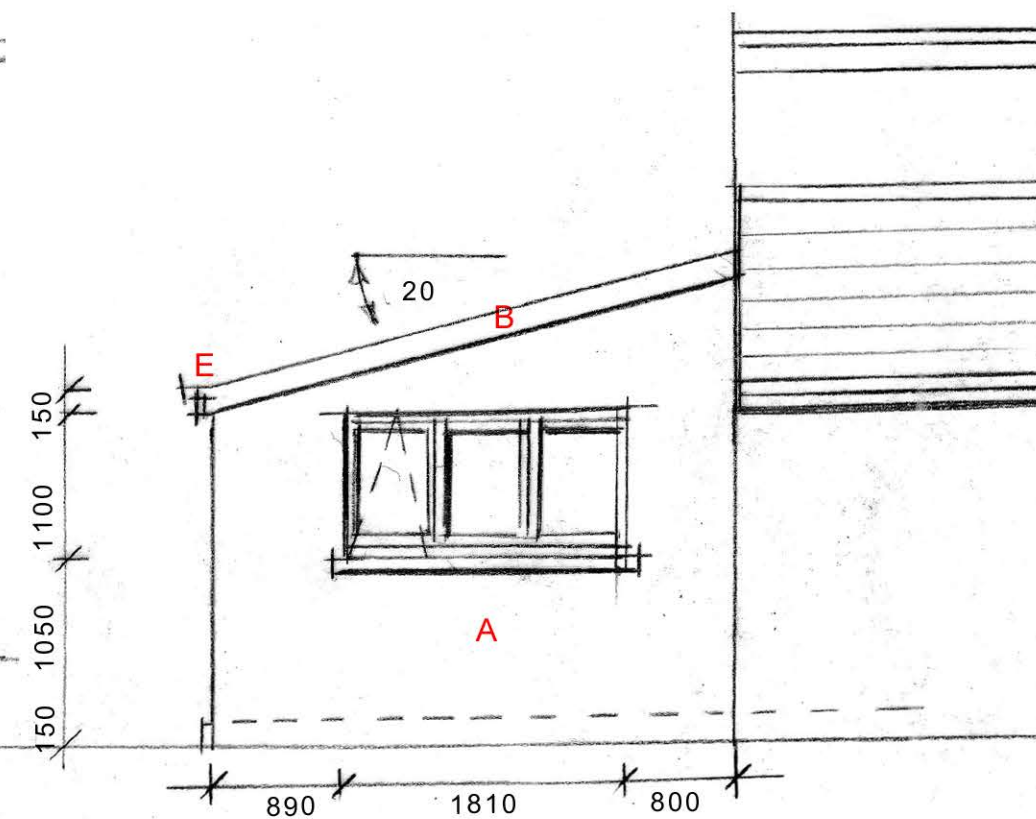


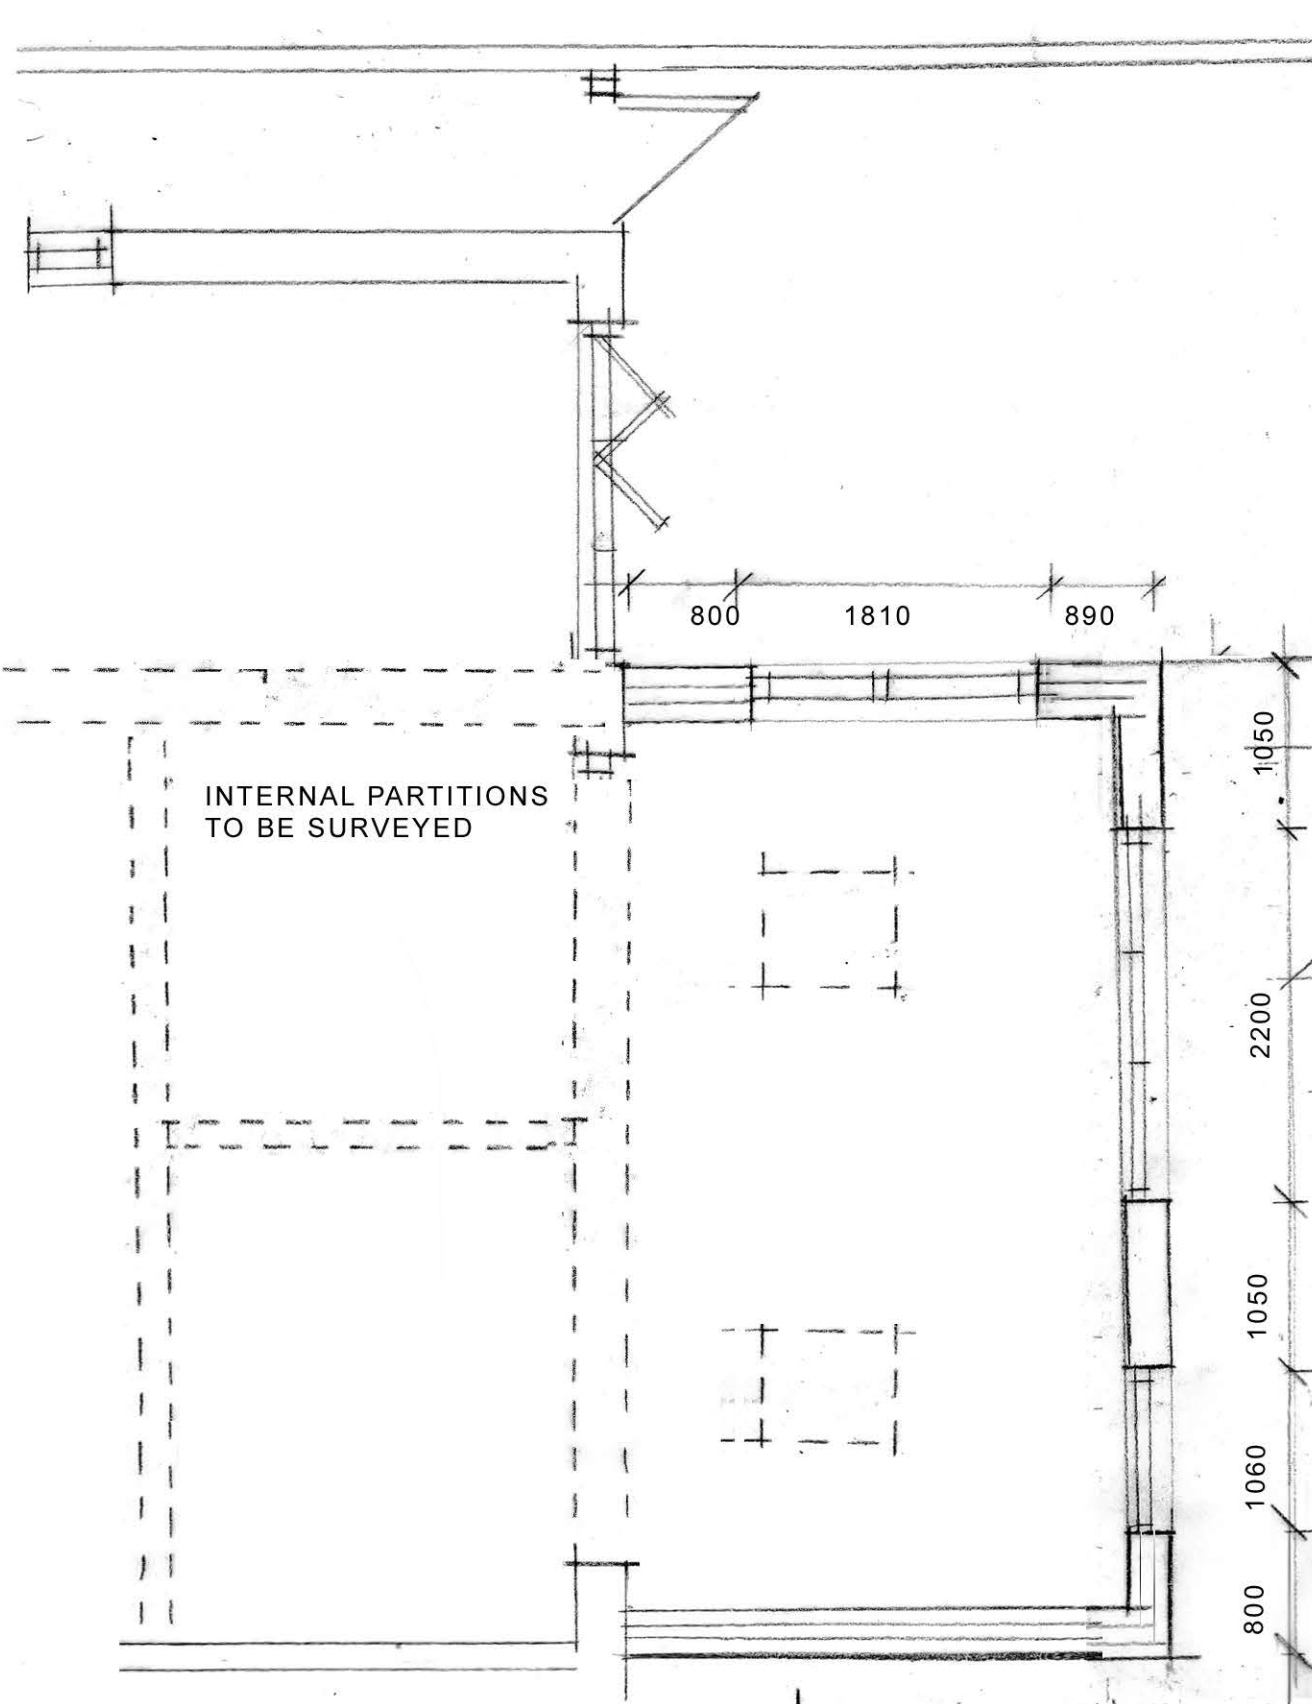

SIDE ELEVATION (OPPOSITE
SIDE MASONRY)

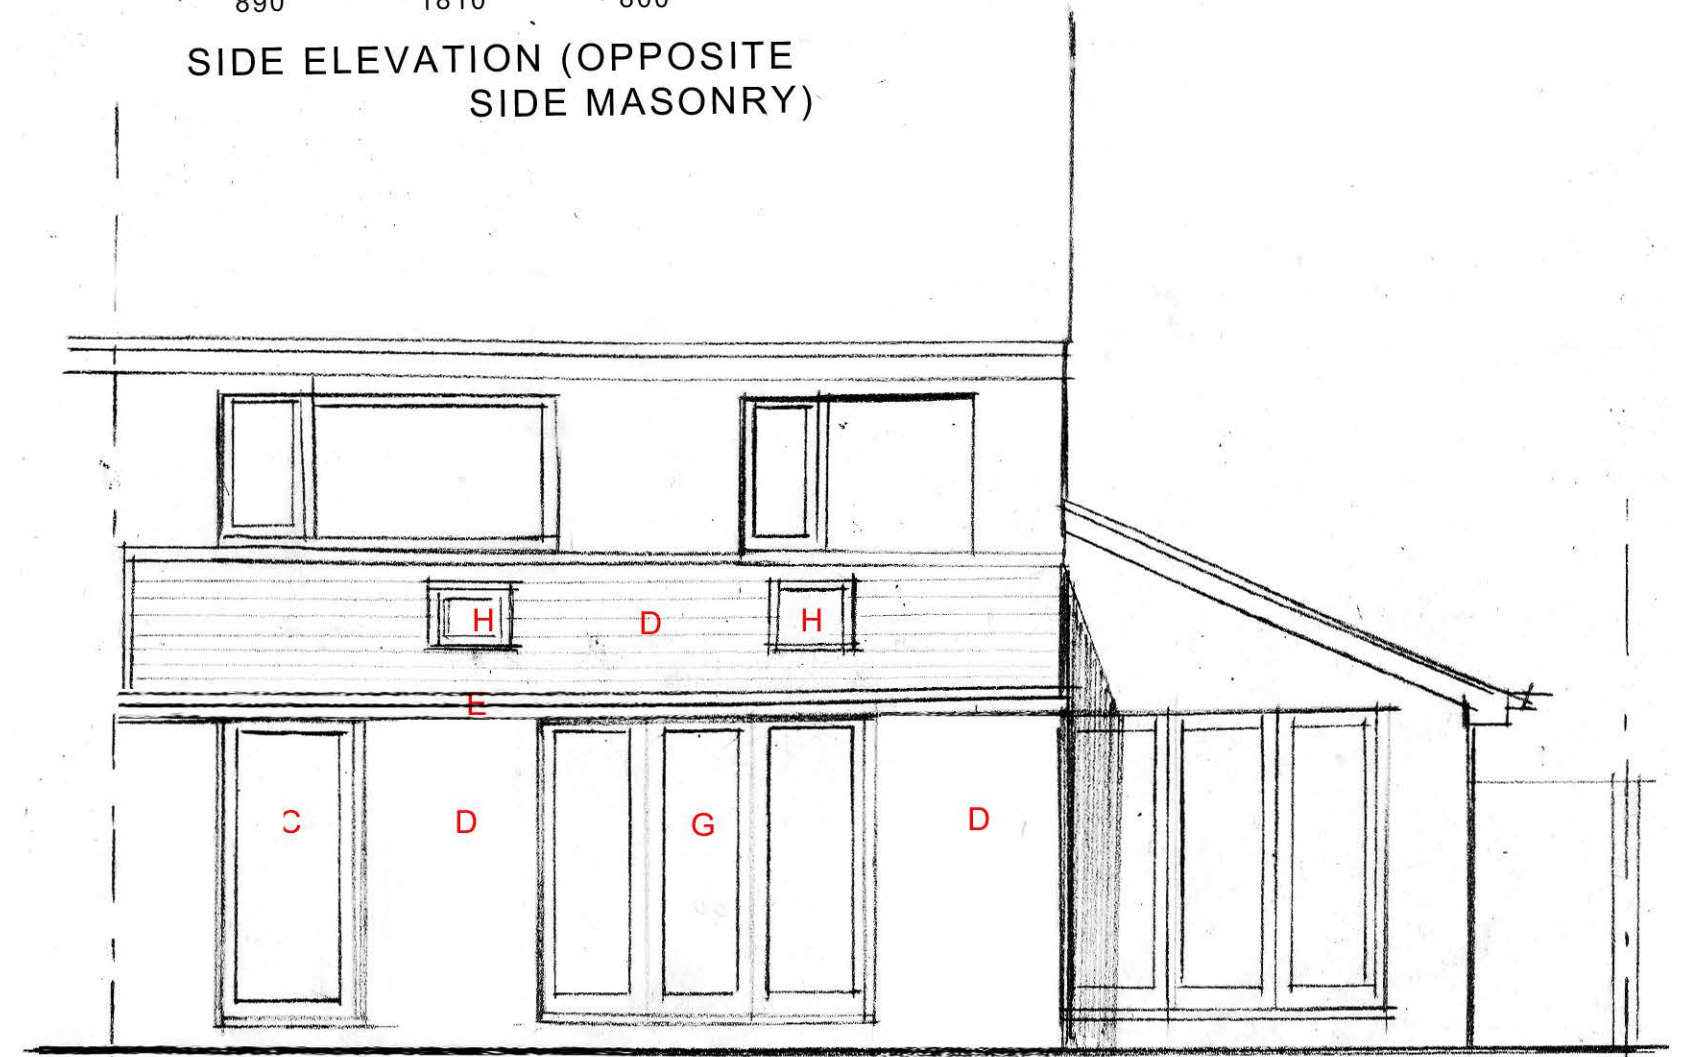

REAR ELEVATION

- SCHEDULE OF FINISHES**
- A - NEW MASONRY TO MATCH EXISTING
 - B - uPVC DRY VERGE ROOF SYSTEM
 - C - uPVC DOUBLE GLAZED WINDOW
 - D - BROWN CLAYTILE ROOF TO MATCH EXISTING AT 20degree PITCH.
 - E - BLACK uPVC RAINWATER GOODS
 - G - EXISTING DOOR REPOSITIONED.
 - H - NEW BLACK VELUS ROOFLIGHTS.

NOTES
ALL DRAWINGS TO BE READ WITH
EXISTING PLANS & ELEVATIONS L(00)04

1103 129 WENDOVER RD, SALE - PROPOSED REAR & SIDE ELEVATIONS & PLAN