



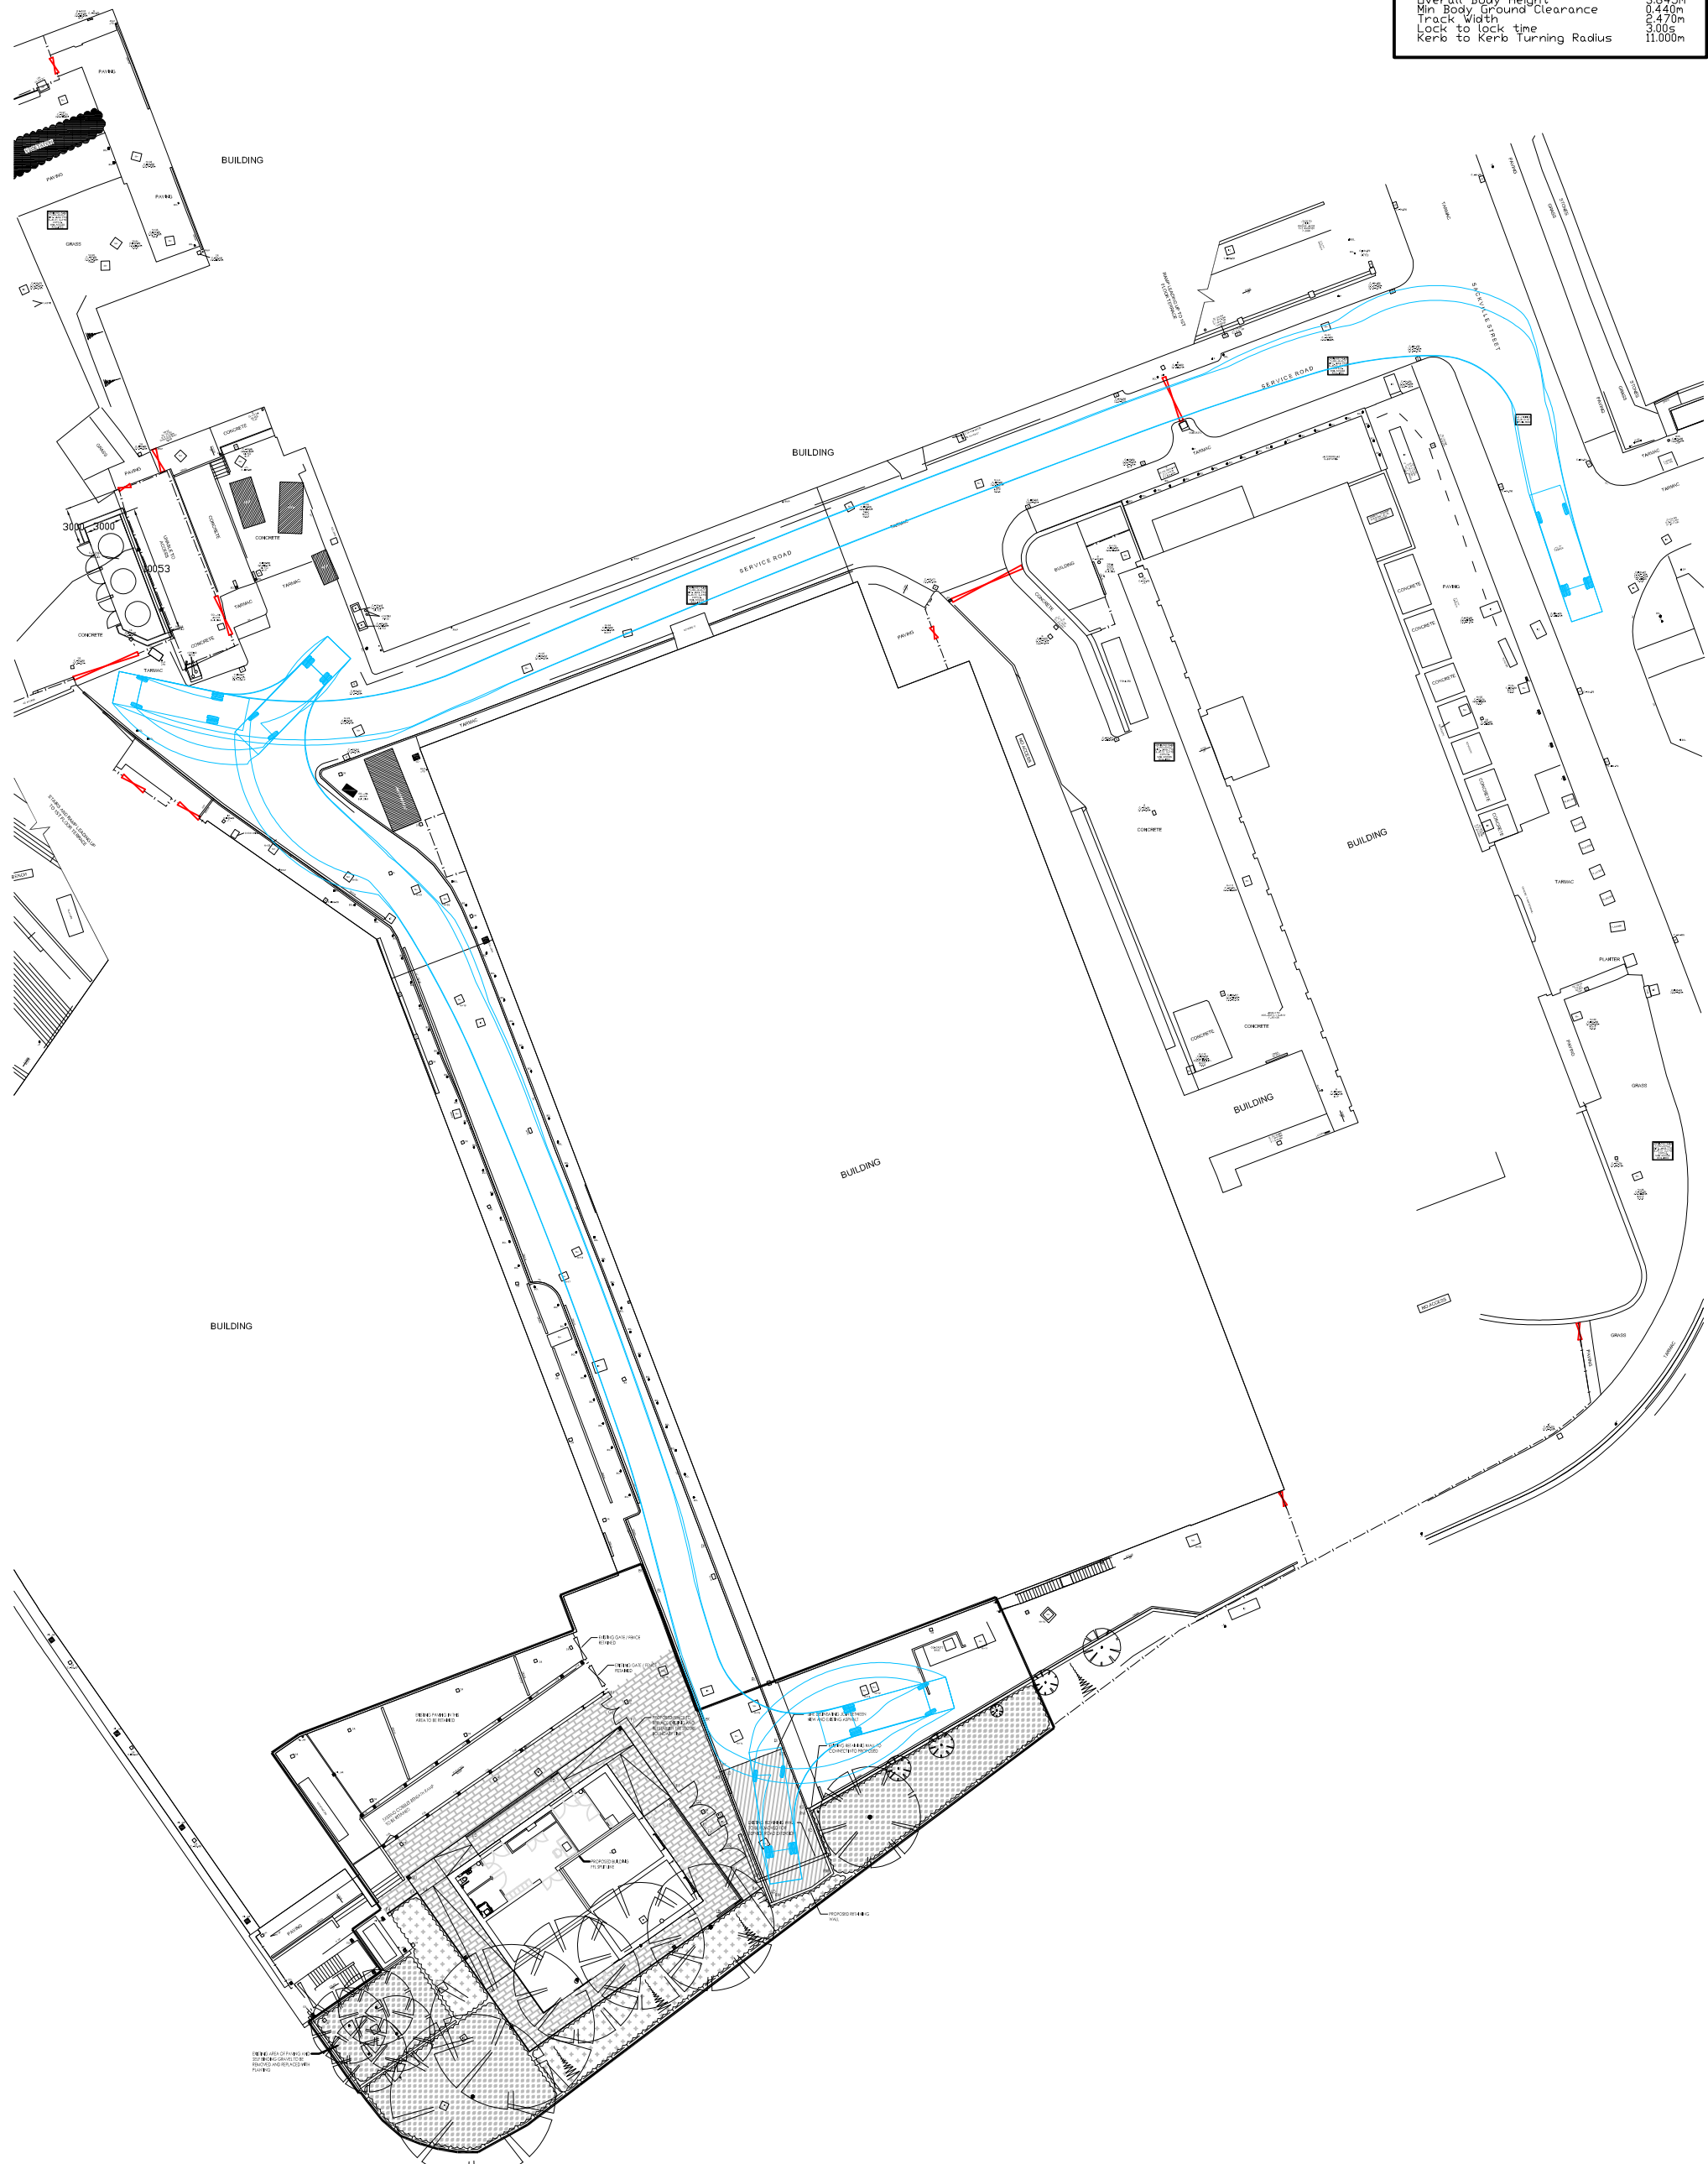

Based upon/reproduced from the Ordnance Survey Map with the Permission of The Controller of Her Majesty's Stationary Office.
© Crown Copyright Ashley Helme Associates Ltd, 76 Washway Road, Sale, Manchester, M33 7RE. Licence No AL100013126

Project	UNIVERSITY OF MANCHESTER NORTH CAMPUS ENERGY CENTRE
Client	UNIVERSITY OF MANCHESTER

Title	SWEPT PATH ANALYSIS: 10.5m RIGID HGV
-------	--------------------------------------

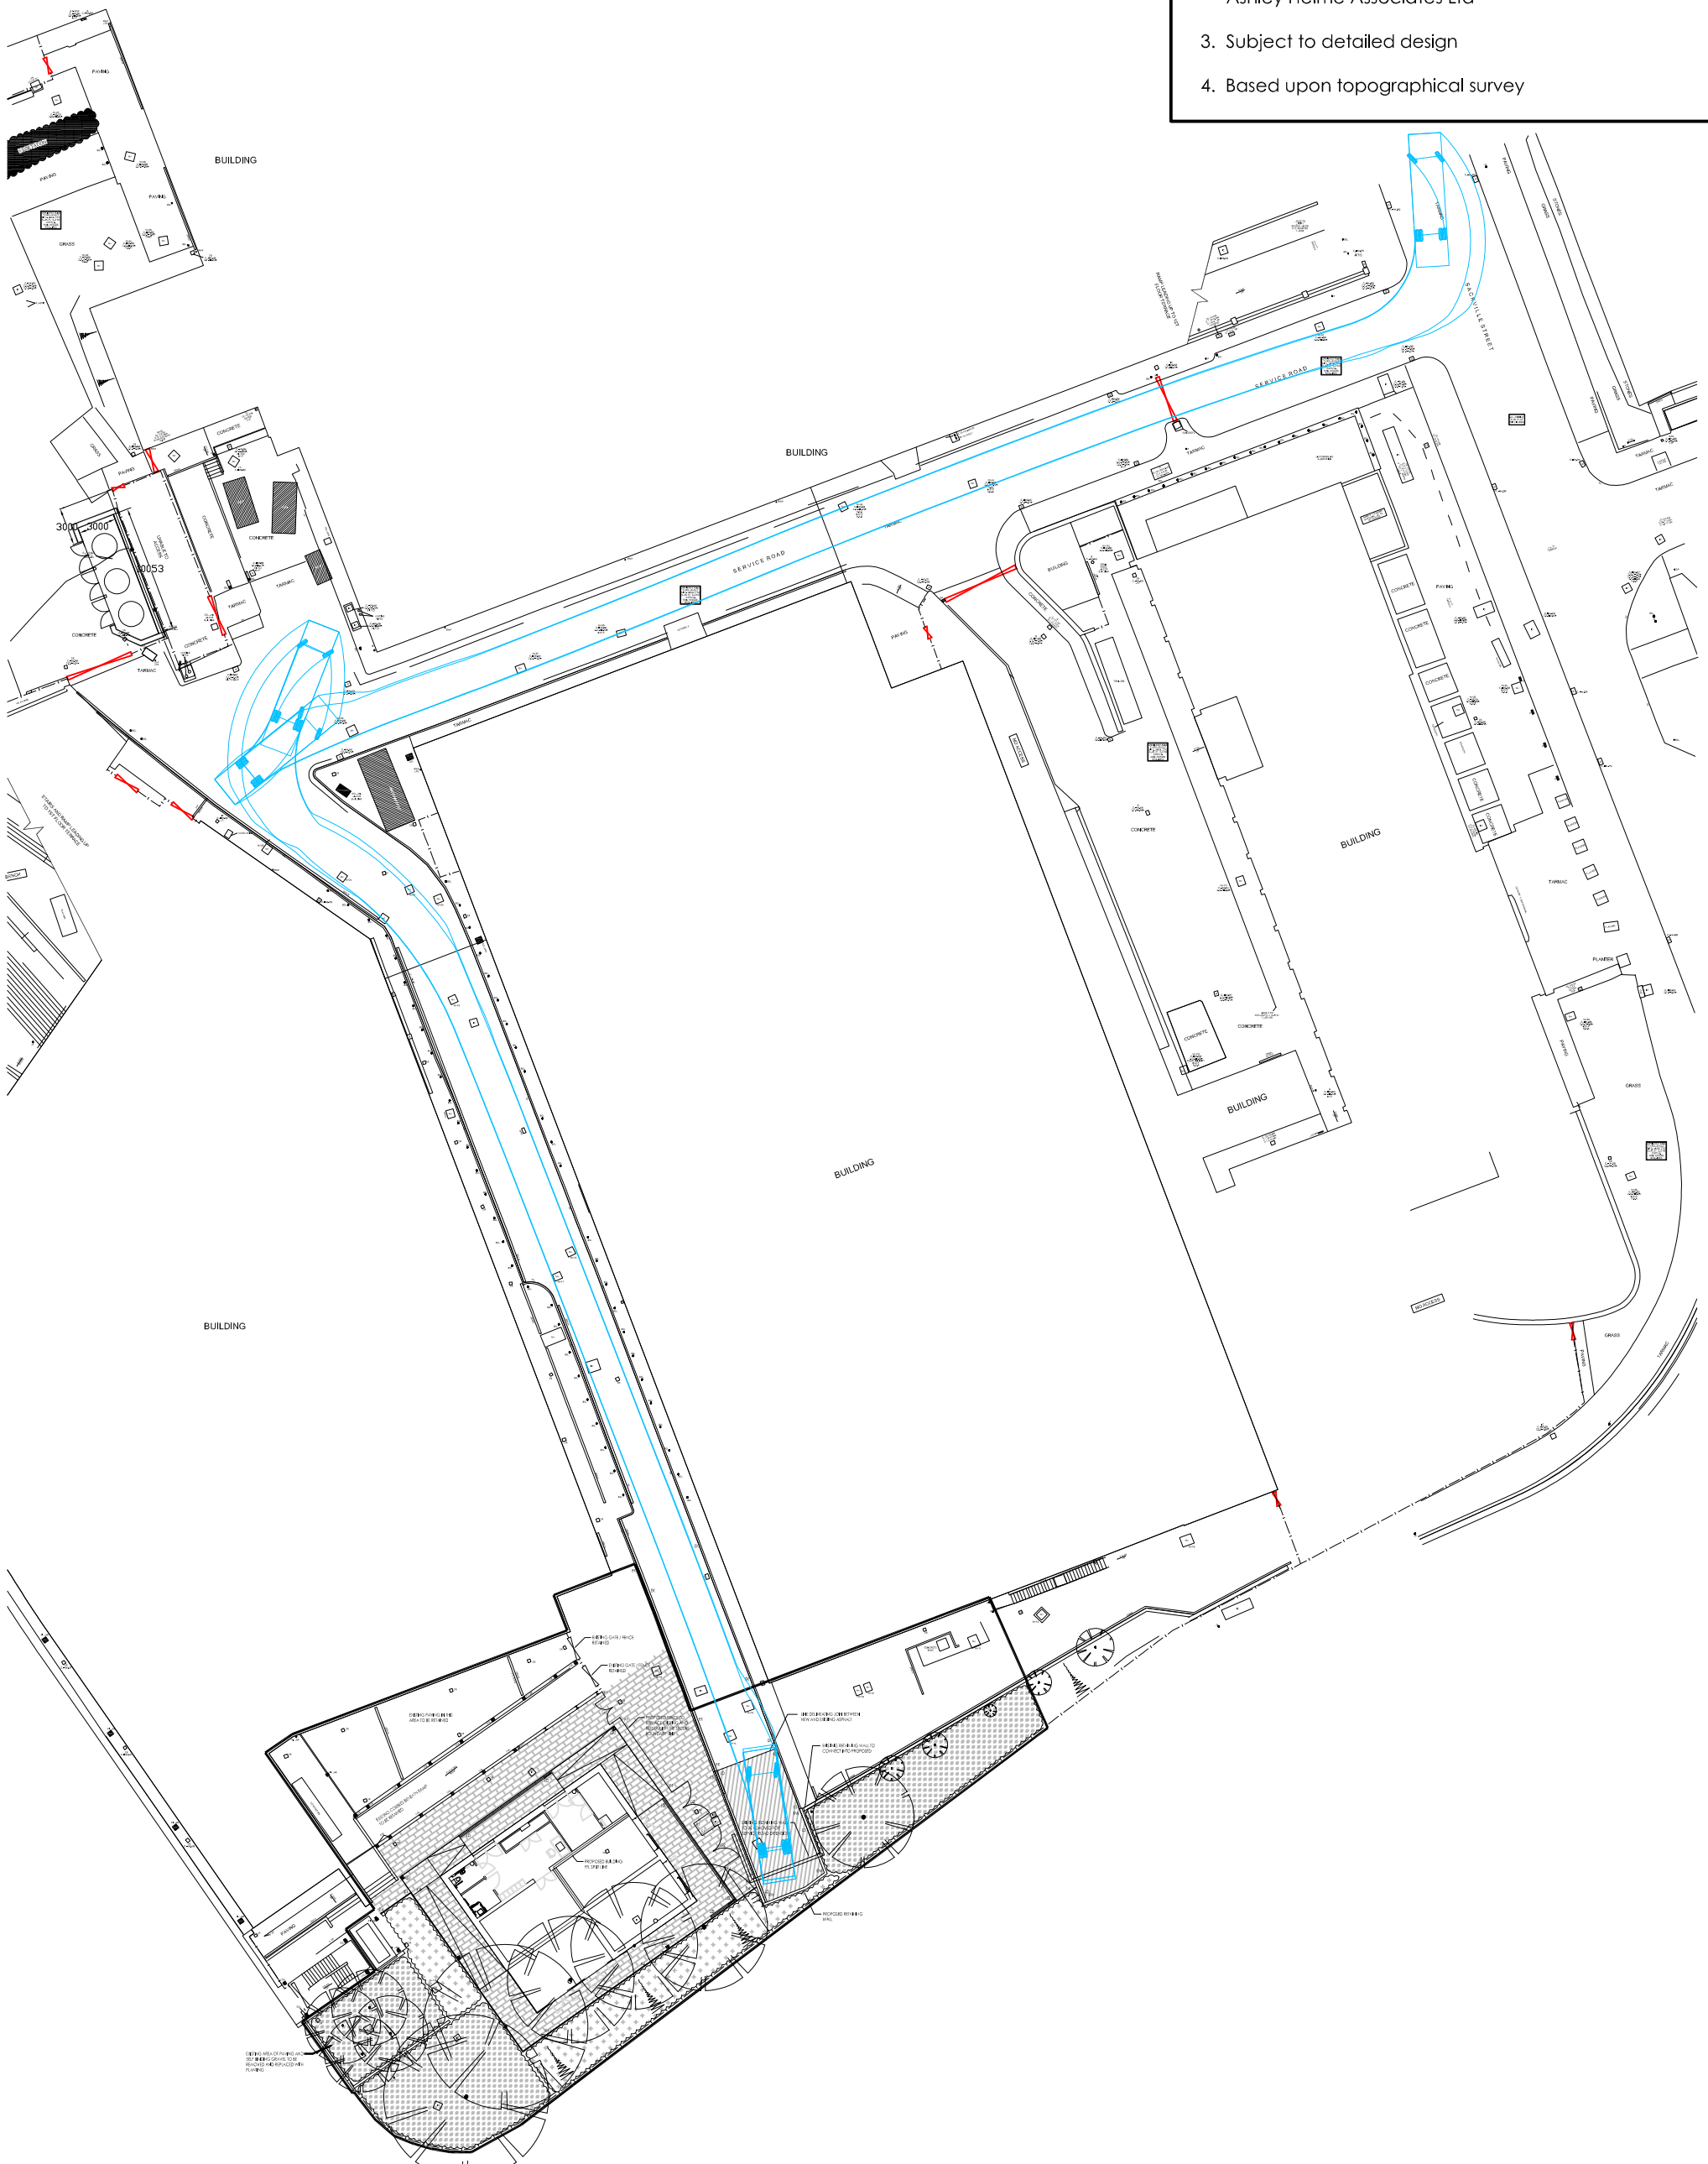

- Notes:
1. Do not scale from this drawing
 2. This drawing is copyright and may not be copied or given to a third party without written authority from Ashley Helme Associates Ltd
 3. Subject to detailed design
 4. Based upon topographical survey

Drg No	1963/SP/03
Date	JANUARY 2025
Rev	A
Scale	1:500@A2



Telephone 0161 972 0552
Email aha@ashleyhelme.co.uk
Website www.ashleyhelme.co.uk
Address 76 Washway Road,
Sale, Manchester, M33 7RE