

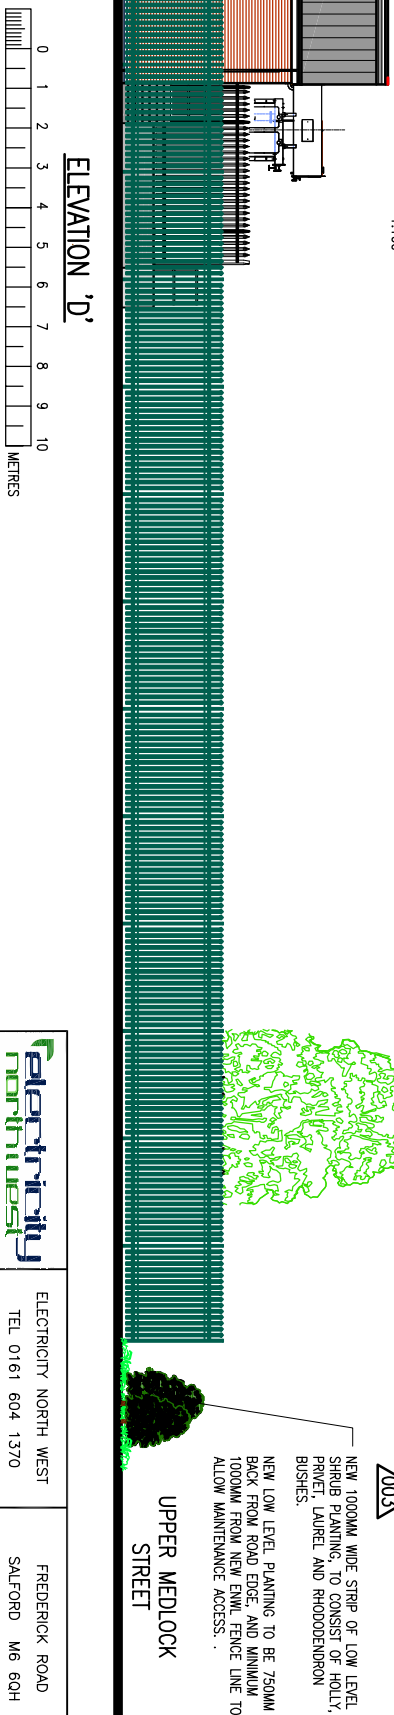
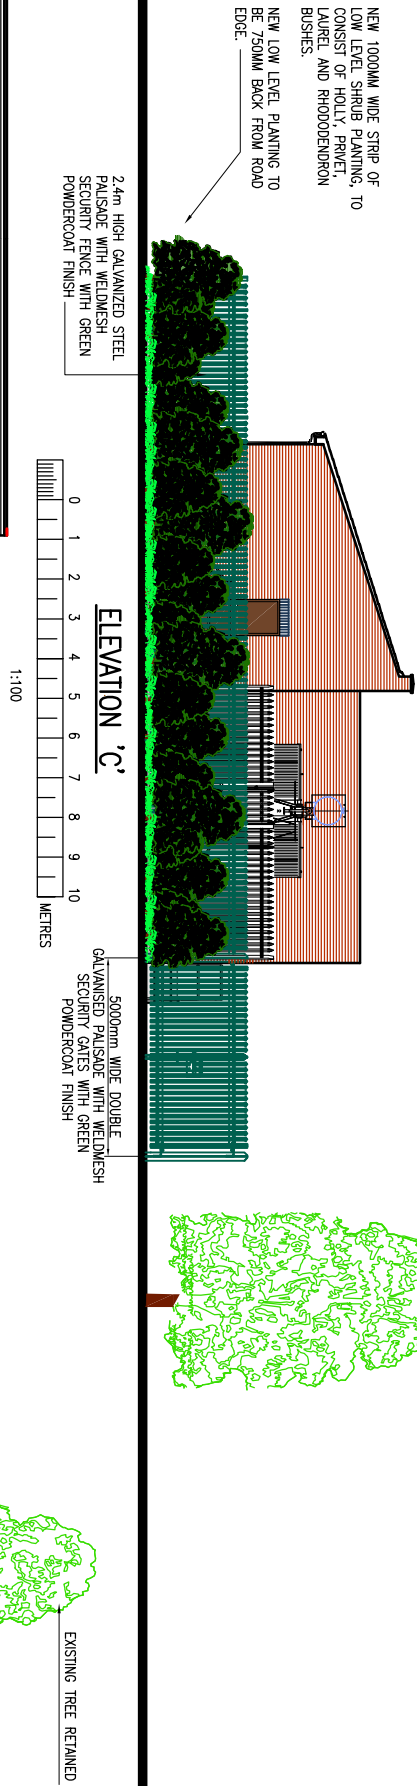


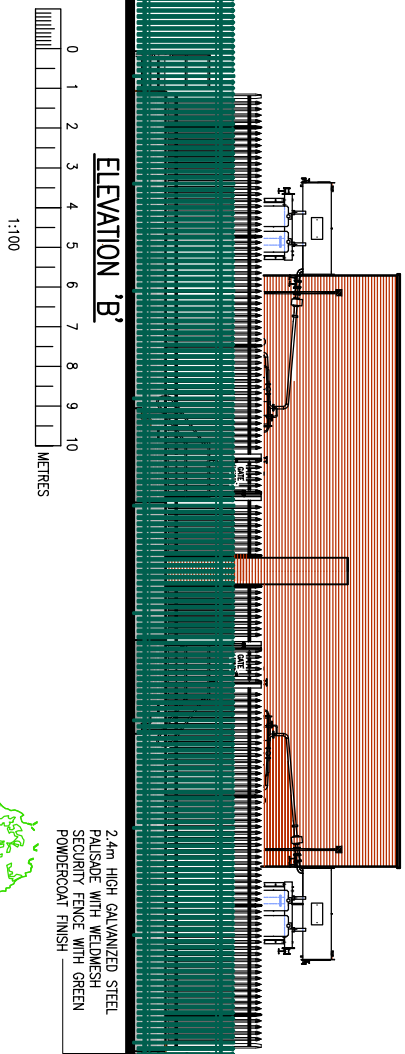

REVISION 003
LOW LEVEL SHRUB PLANTING AND LANDSCAPING ADDED ADJACENT TO UPPER MEDLOCK STREET.
RE-ISSUED FOR PLANNING.

THIS DRAWING AND ANY INFORMATION OR DESCRIPTIVE MATTER SET OUT HEREON ARE THE CONFIDENTIAL AND COPYRIGHT PROPERTY OF ELECTRICITY NORTH WEST LIMITED AND MUST NOT BE DISCLOSED, LOANED, COPIED OR USED FOR ANY PURPOSE WITHOUT WRITTEN PERMISSION. NOT TO BE SCALED. UNLESS OTHERWISE STATED DIMENSIONS ARE IN MILLIMETRES.				
REV	AMENDMENTS	DRAWN	APP.	DATE
001	ISSUED FOR PLANNING APPROVAL	VB	ASR	07/05/24
002	ISSUED FOR PLANNING APPROVAL	VB	ASR	14/06/24
003	ISSUED FOR PLANNING APPROVAL	JTWB	ASR	17/02/25

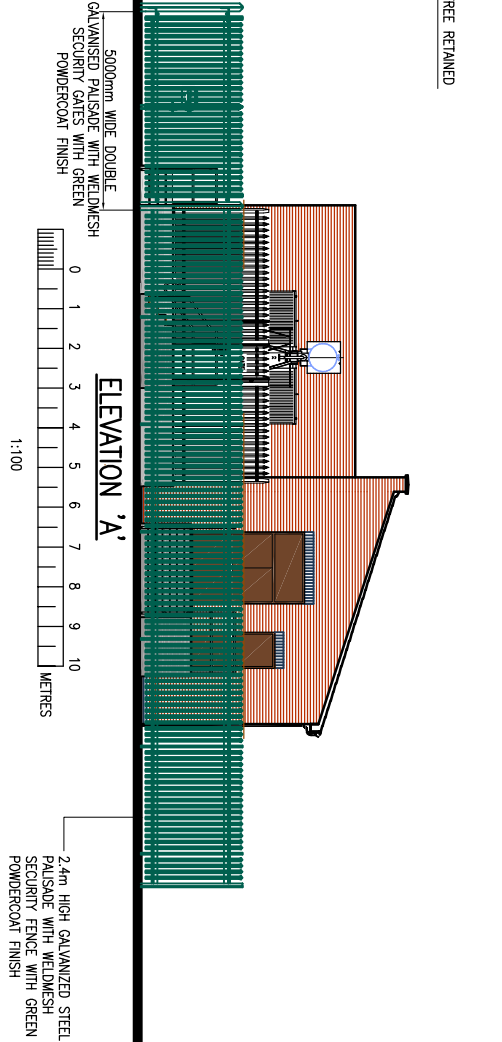

ELECTRICITY NORTH WEST

TEL 0161 604 1370

FREDERICK ROAD

SALFORD M6 6QH

SOUTHERN GATEWAY

PROPOSED NEW-BUILD SUBSTATION

PROPOSED SITE ELEVATIONS

SCALE	1:100 @ A1	SITE NAME	HULME PRIMARY SUBSTATION
DRAWN	VB	PROJECT	SOUTHERN GATEWAY
APPROVED	ASR	DWG STATUS	PLANNING
DATE	APRIL 24	DRAWING NUMBER	
SHEET SIZE	A1		
OLD DWG NO			

101045/00008

003