


| Rev. | Date     | Description                              | Drawn | Checked |
|------|----------|------------------------------------------|-------|---------|
| R01  | 09.12.24 | Rev issue                                | KO    | PS      |
| R02  | 10.12.24 | Updated ENWL substation                  | CC    | PS      |
| R03  | 13.12.24 | Application boundary amended to comments | KO    | PS      |
| R04  | 20.01.25 | Elevations updated                       | CC    | PS      |
| R05  | 22.01.24 | Elevations updated                       | CC    | PS      |




Elevation A      Elevation B




Elevation B continued

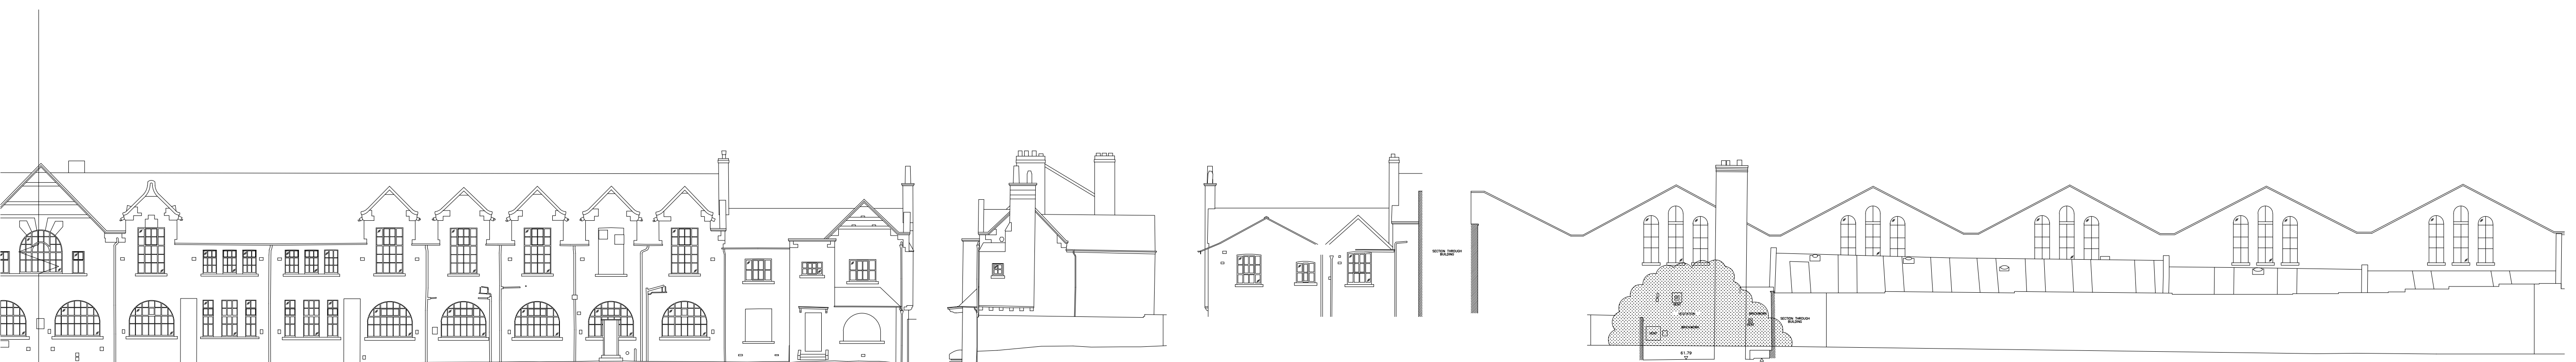

Elevation D continued

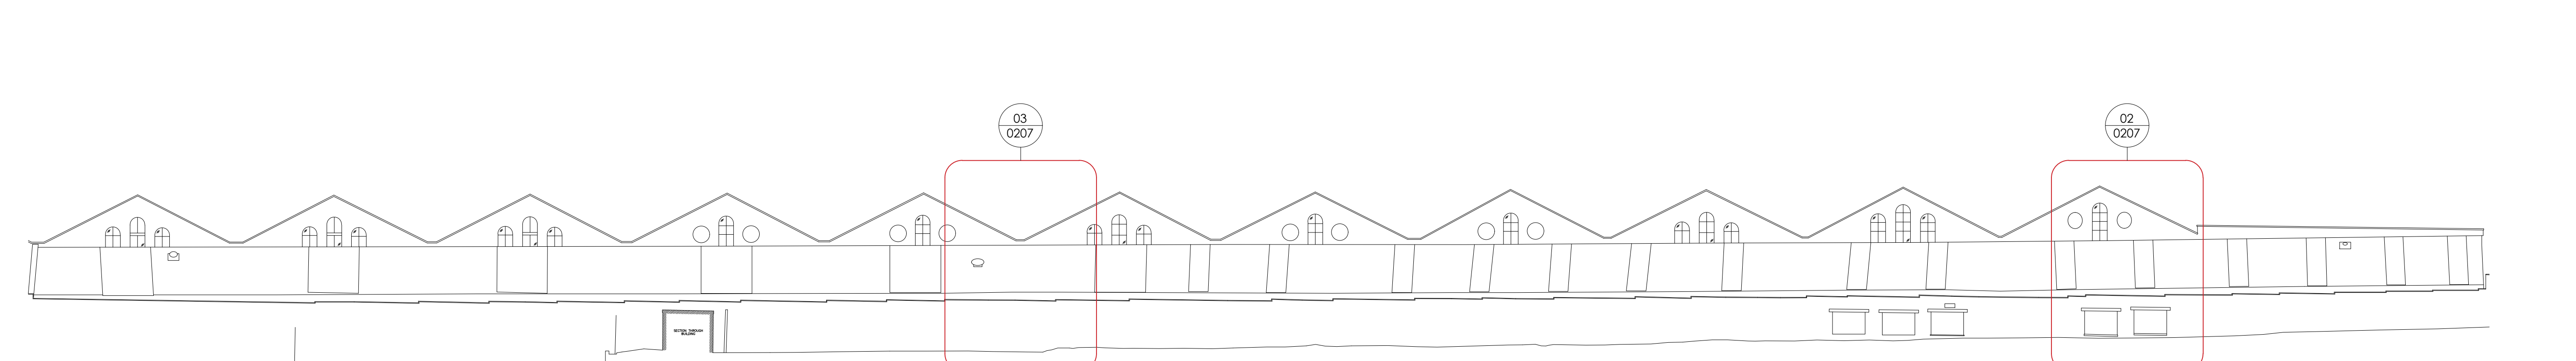

Elevation H

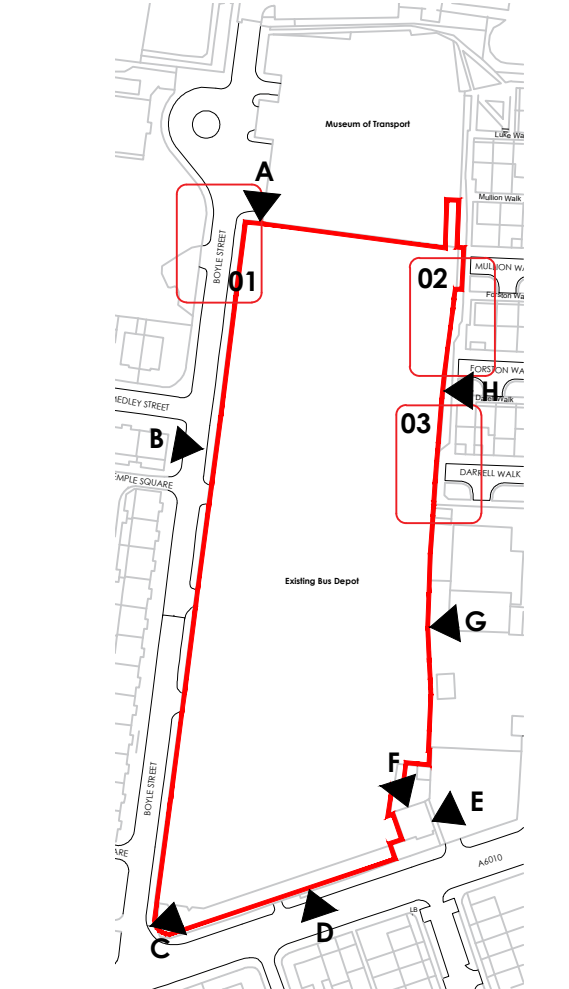

Key Plan  
(Not to scale)

0 2 4 6 8 10m  
SCALE 1:200

THE HARRIS PARTNERSHIP

Wakefield Manchester Milton Keynes Reading London Harrogate Edinburgh

Client

Architecture Masterplanning Interior Design

www.harrispartnership.com

WILLMOTT DIXON

Transport for Greater Manchester

Client

Project Title  
Bus Depot Electrification  
Queens Road Bus Depot

| Drawing Title          |            |           |                |       |
|------------------------|------------|-----------|----------------|-------|
| Existing GA Elevations |            |           |                |       |
| Drawn                  | Checked    | Scale @A1 | BIM Status     | Date  |
| KO                     | PS         | 1:200     | Status         | 01.25 |
| Drawing Status         |            | Rev.      | THP Project No |       |
| Stage 3                |            | P05       | 20514-3        |       |
| Project No.            | Originator | Volume    | Level          | Type  |
| BFDEFP-QU              | THP        | BUO       | ZZZ            | DR AR |
| 0205                   |            |           |                |       |