



NOTE: All laps, lengths and drips not to exceed the lengths recommended for the relevant code thickness within LSTA technical guidance. Generally all step flashings not to exceed 1500mm in length, Code 6 gutters max. length 2250 max. girth 850mm, Code 8 gutters max length 3000, max. girth 1000mm. Any deviations in design / installation against LSTA requirements to be reported to the Project Architect prior to installation. All existing timber gutter formwork to be examined and confirmed as in suitable condition prior to installation of new leadwork to gutters


NOTE: Access on site not possible- all levels and dimensions to be confirmed on site

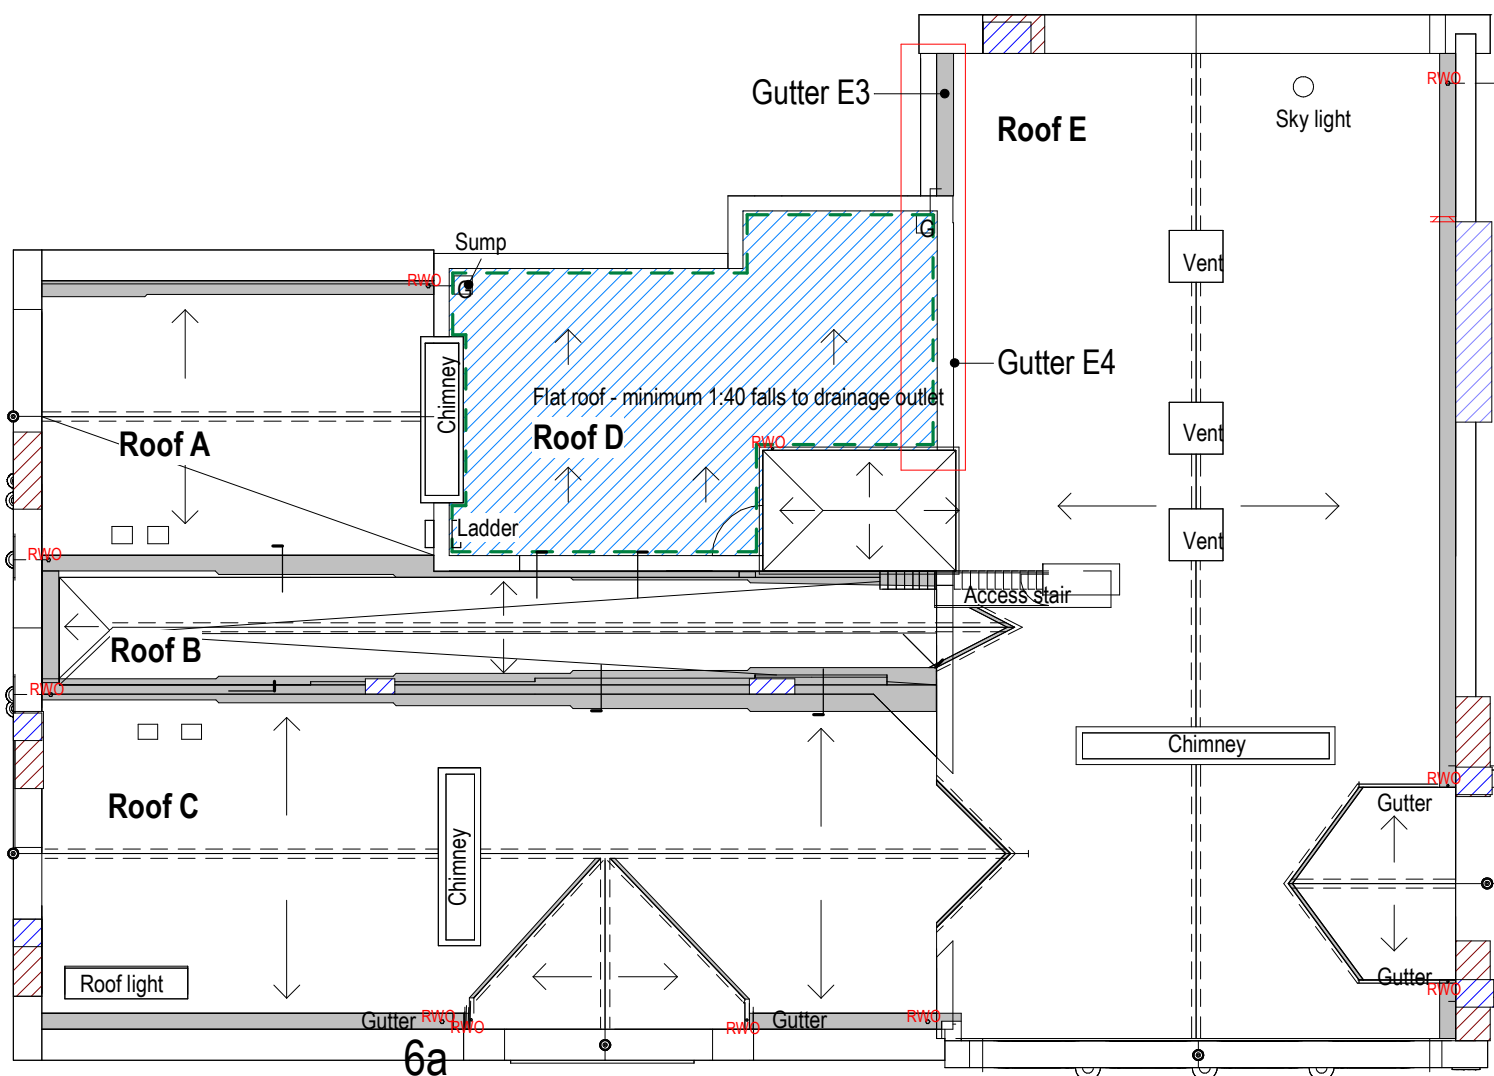

Roof Key Plan
1 : 150

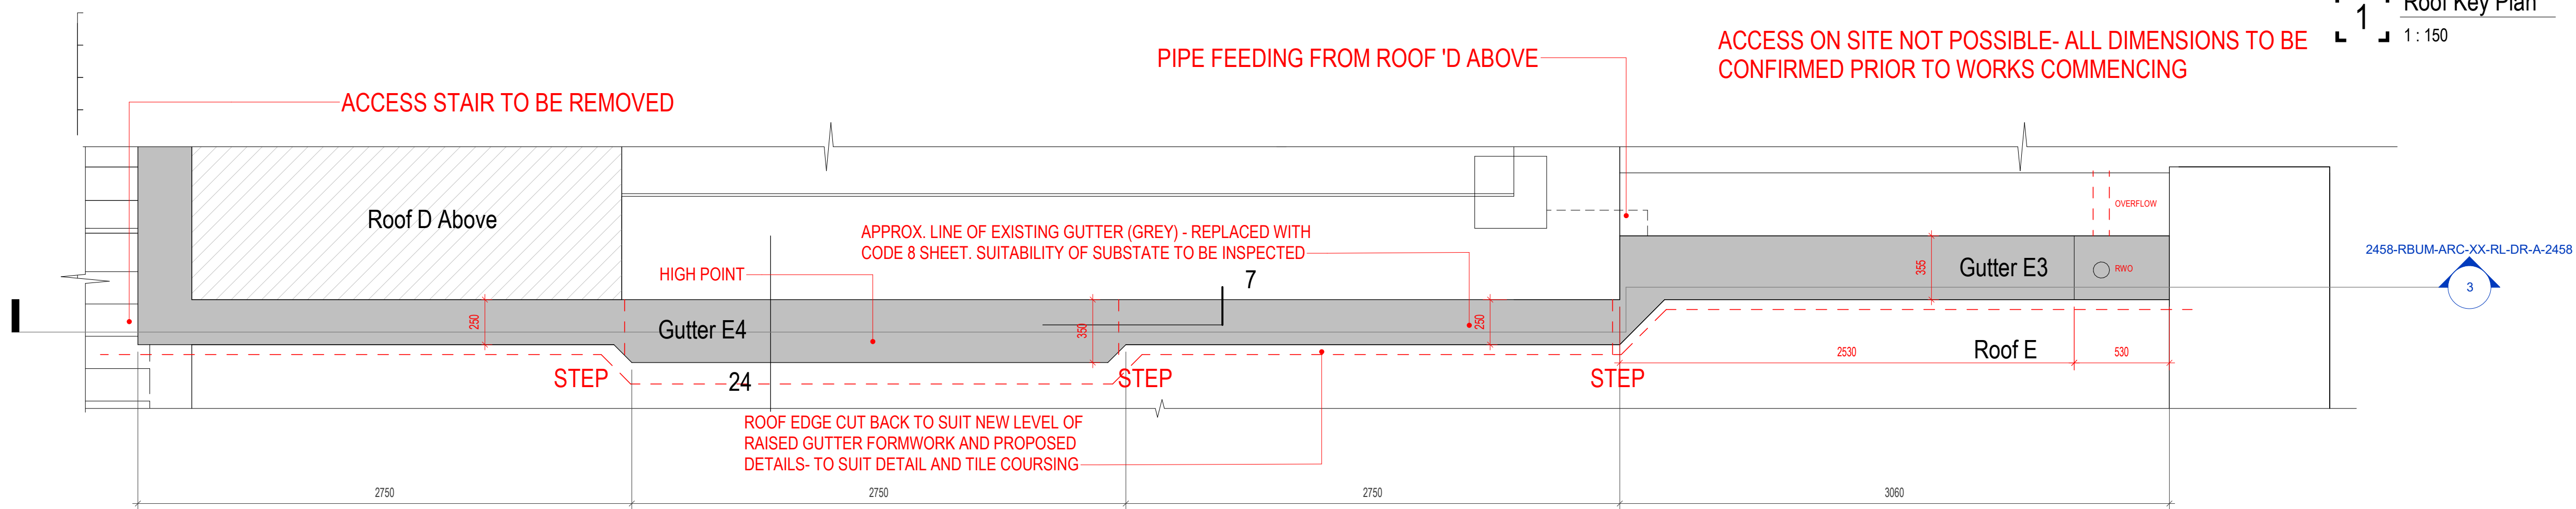

Roof Detail Plan E3 and E4 - Gutter
1 : 20

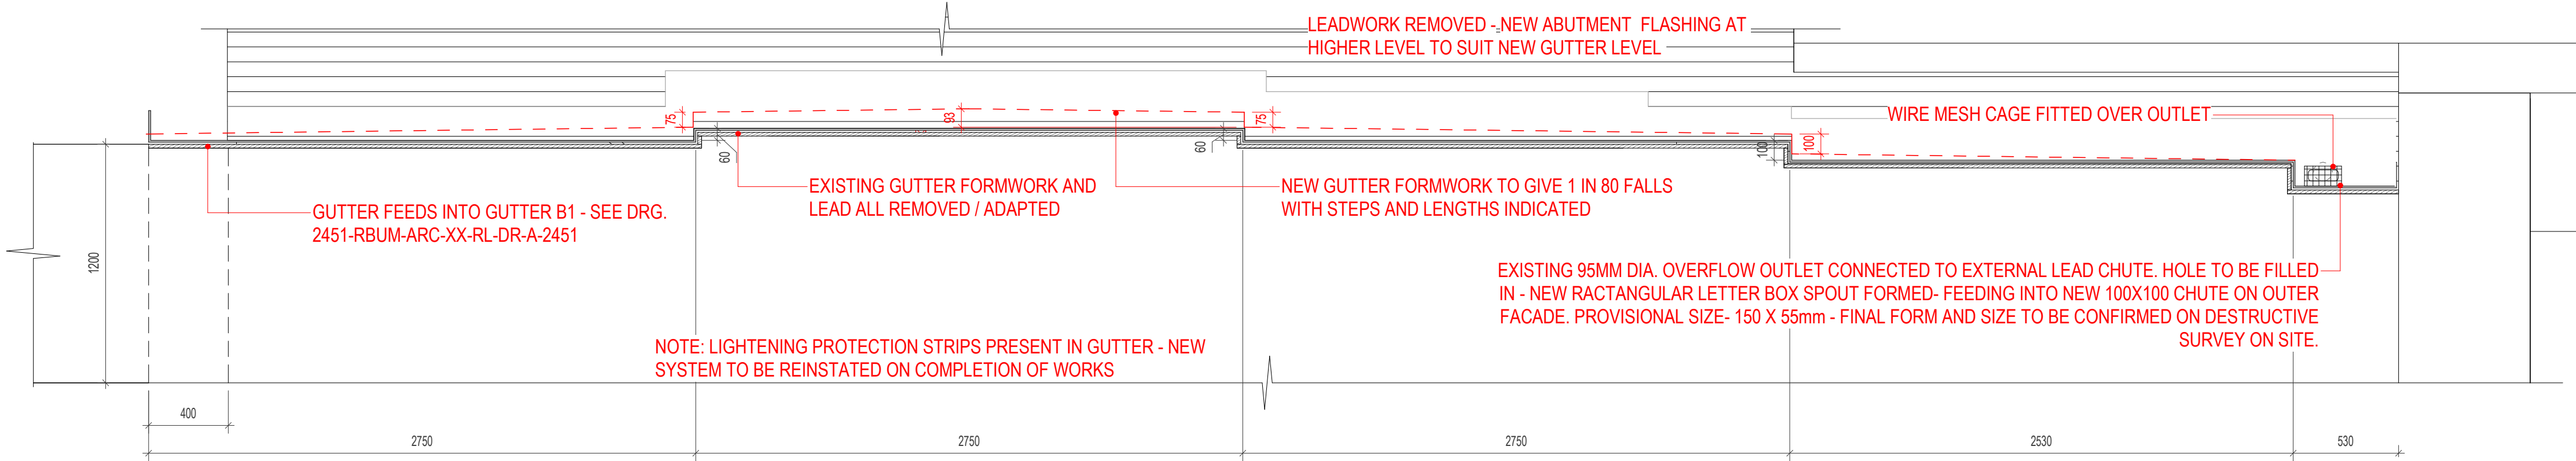

Roof Detail Section E3 and E4 - Gutter
1 : 20

Notes: - This drawing is copyright. - Do not scale dimensions from this drawing. - This drawing is to be used in conjunction with all other relevant drawings. - All dimensions on this drawing are to be reported to the architect. - Do not modify any element of this drawing. - See drawings only for sequencing details. - This drawing may contain errors.		North Point	
The following external model files are included within this drawing:			
</			