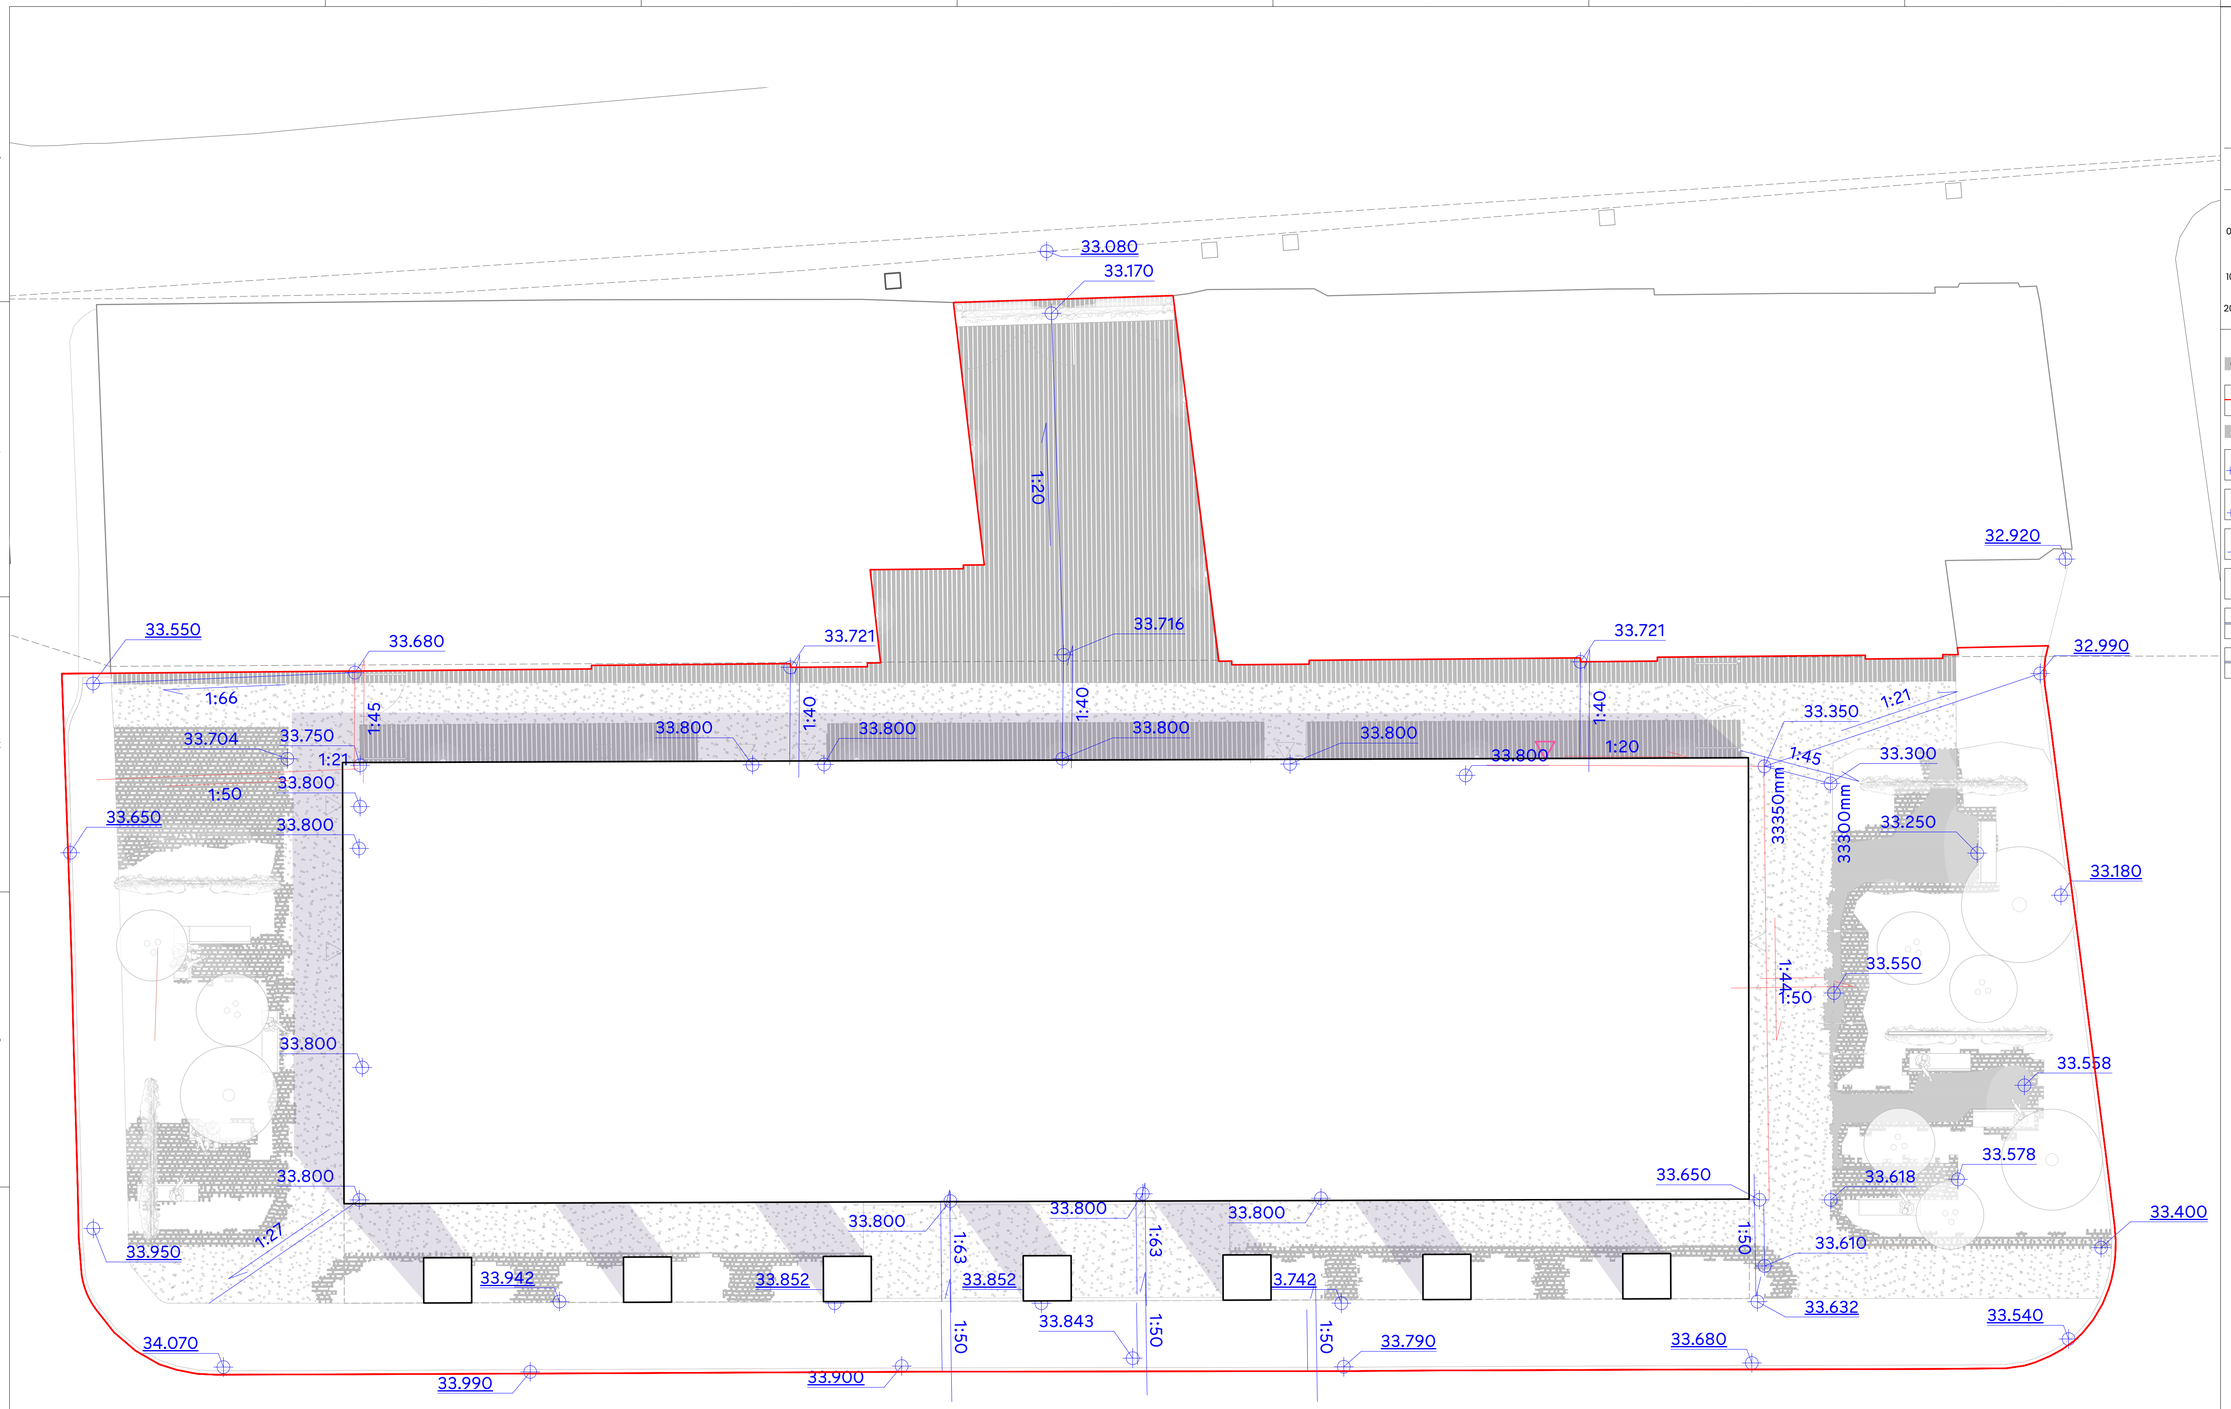

NOTES:

1. DO NOT SCALE FROM THIS DRAWING. ALWAYS WORK TO NOTED DIMENSIONS.
2. ALL SETTING OUT, LEVELS AND DIMENSIONS TO BE CHECKED ON SITE PRIOR TO THE INSTALLATION OF MATERIALS AND ANY DISCREPANCIES ARE TO BE BROUGHT TO THE ATTENTION OF THE CONTRACT ADMINISTRATOR IMMEDIATELY.
3. THIS DRAWING MUST BE READ WITH THE RELEVANT SPECIFICATION DOCUMENTS AND DETAIL DRAWINGS. ANY DISCREPANCIES MUST BROUGHT TO THE ATTENTION OF THE CONTRACT ADMINISTRATOR IMMEDIATELY.
4. THIS DRAWING IS COPYRIGHT PROTECTED AND MAY NOT BE REPRODUCED IN WHOLE OR PART WITHOUT WRITTEN AUTHORITY.
5. ALL DIMENSIONS ARE IN MILLIMETRES UNLESS OTHERWISE STATED.
6. NOTE DRAWING SUITABILITY CODE SHOWN BELOW. DRAWING NOT TO BE USED FOR CONTRACTUAL AGREEMENT WITHOUT AI STATUS.

THIS DRAWING WAS PLOTTED ON:
21/03/2025

REVISION HISTORY

DATE	REV	ZONE	DESCRIPTION	CHK
01/10/2024	P03		Coordination with Architects Plan and Colonnade and Update to Arches/Structures	EP
10/10/2024	P04		Update with Planners and Highways Comments	
20/02/2025	P05		Highways update	OK

KEY

GENERAL INFORMATION

APPLICATION SITE BOUNDARY

LEVELS

PROPOSED LEVELS

RETAINED EXISTING LEVELS

RETAINED EXISTING LEVELS EXTRAPOLATED

BUILDING THRESHOLD

SLOT DRAIN
Refer to Outline Specification

CHANNEL DRAIN
Refer to Outline Specification

ORIGINATOR

Layer.studio

W layer.studio
T 01625 523 157
E manchester or newcastle@layer.studio

MANCHESTER
8b Grove Street
Wilmslow
Cheshire
SK9 1DR

NEWCASTLE
Floe, Maybrook House
27 Grainger Street
Newcastle-upon-Tyne
NE1 5JE

Client
Glenbrook WWS Ltd

Project
2-4 Whitworth Street
Manchester

Drawing Title
Levels and Drainage

Created By	Checked By	Scale	Sheet Size
OK	ST	1:100	A1

Project Number	Originator	Volume	Level	File Type	Discipline	Number
389	LYR	XX	ZZ	DWG	L	4001

Work Stage	Status	Revision
Stage 2	S2 Review & comment	P05