



PLANNING

REV	DESCRIPTION	INTL	CHK	DATE
-	First Issue	AS	HON	10.02.25

- Existing
- Proposed
- Outside of project remit

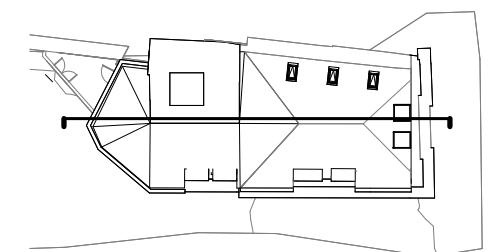

Key Plan

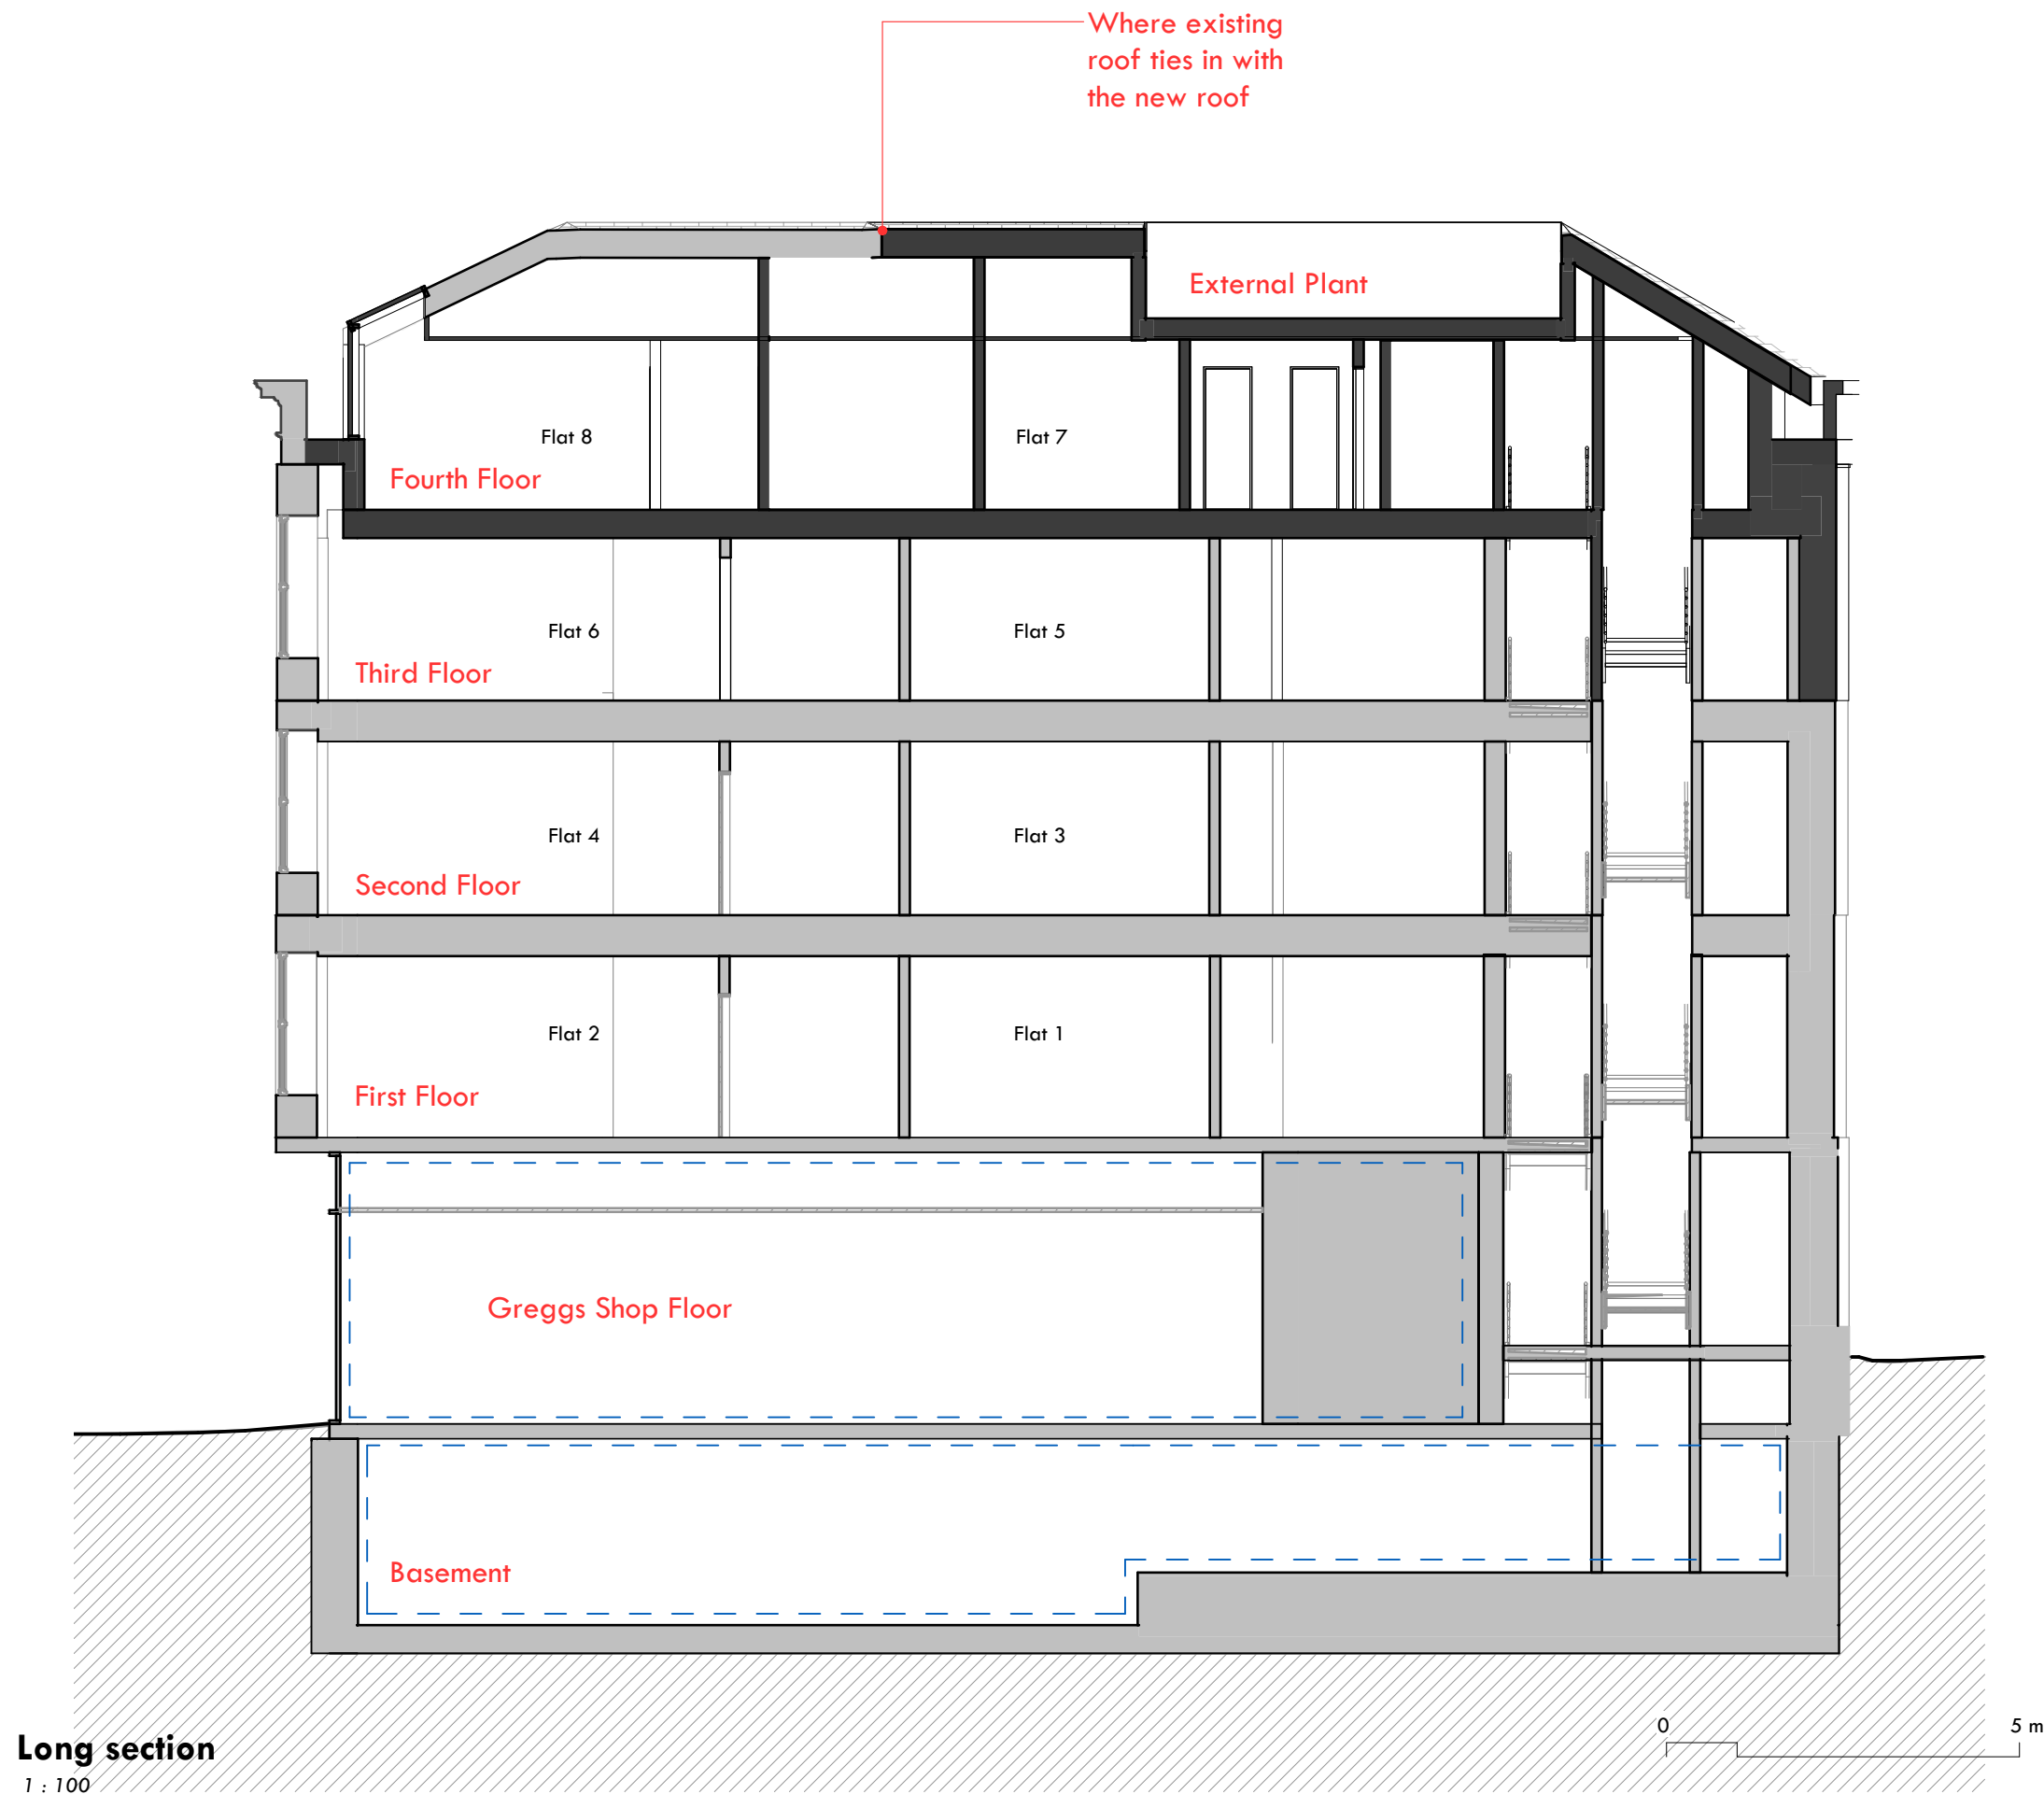

Long section
1 : 100