
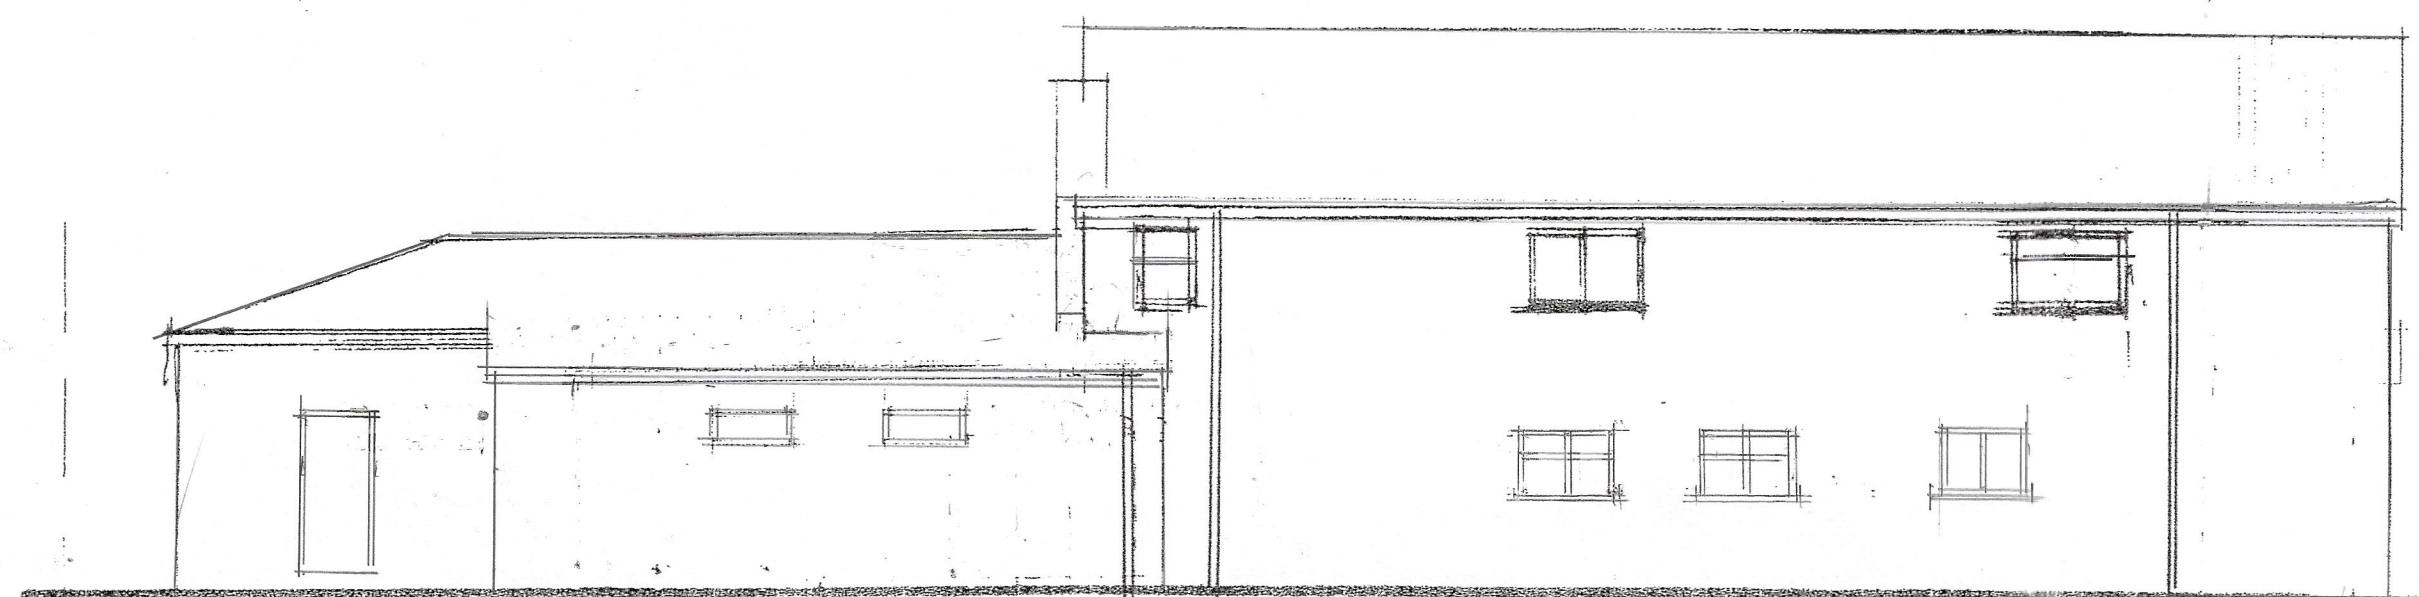
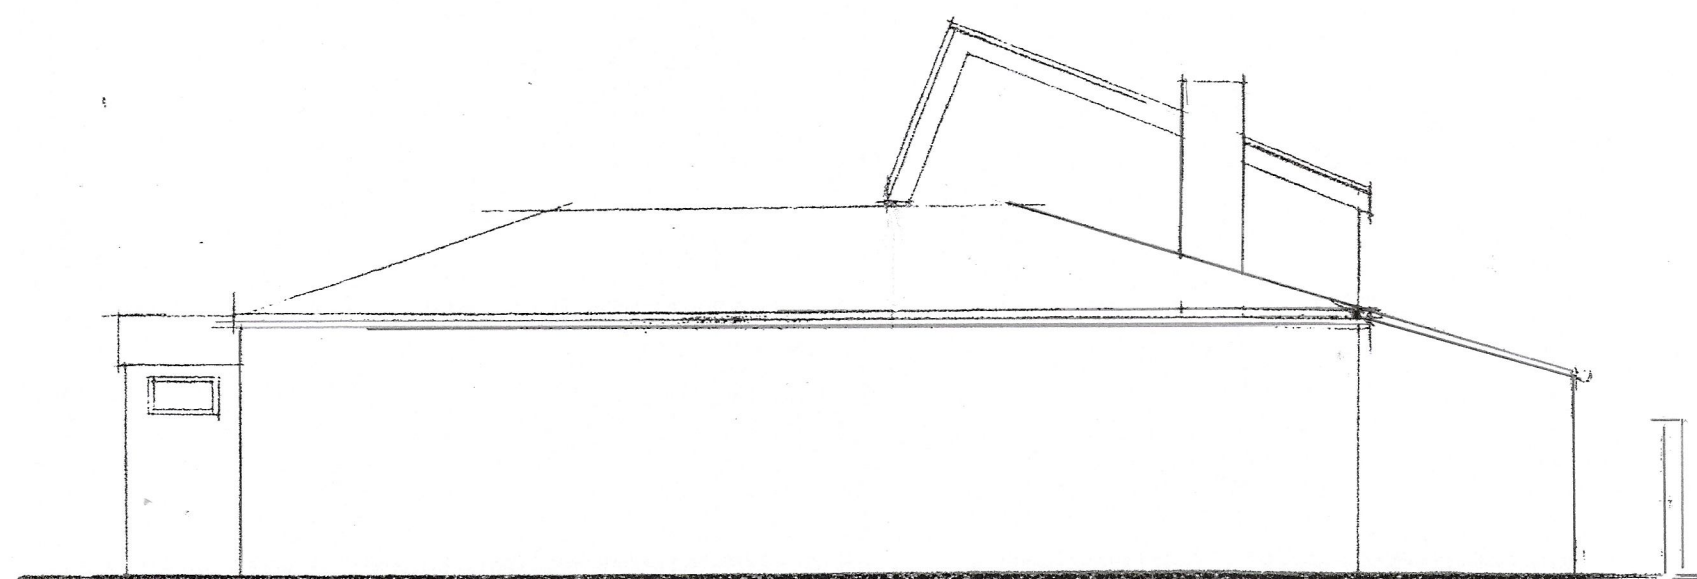
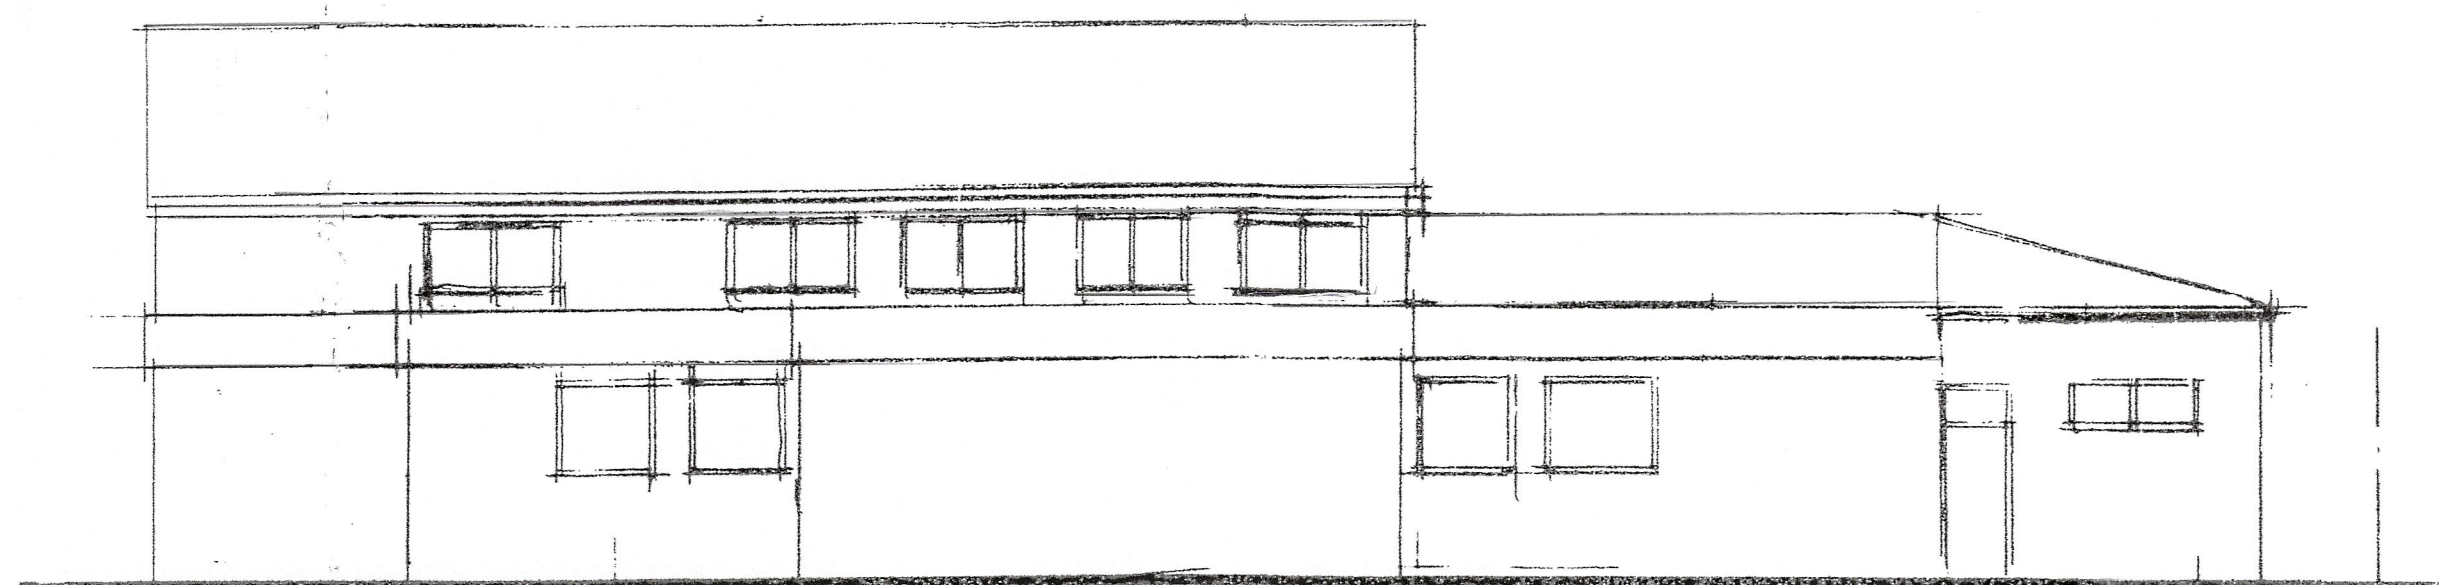


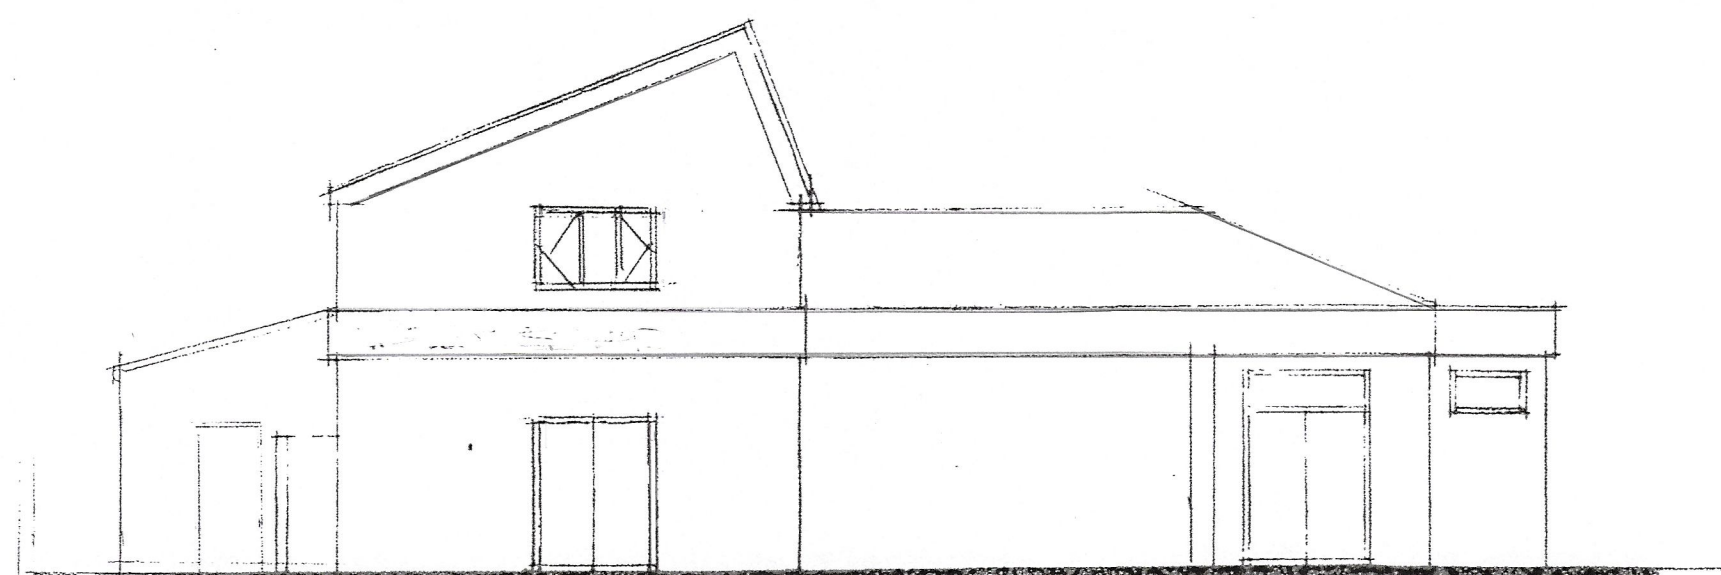

CLIENT ARRANHAMAN ISLAMIC CENTRE 16 BEDWEL' STREET MOSS SIDE M16 7LN										
JOB TITLE PROPOSED REAR EXTENSION										
DRAWING TITLE ELEVATIONS AS EXISTING										
HOLBOROW ORMESHER + LIMITED <i>architectural &</i> <i>interior design</i> COMPANY ADDRESS: 15 OVERTON CLOSE MIDDLEWICH CHESHIRE CW10 0PZ PHONE: 0770 834 939										
ISSUE	ORIGINAL	1	2	3	4	5	6	7		
REVISION										
DATE										
DRAWN										
CHECKED										
APPROVED										
SCALE	1:100 at A23									
DRAWING NUMBER		1378/25/03								