

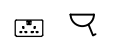
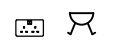
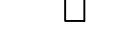
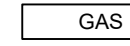
 


PROPOSED POWER & DATA LEGEND	
SYMBOL	DESCRIPTION
	DOUBLE SOCKET AT 450mm (unless noted otherwise)
	DOUBLE USB SOCKET AT 450mm (unless noted otherwise)
	13 AMP SWITCH SOCKET OUTLET AT 450mm AFFL 0.6KW
	TWIN 13 AMP SWITCH SOCKET OUTLET AT 1150mm AFFL 0.6KW
	ISOLATOR AT 1150mm AFFL 6.0KW
	OUTLET AT 450mm AFFL 6.0KW
	3/4 " GAS CONNECTION
	13 AMP SWITCH SOCKET OUTLET AT 2000mm AFFL 0.1KW
	INTERCOM
	ALARM BEACON FOR ACC. WC
	GAS METER
	FIRE ALARM PANEL
	DISTRIBUTION BOARD
	CCTV
	PANEL HEATER

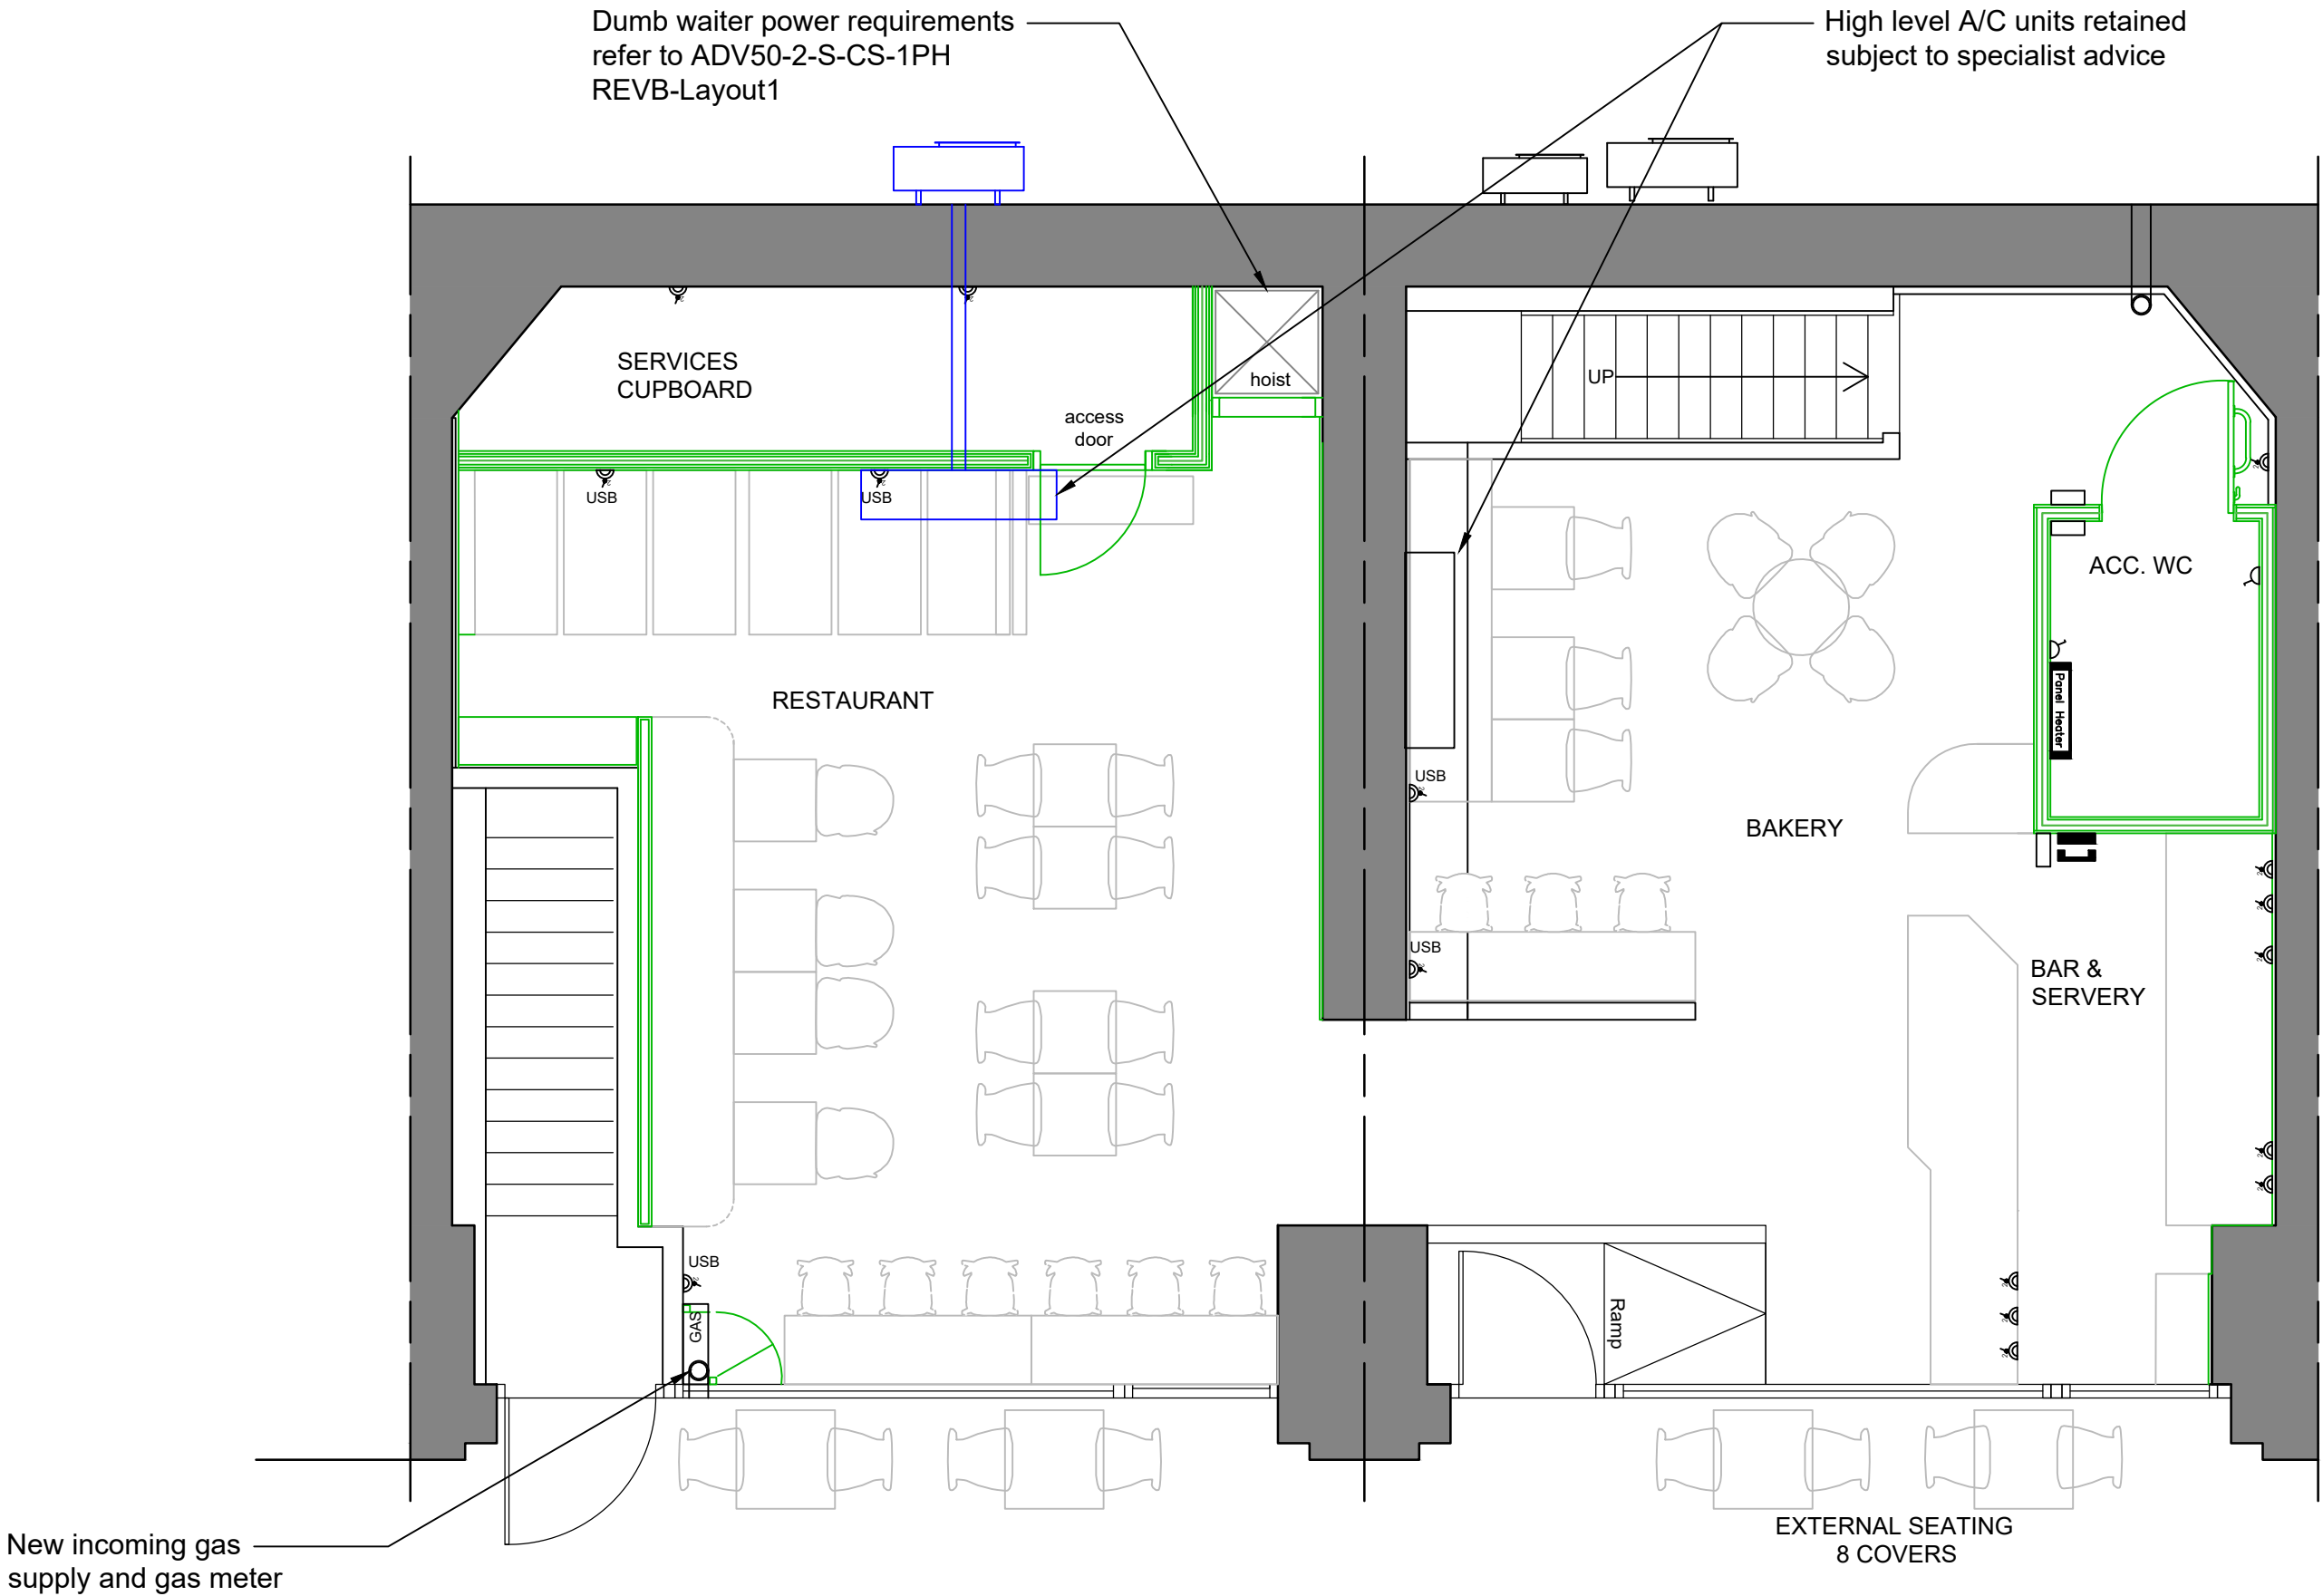

GROUND FLOOR - POWER
SCALE 1:50

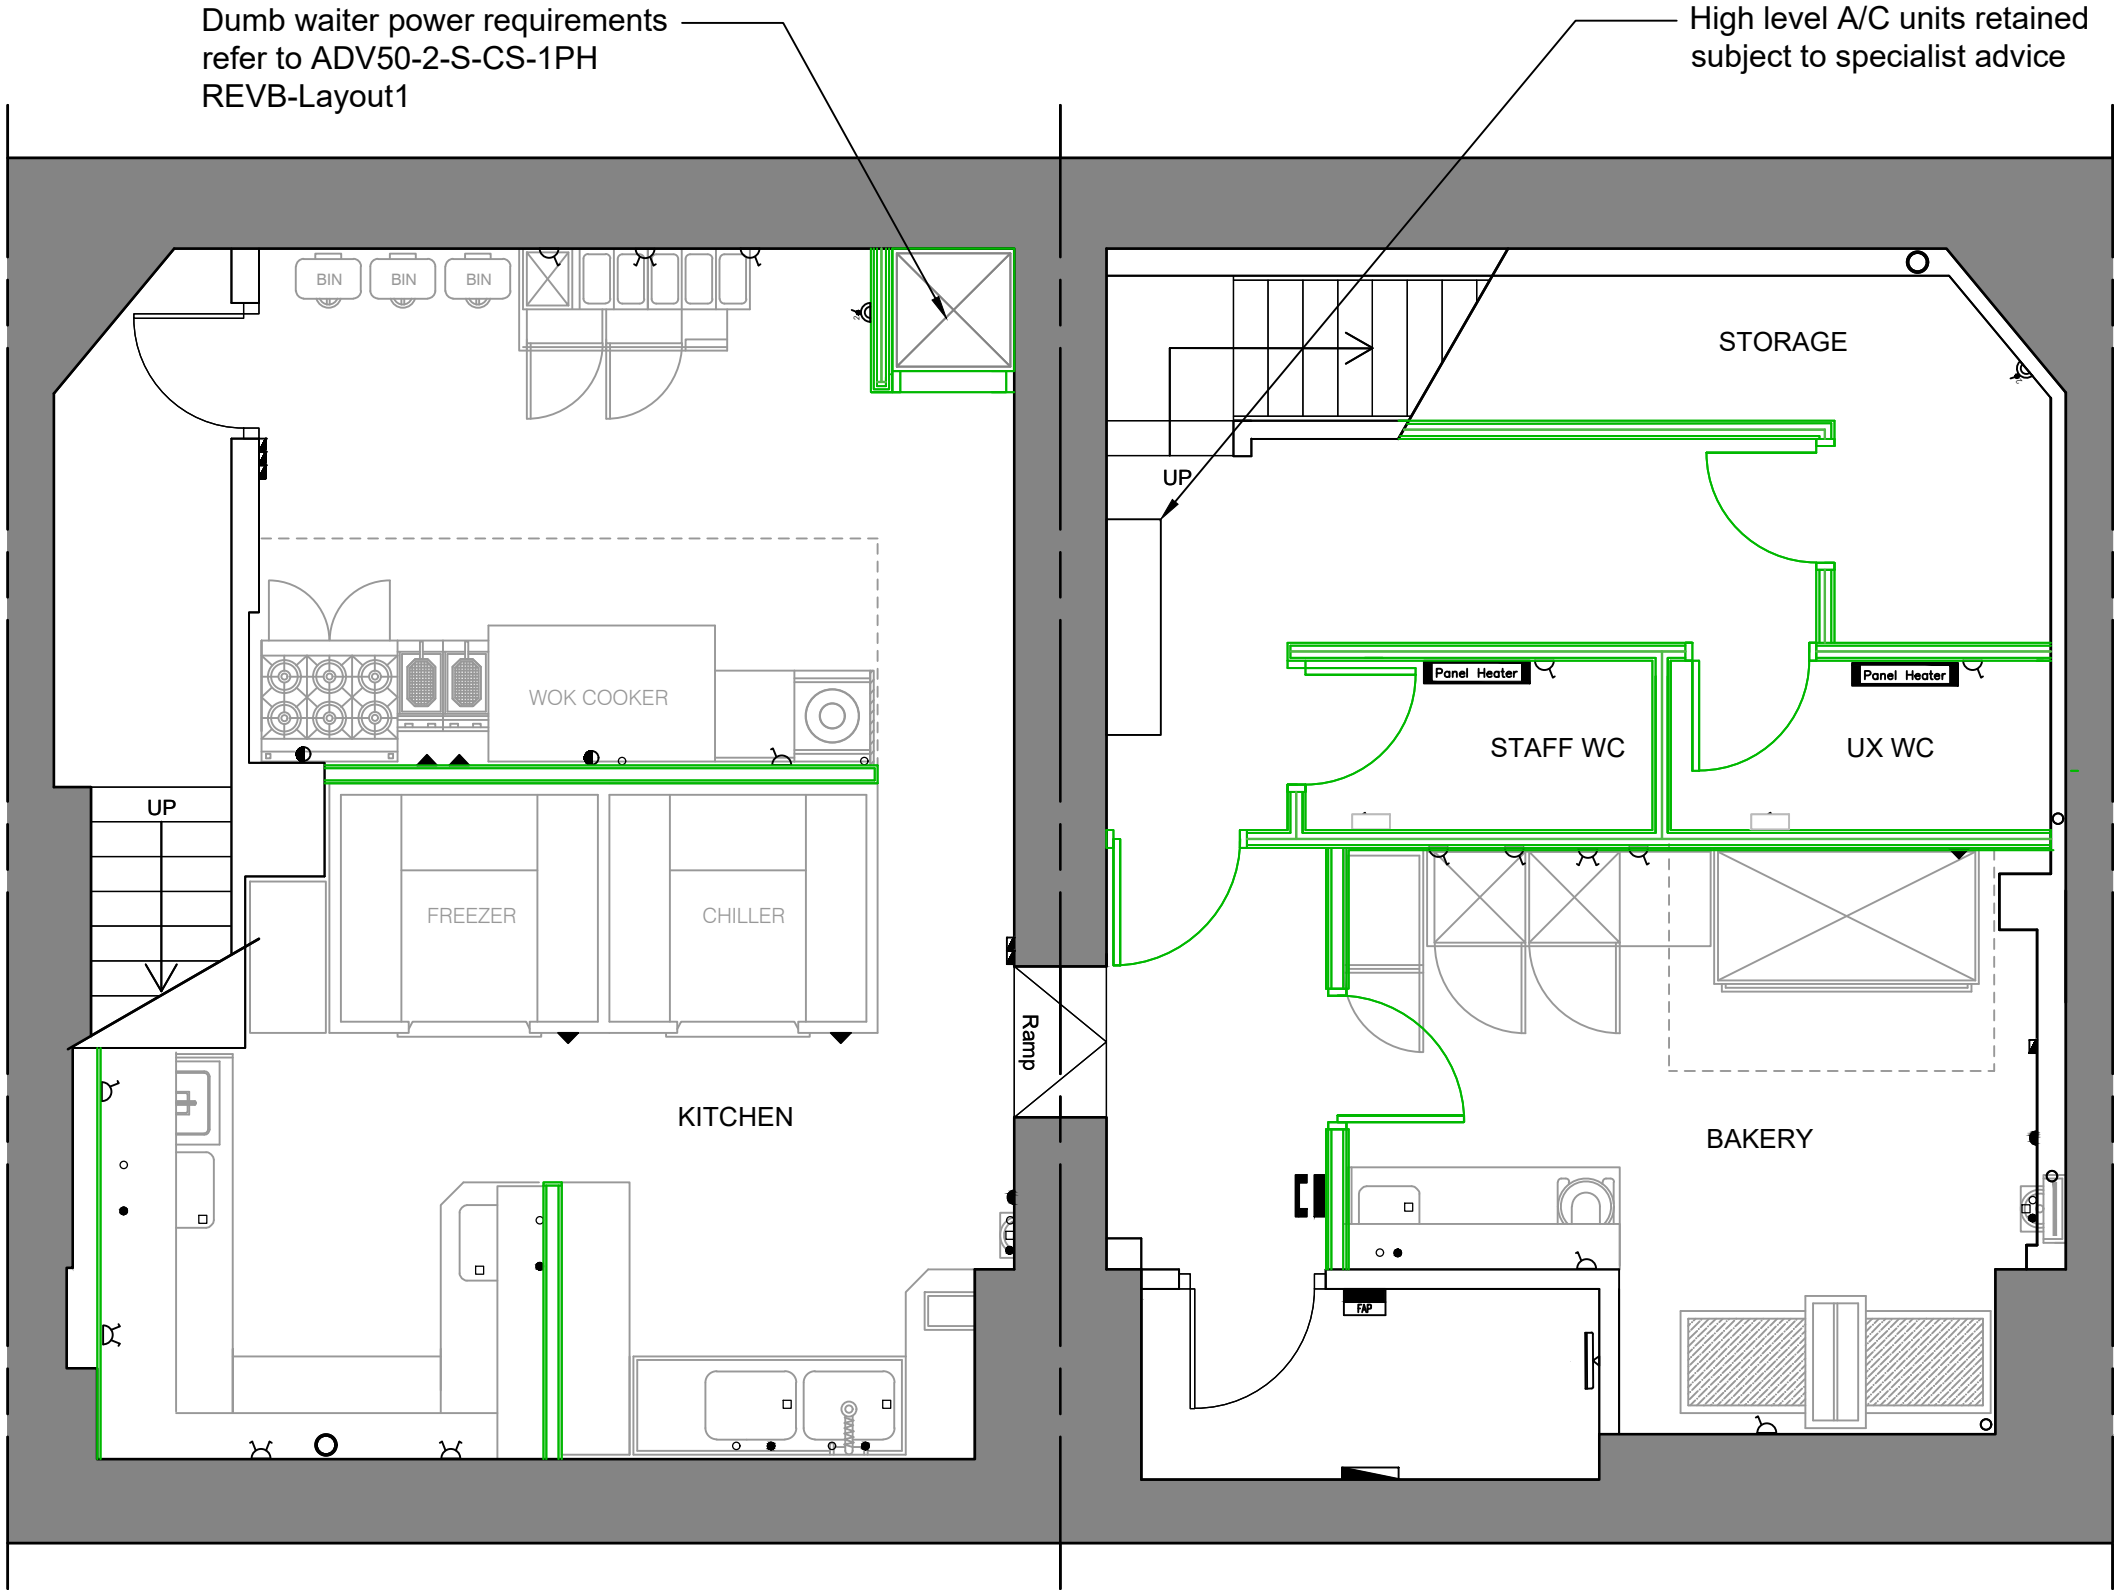

BASEMENT - POWER
SCALE 1:50

12.03.25	P3	PLANNING ISSUE: - Sealing to basement omitted, storage area shown. - Power for coffee machine added to front counter and counter extended to suit. - Services cupboard with ventilation and ducts added, furniture arrangement adjusted to suit. - Dumb waiter added	HE	LG
20.12.24	P2	PLANNING UPDATES TO JB EMAIL 19.12.24: - Proposed ventilation omitted	HE	LG
09.10.24	P1	PRELIMINARY	HE	LG
Date	Rev	Details	Drwn	Chk

Issue:	For Information		Stage:	S4
Client:	DOUX CHATON			
Project:	265-267 Deansgate Terrace Deansgate Manchester M3 4EW			
Title:	GROUND FLOOR AND BASEMENT GA - POWER			
Date:	09.10.24		Drawn:	HE
Scale:	1:50 @ A1		Checked:	LG
DWG NO:				Rev
202393_M1NT_XX_ZZ_A_DR_1011				P3
M1NT STUDIO. www.m1ntstudio.com hello@m1ntstudio.com				