




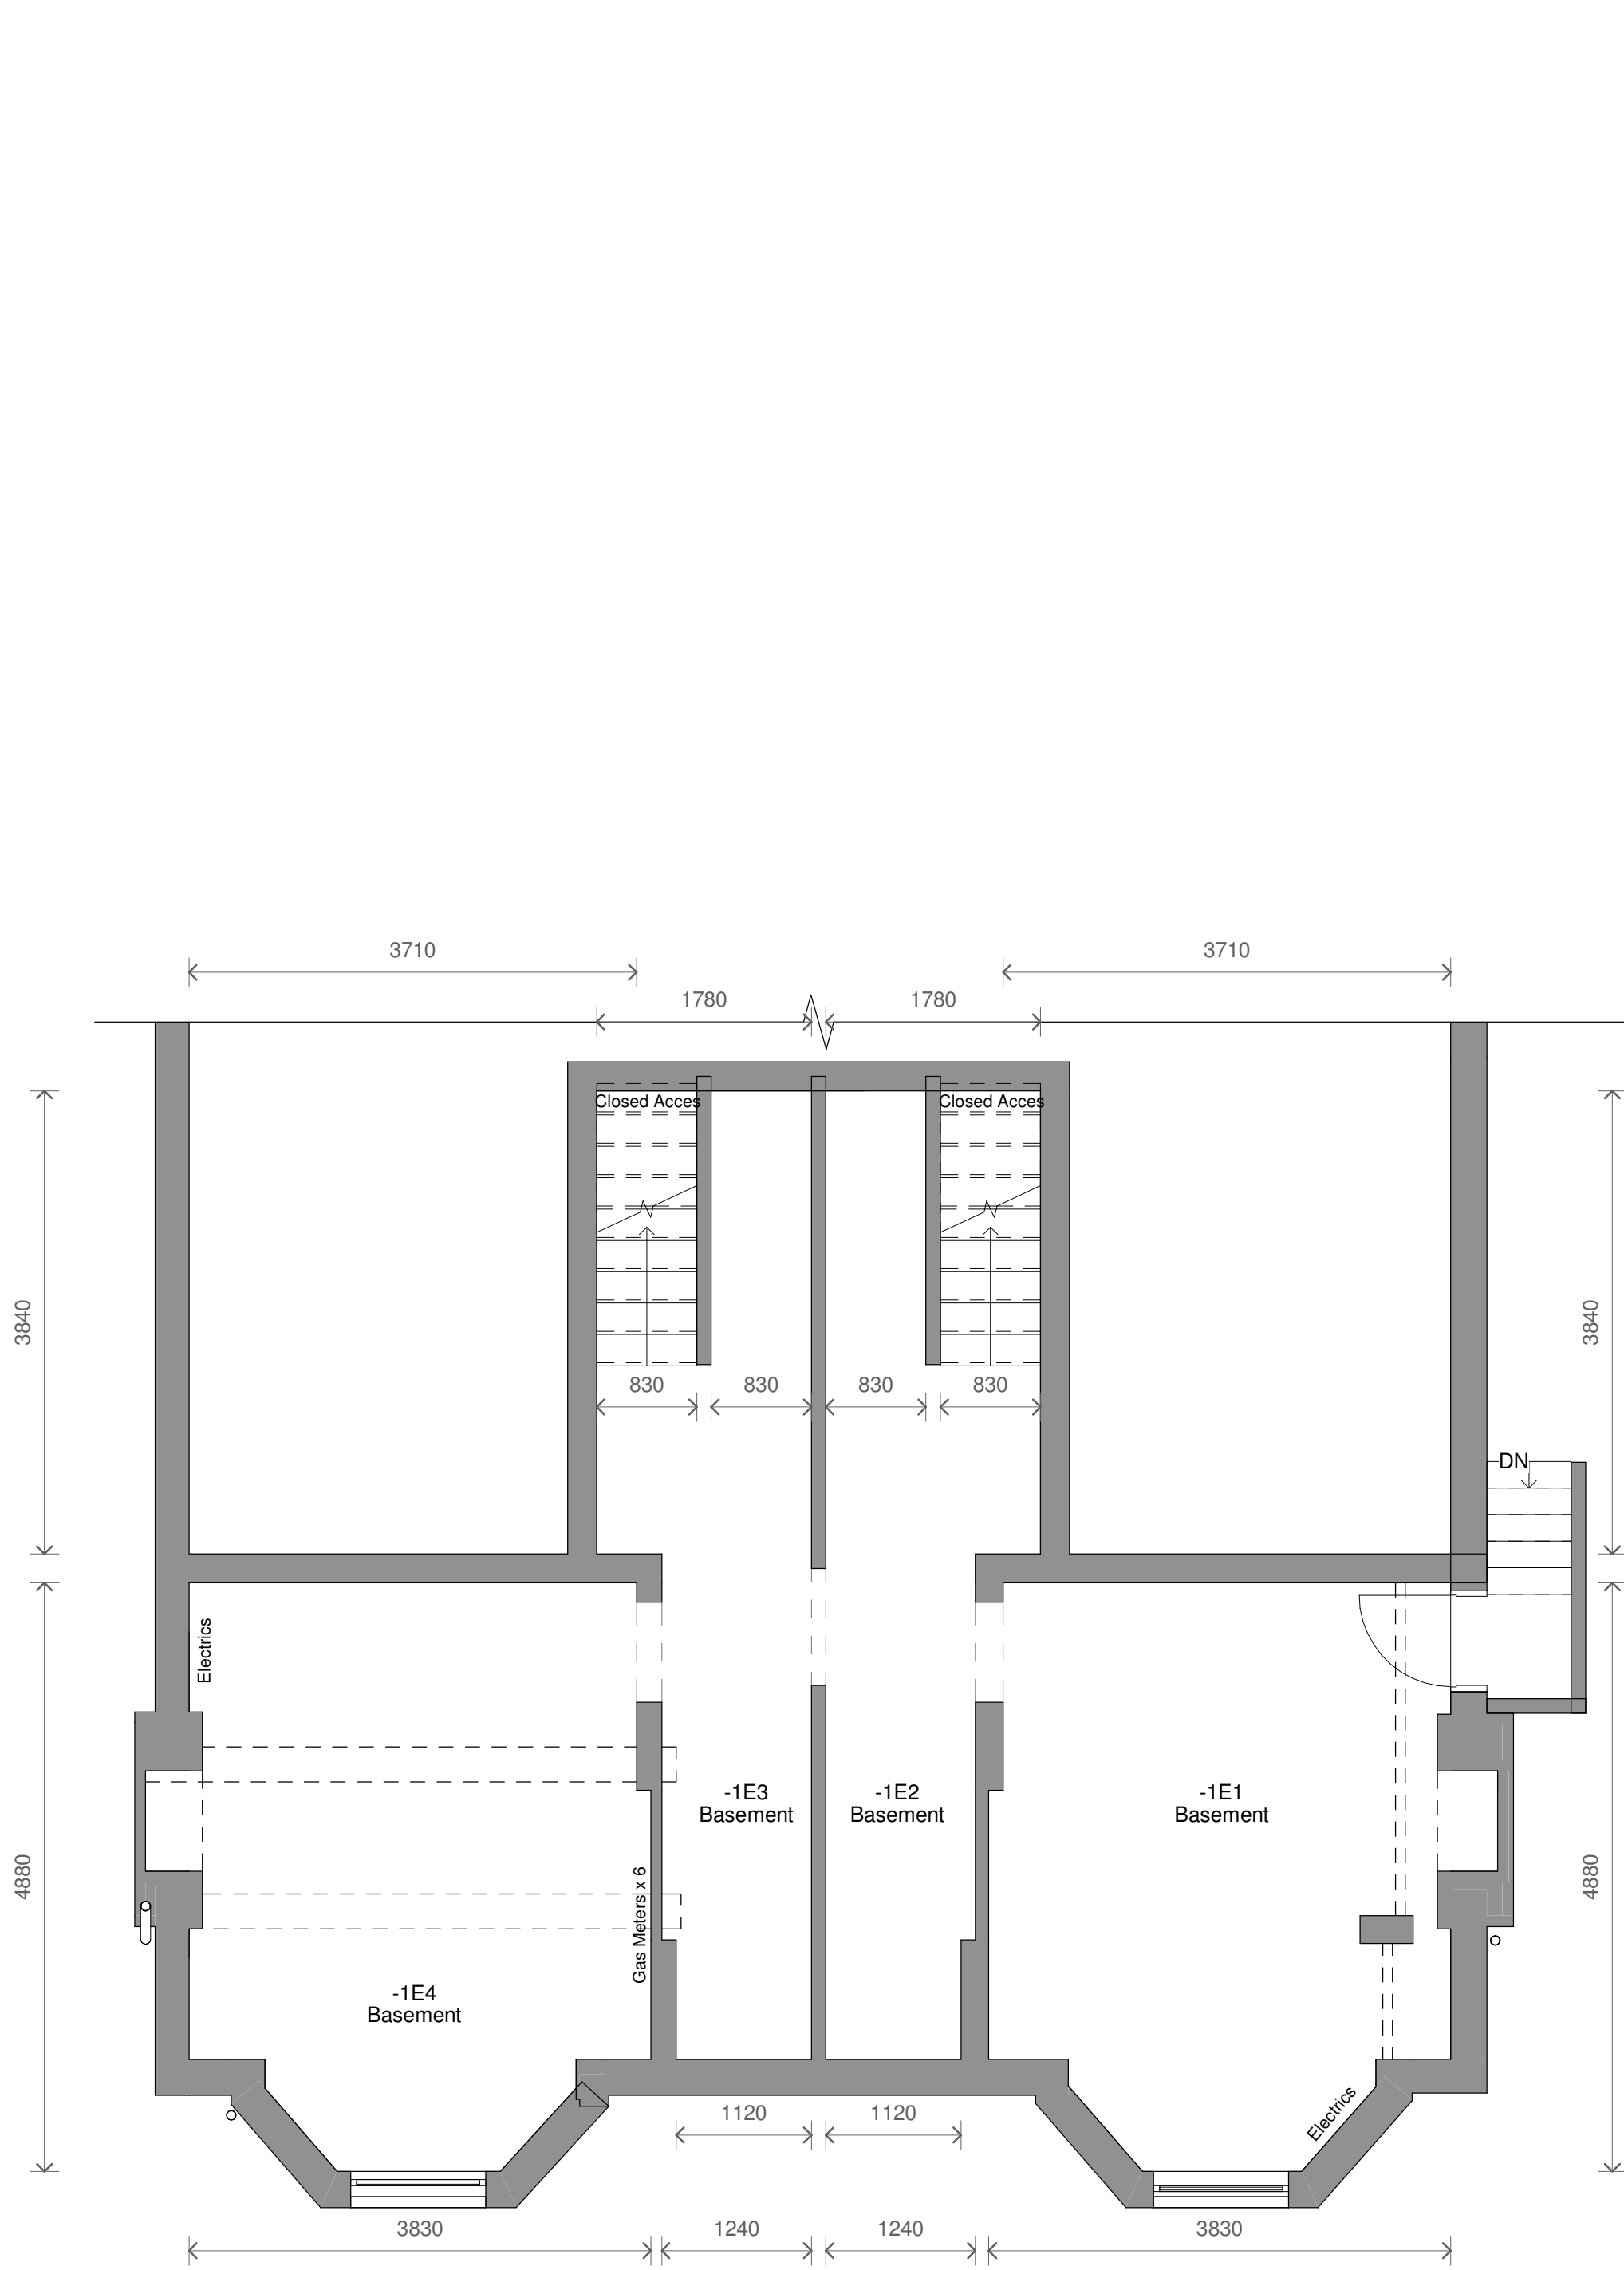


1 Level B1 - Existing
1 : 50

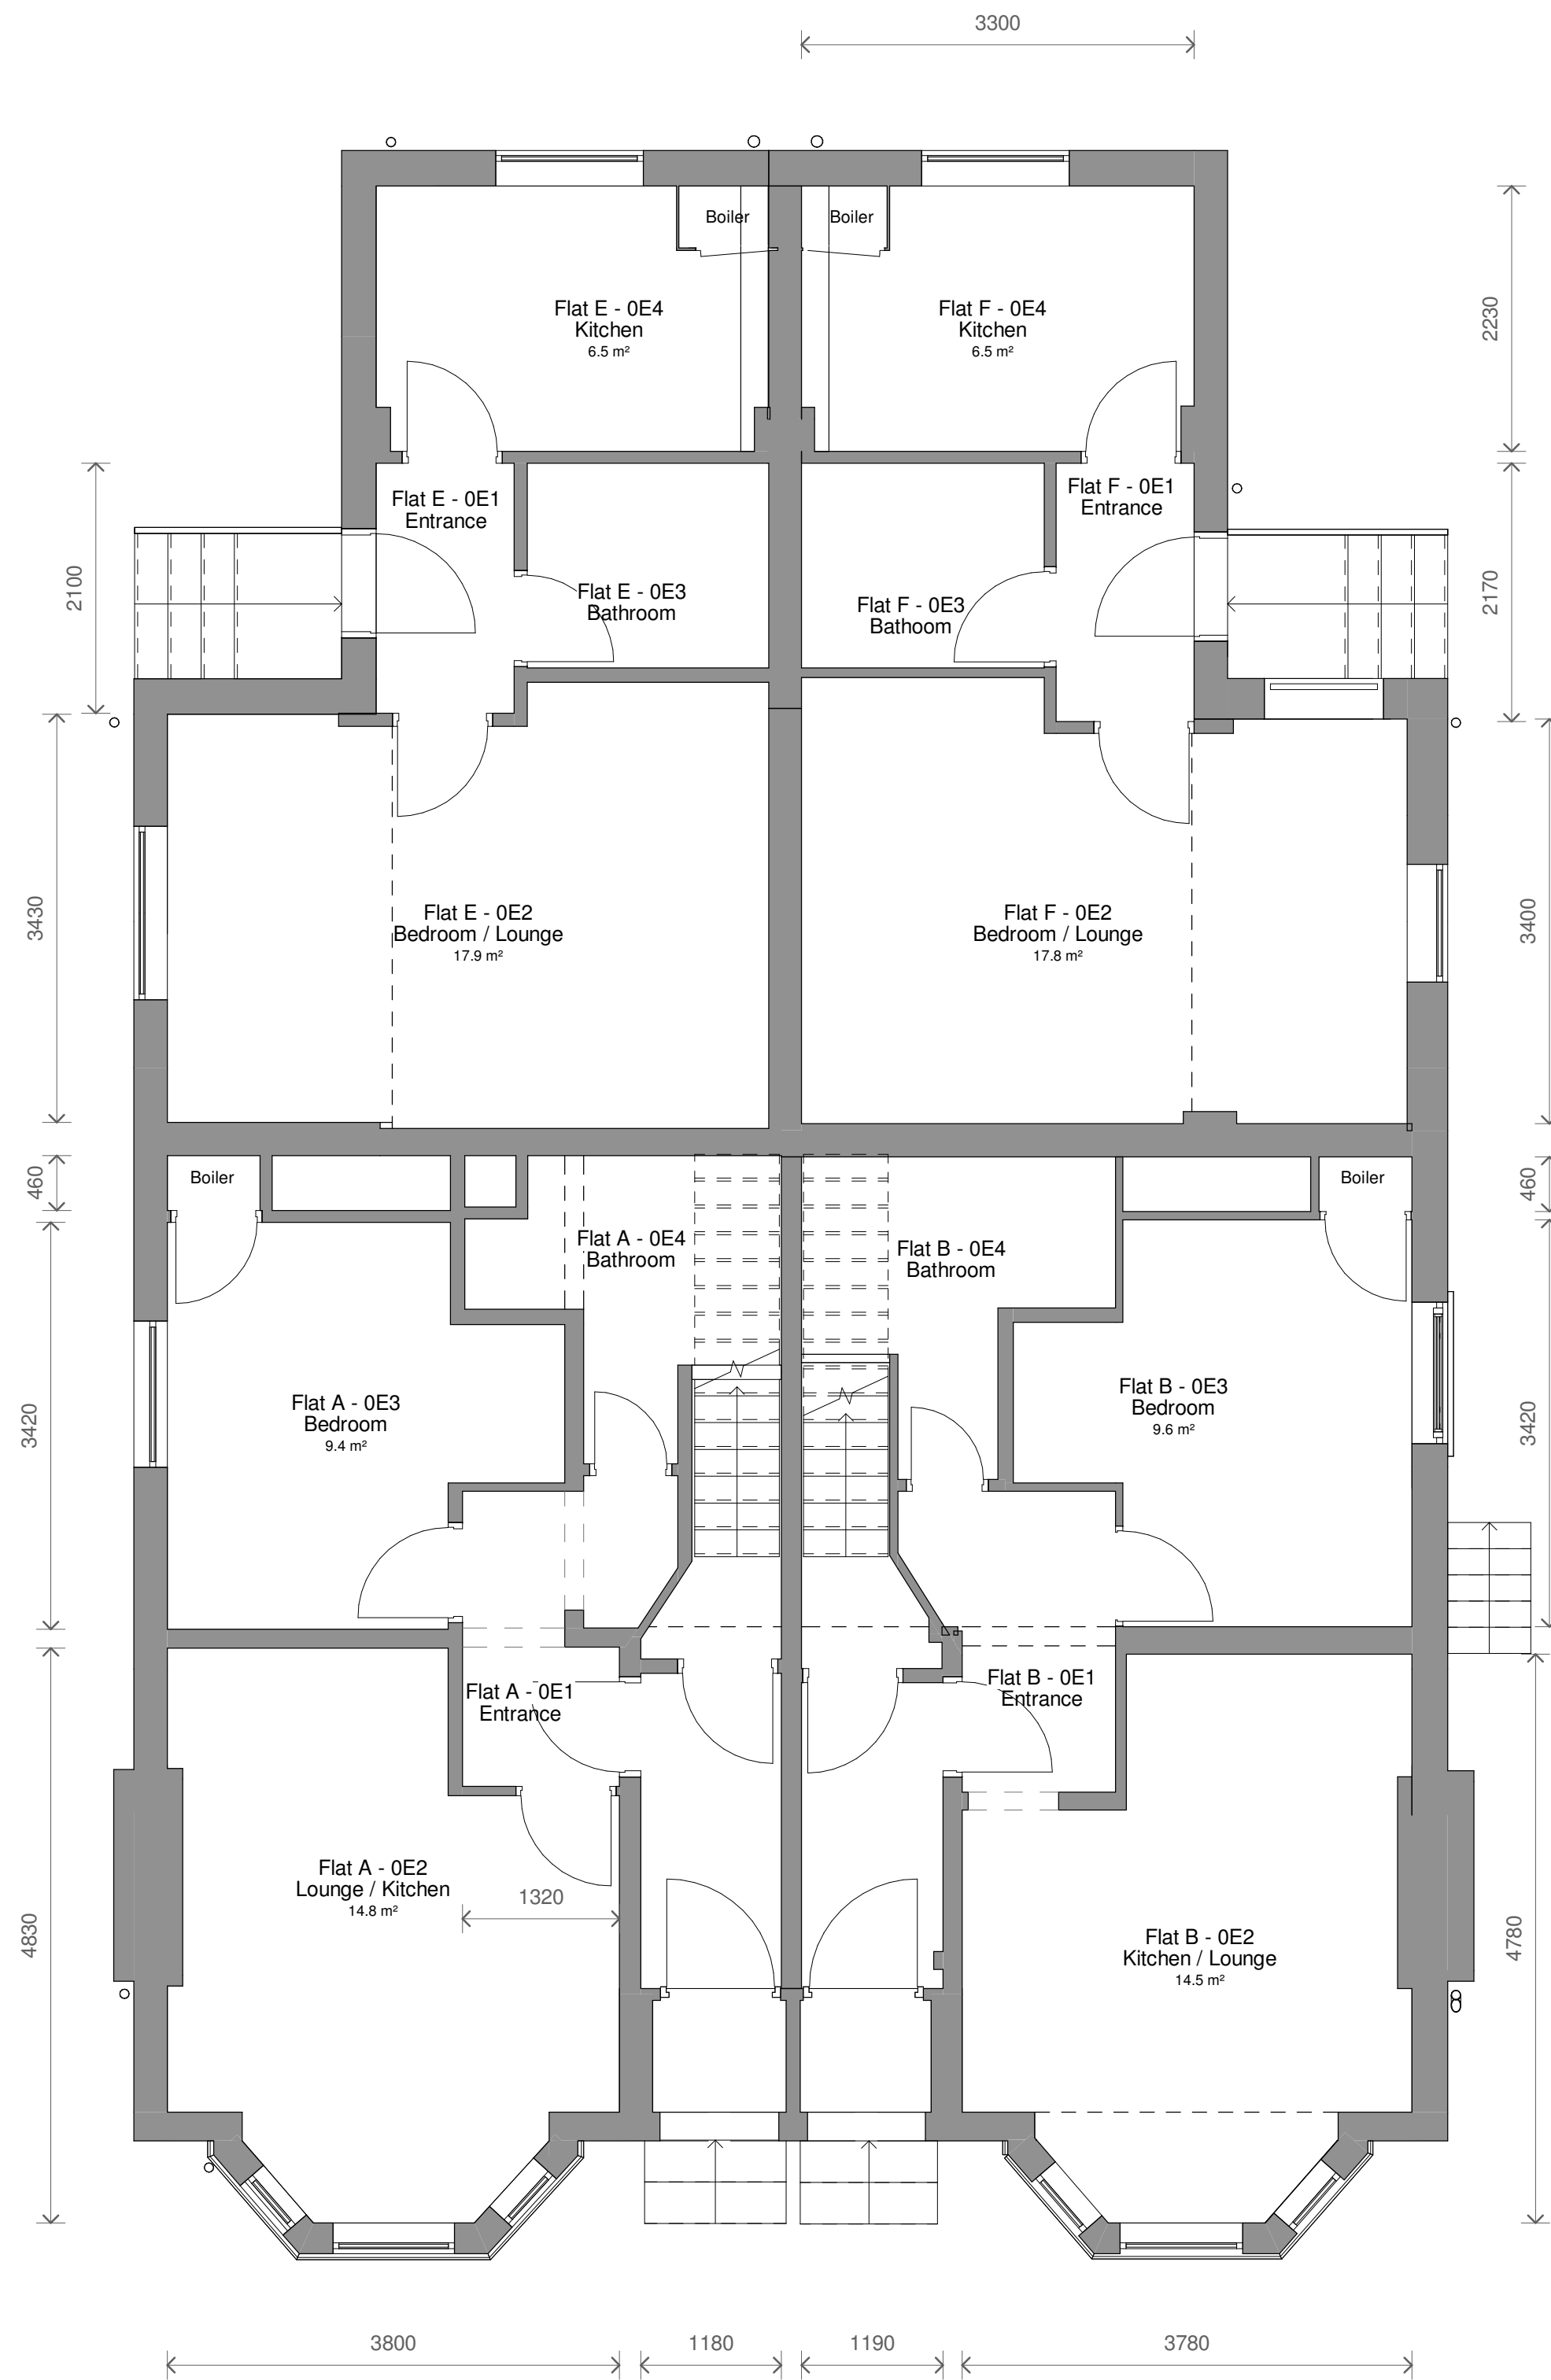

2 Level 0 - Existing
1 : 50

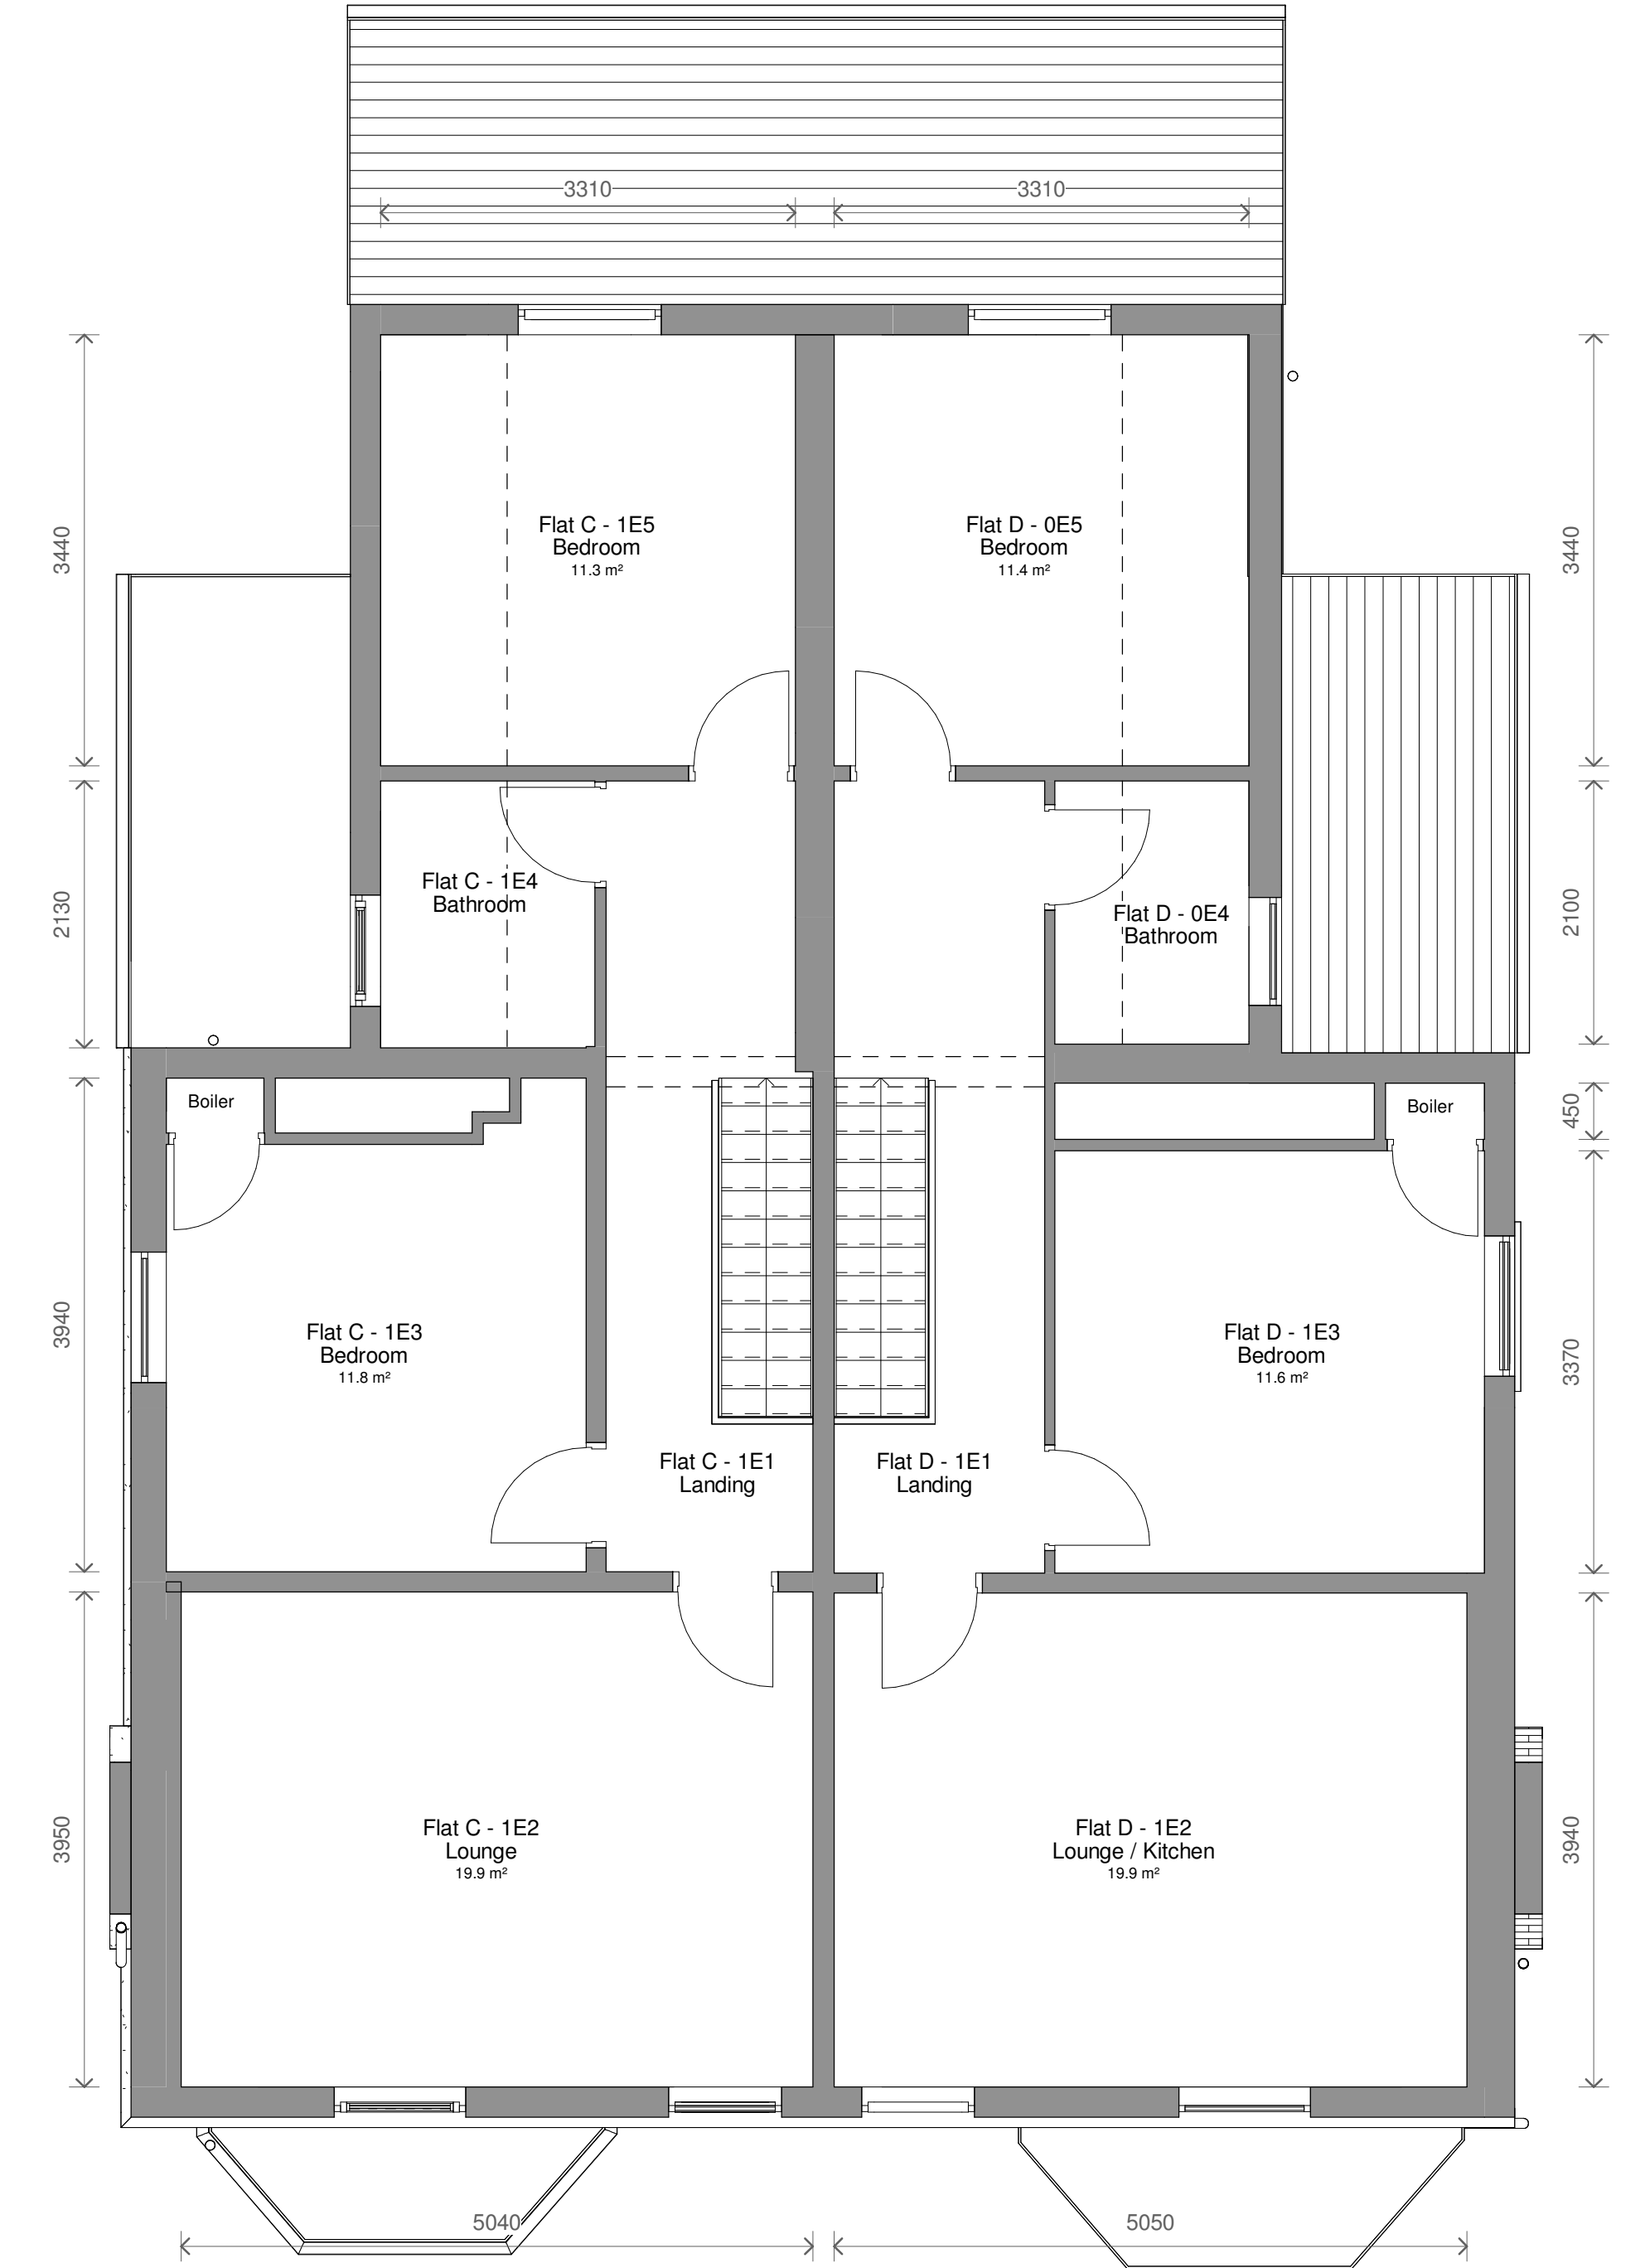

3 Level 1 - Existing
1 : 50

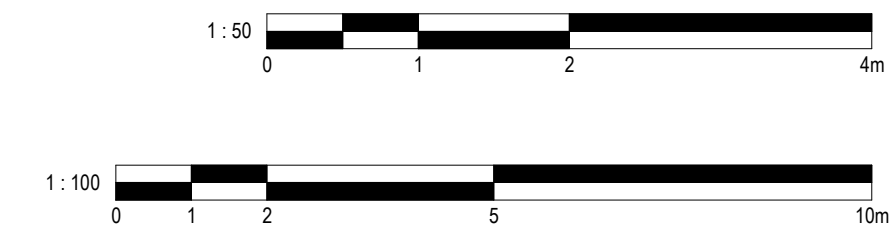

No. Description		Date	Initial
PROJECT			
27-29 Middleton Road			
TITLE			
Existing Plans			
STATUS			
DESIGN			
DRAWN BY	DATE	SCALE (@ A1)	
CB	09/08/2024	1 : 50	
PROJECT NUMBER		DRAWING NUMBER	REV
GSS24118.3		002	
GOLD SKETCH			
S T U D I O S			
www.goldsketch.co.uk info@goldsketch.co.uk 0161 792 9595			
NOTES			
© COPYRIGHT: ALL RIGHTS RESERVED. NO PART OF THIS DRAWING IS TO BE REPRODUCED WITHOUT WRITTEN CONSENT. DRAWING TO BE USED FOR THE STATUS INDICATED ONLY. ALL DIMENSIONS AND DISTANCES OF BUILDINGS TO BE PROVIDED AND CONFIRMED ON SITE. ANY DISCREPANCIES TO BE REPORTED TO THE DRAWING TO BE USED FOR THE STATUS INDICATED ONLY. ALL DIMENSIONS ARE TO FACE UNLESS OTHERWISE SPECIFIED. ALL DIMENSIONS ARE IN MILLIMETRES UNLESS OTHERWISE SPECIFIED. LEGISLATION, RELEVANT CODES OF PRACTICE AND BRITISH STANDARDS. ALL DIMENSIONS ON THIS DRAWING ARE IN MILLIMETRES UNLESS OTHERWISE SPECIFIED.			